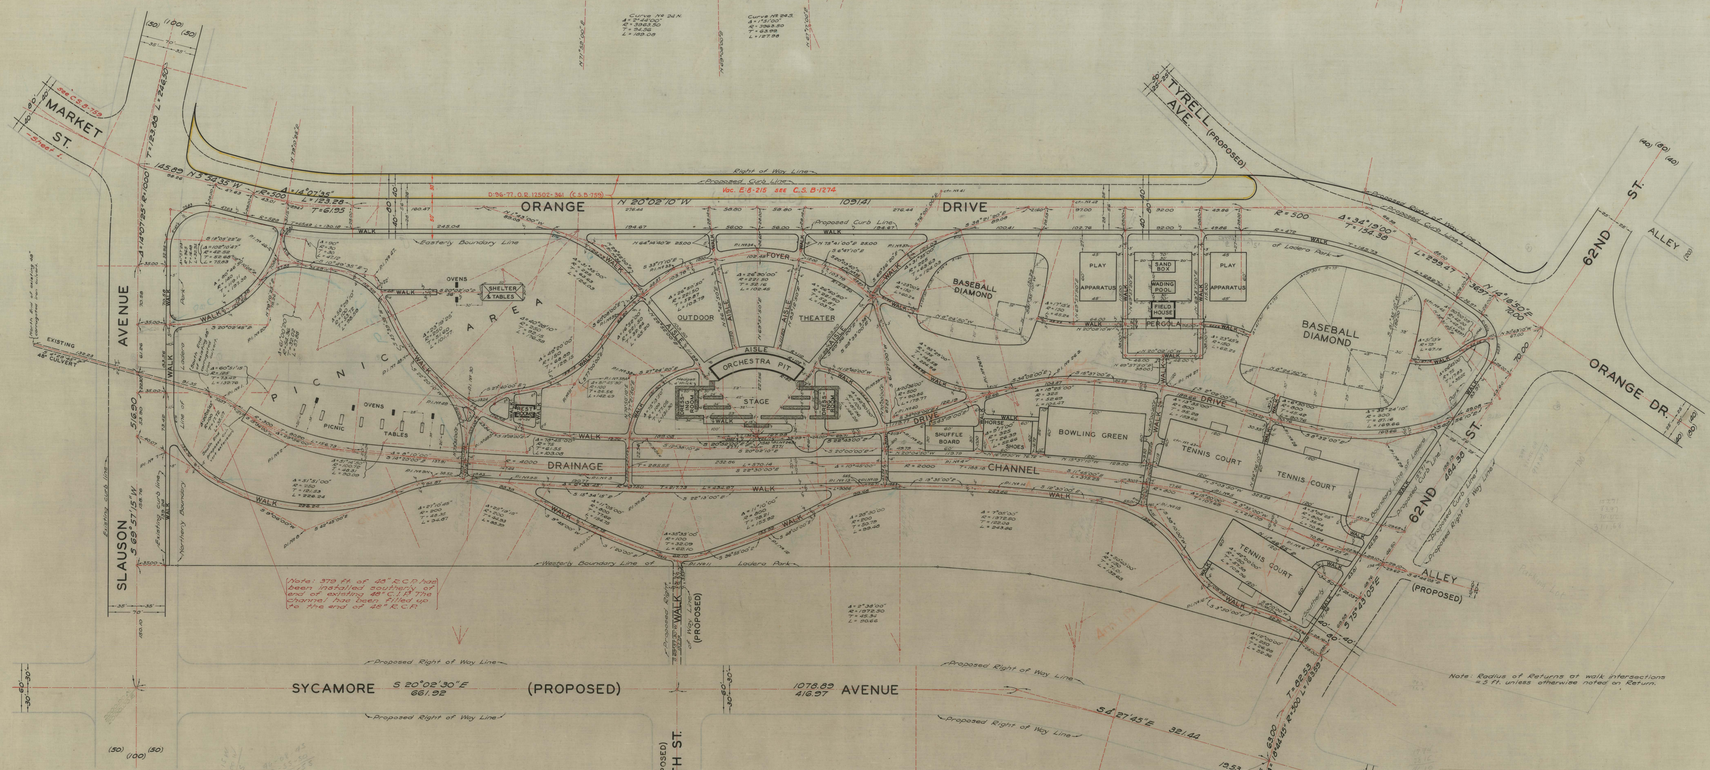

CSB-768-4
A2 OF A2

CSB-768-4
A1 OF A2

LAYOUT OF LADERA PARK

COUNTY SURVEYORS MAP Nº B-768

SHEET NO 4 OF 4 SHEETS

SCALE-1 INCH = 50 FT

WORK ORDER Nº 7153

J.E. ROCKHOLD – COUNTY SURVEYOR

SURVEYED JUNE 1932–

BEARINGS ARE BASED ON THE BEARING OF PROPOSED ORANGE DRIVE AS SHOWN ON D.O.R. 11234:381.

FIELD WORK BY
OFFICE WORK BY·····J. H. SMITH
CHECKED BY·····M. H. CURTIS

FOR BOUNDARY SURVEY SEE C. S. B-768-SHEET 1.
FOR ORIGINAL TOPOGRAPHY SEE C. S. B-768-SHEET 2.
FOR TOPOGRAPHIC GRADING PLAN SEE C. S. B-768-SHEET 3.
FOR PIPE LINE LAYOUT SEE C.S.B-1389.
Layout vicinity of Picnic Area revised by J.H. Smith. Dec. 1932.

THIS PLAN PREPARED FROM A DESIGN FURNISHED BY THE REGIONAL PLANNING COMMISSION
FOR LATER TOPOGRAPHY SEE C.S.B-2552