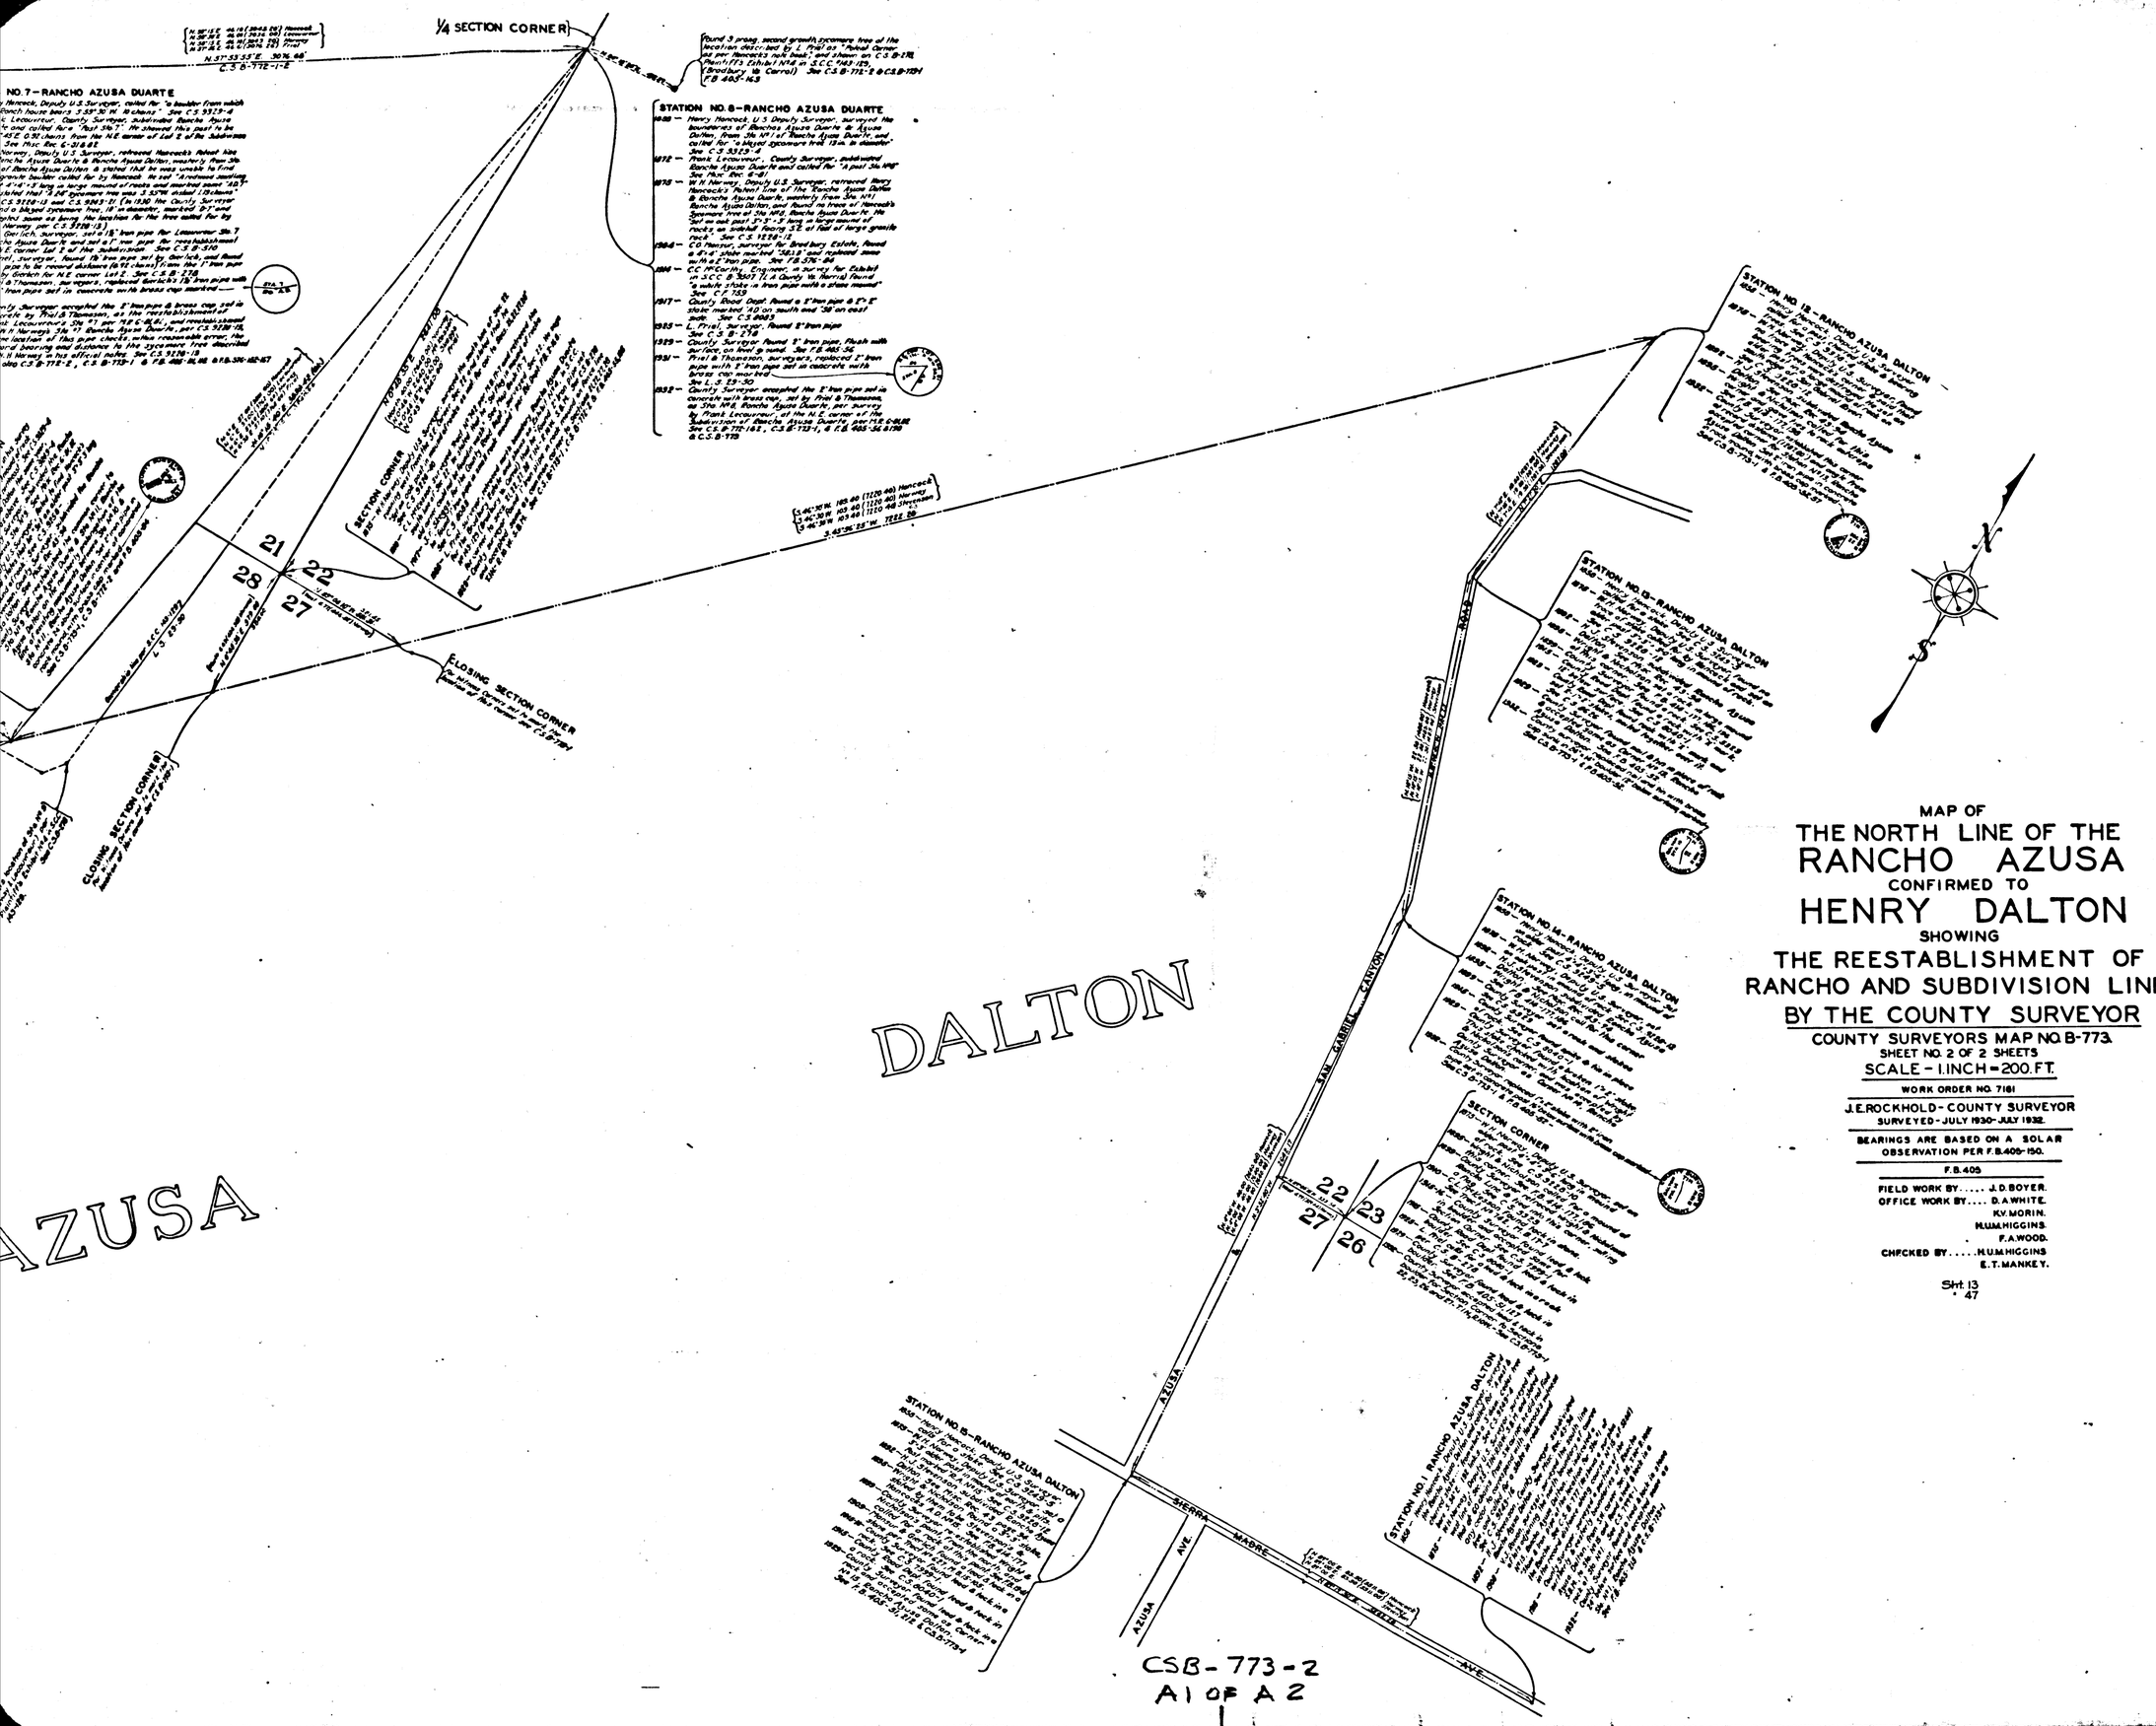

MAP OF
THE NORTH LINE OF THE
RANCHO AZUSA
CONFIRMED TO
HENRY DALTON
SHOWING
THE REESTABLISHMENT OF
RANCHO AND SUBDIVISION LINES
BY THE COUNTY SURVEYOR

COUNTY SURVEYORS MAP NO. B-773.
SHEET NO. 2 OF 2 SHEETS
SCALE – 1 INCH = 200 FT.

WORK ORDER NO. 7161

J. E. ROCKHOLD – COUNTY SURVEYOR
SURVEYED – JULY 1930 – JULY 1932.

BEARINGS ARE BASED ON A SOLAR OBSERVATION PER F.B. 400-150.

F.B. 405

FIELD WORK BY..... J. D. BOYER.
OFFICE WORK BY..... D. A. WHITE.
K.V. MORIN.
H.U.M. HIGGINS.
F.A. WOOD.
CHECKED BY..... H.U.M. HIGGINS
E.T. MANKEY.

Sht. 13
47

CSB-773-2
A1 OF A2

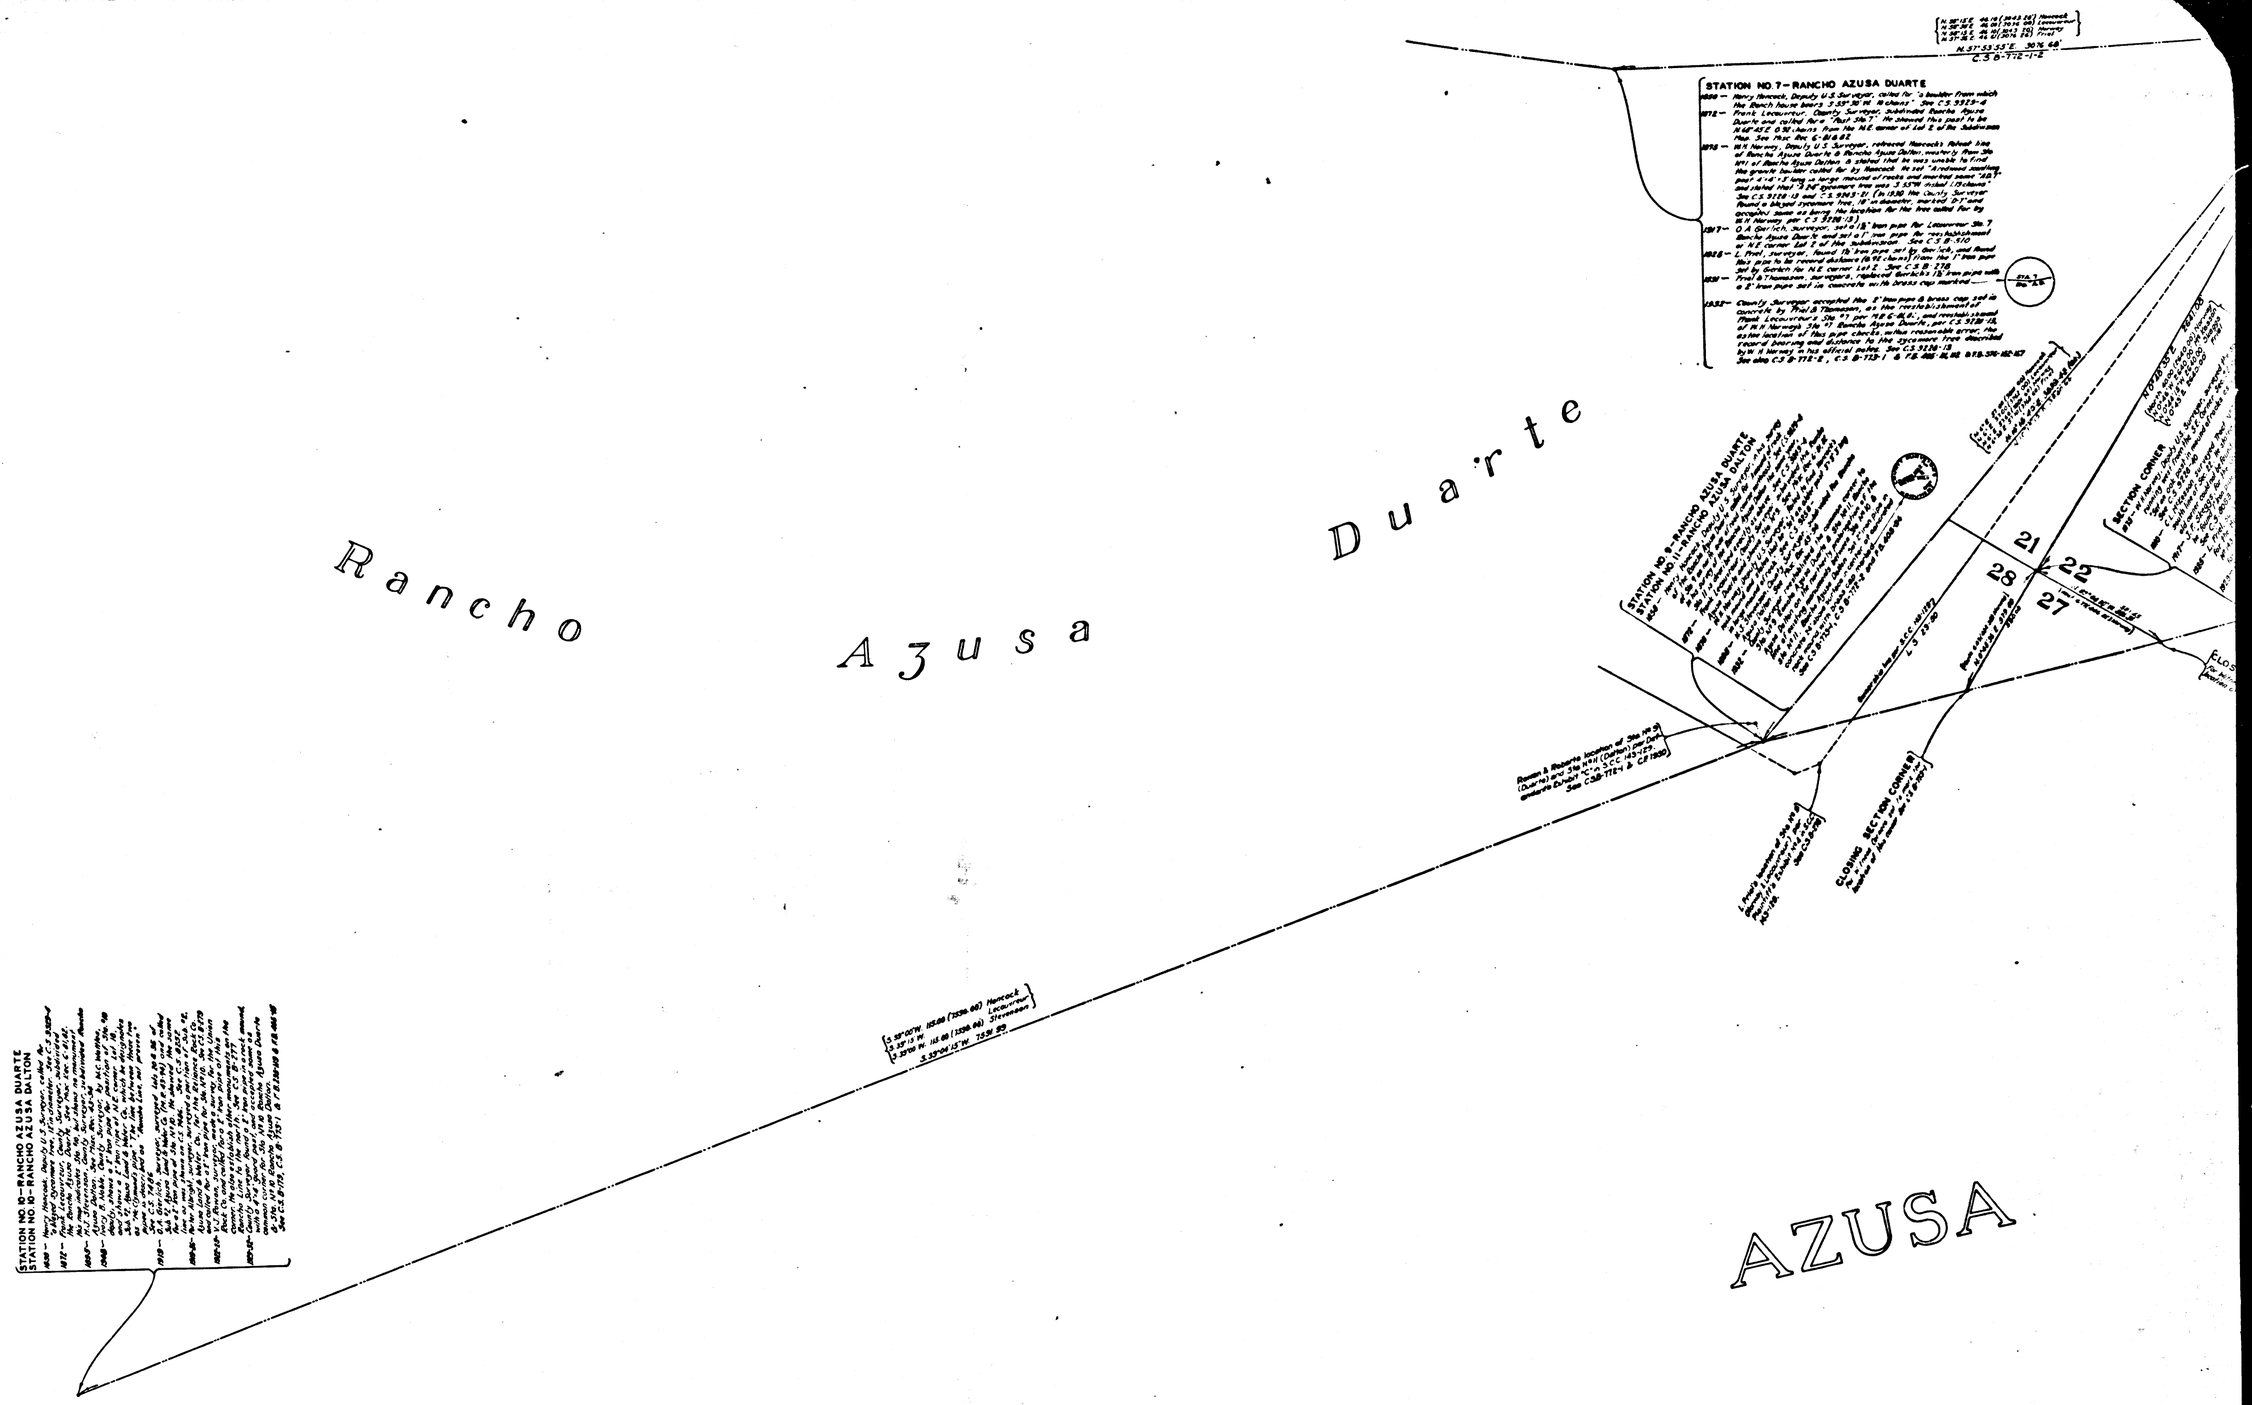

CSB-773-2
A2 OF A2