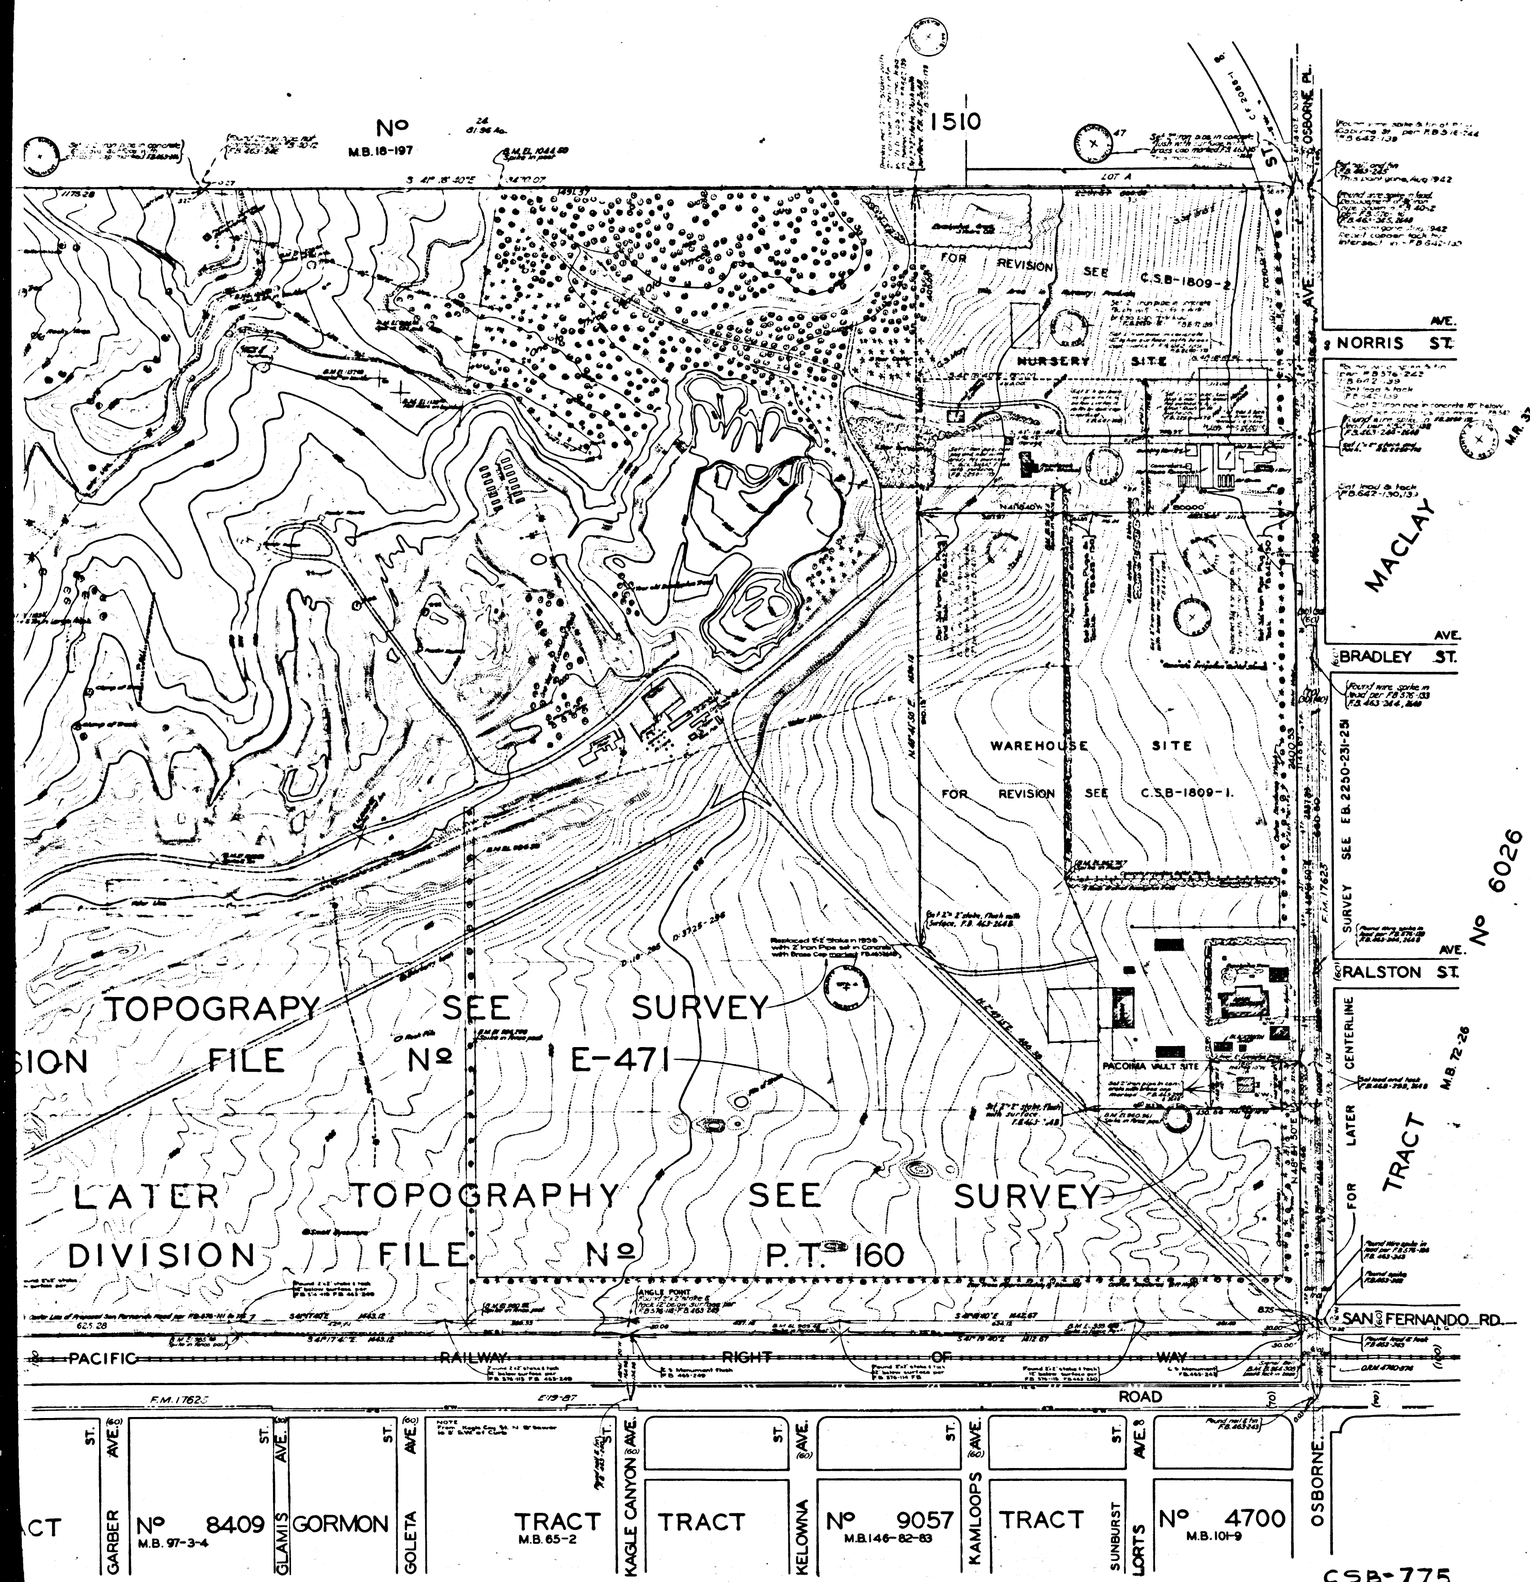

TOTAL AREA
Within PARK BOUNDARY including warehouse site & vault site = 191.915 Acs
Survey Benson File Map # 55-10
Shows Acres under Agriculture lease.
Warehouse site = 26.28 Acs.
Vault site = 6.430 Acs
166.903 Acs
Nov. 4, 1955 CLB

ROGER JESSUP PARK
TOPOGRAPHIC MAP OF
PACOIMA PARK
D 3725-296
BEING A PORTION OF
PETER HAACK'S RANCH
M.B. 13-101
COUNTY SURVEYORS MAP NO. B-775

SCALE-1 INCH=100 FT.
WORK ORDER NO. 7154
J.E. ROCKHOLD-COUNTY SURVEYOR
SURVEYED JULY 1932
SURVEYED UNDER INSTRUCTIONS OF THE BOARD OF SUPERVISORS PER ORDER DATED MAY 3rd 1932
BEARINGS ARE BASED ON THE BEARING OF OSBORNE AVE PER C.S. NO. 7625
F.B. 163-241-252
PLANE TABLE SURVEY
FIELD WORK BY ..... L.D. MOORE
T.H. MONCURE
OFFICE WORK BY ..... K.V. MORIN
WM. J. LUCAS
CHECKED BY ..... K.R. McPHERSON
INDEX 53
REVISED AUGUST, 1943 D.A.W.
REVISED DECEMBER 1945, D.A.W.
REVISED JULY, 1948, E.L.

Revised June 1951 A.L.M. (Topography)
Rev. Inf. Rev. Map ..... E.E. Bailey
Additions to Culture (F.B. 642-27-28) Plotted by A.E. Thomas - Checked by M.L. Martin 9-4-58

ROGER JESSUP PARK WAS FORMERLY KNOWN AS PACOIMA PARK
NAME CHANGE AUTHORIZED BY THE BOARD OF SUPERVISORS PER THEIR ORDER OF AUGUST 9, 1938. MIN. BK. 243-183. E.15F-403

CSB-775
A1 OF A2

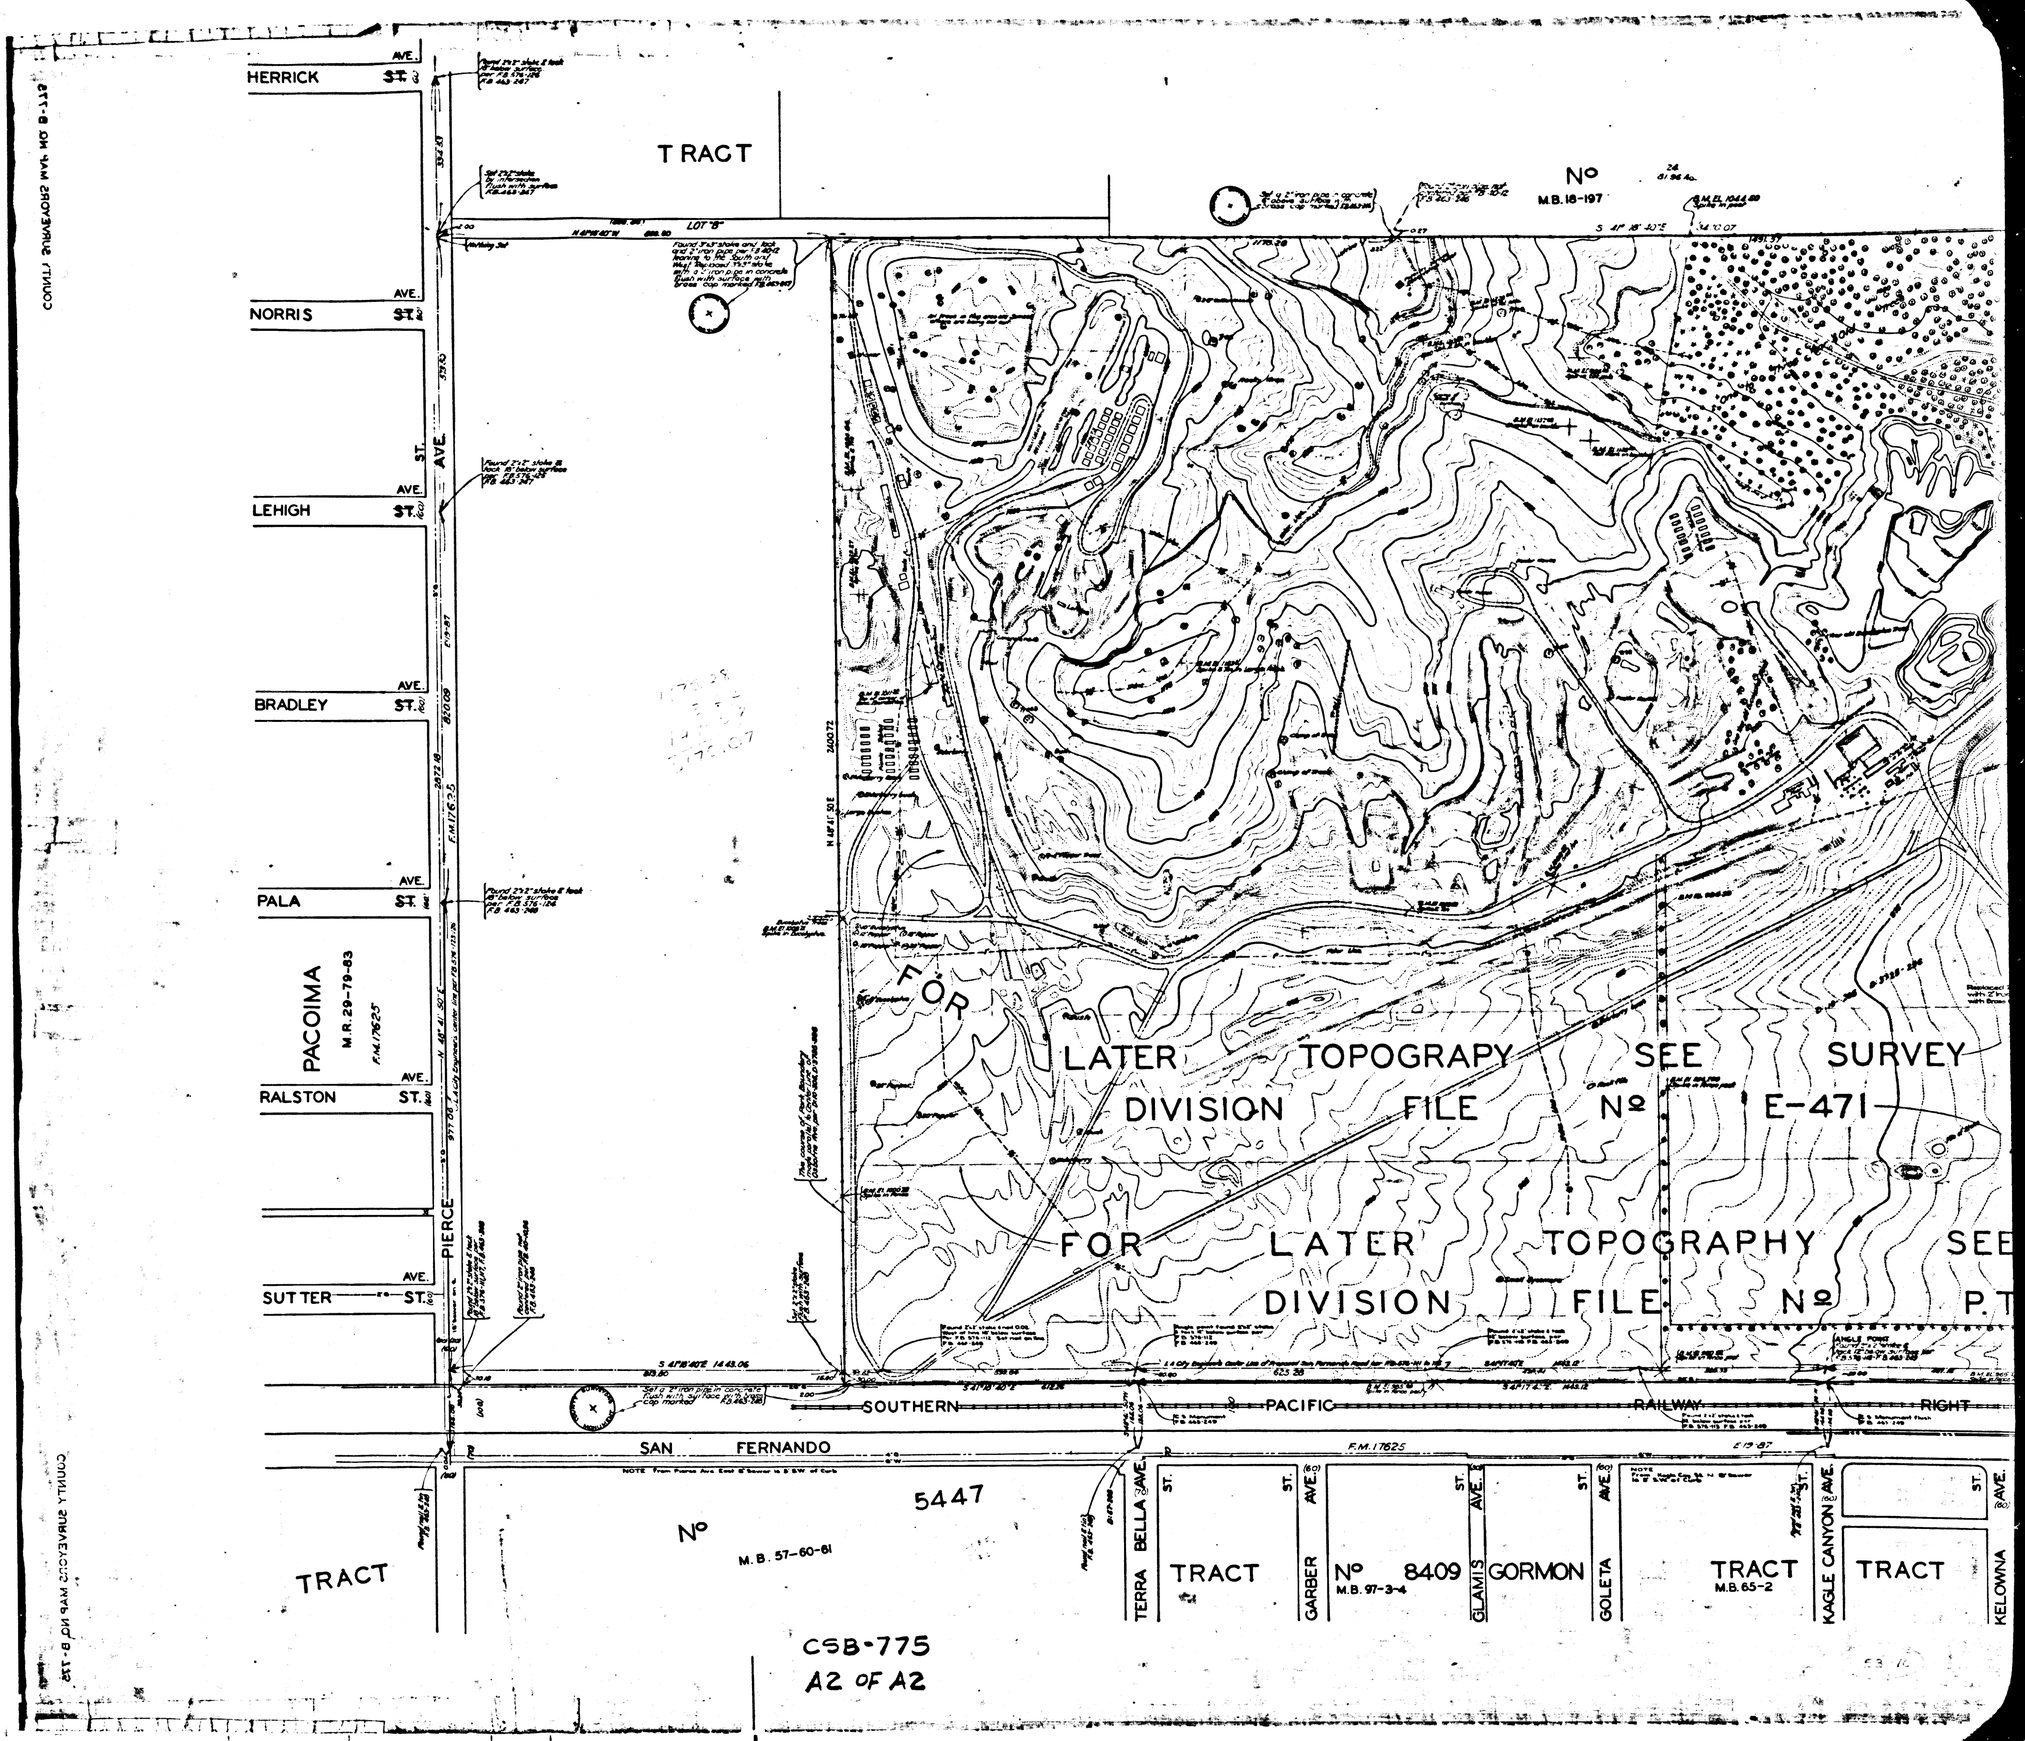

CSB-775
A2 OF A2