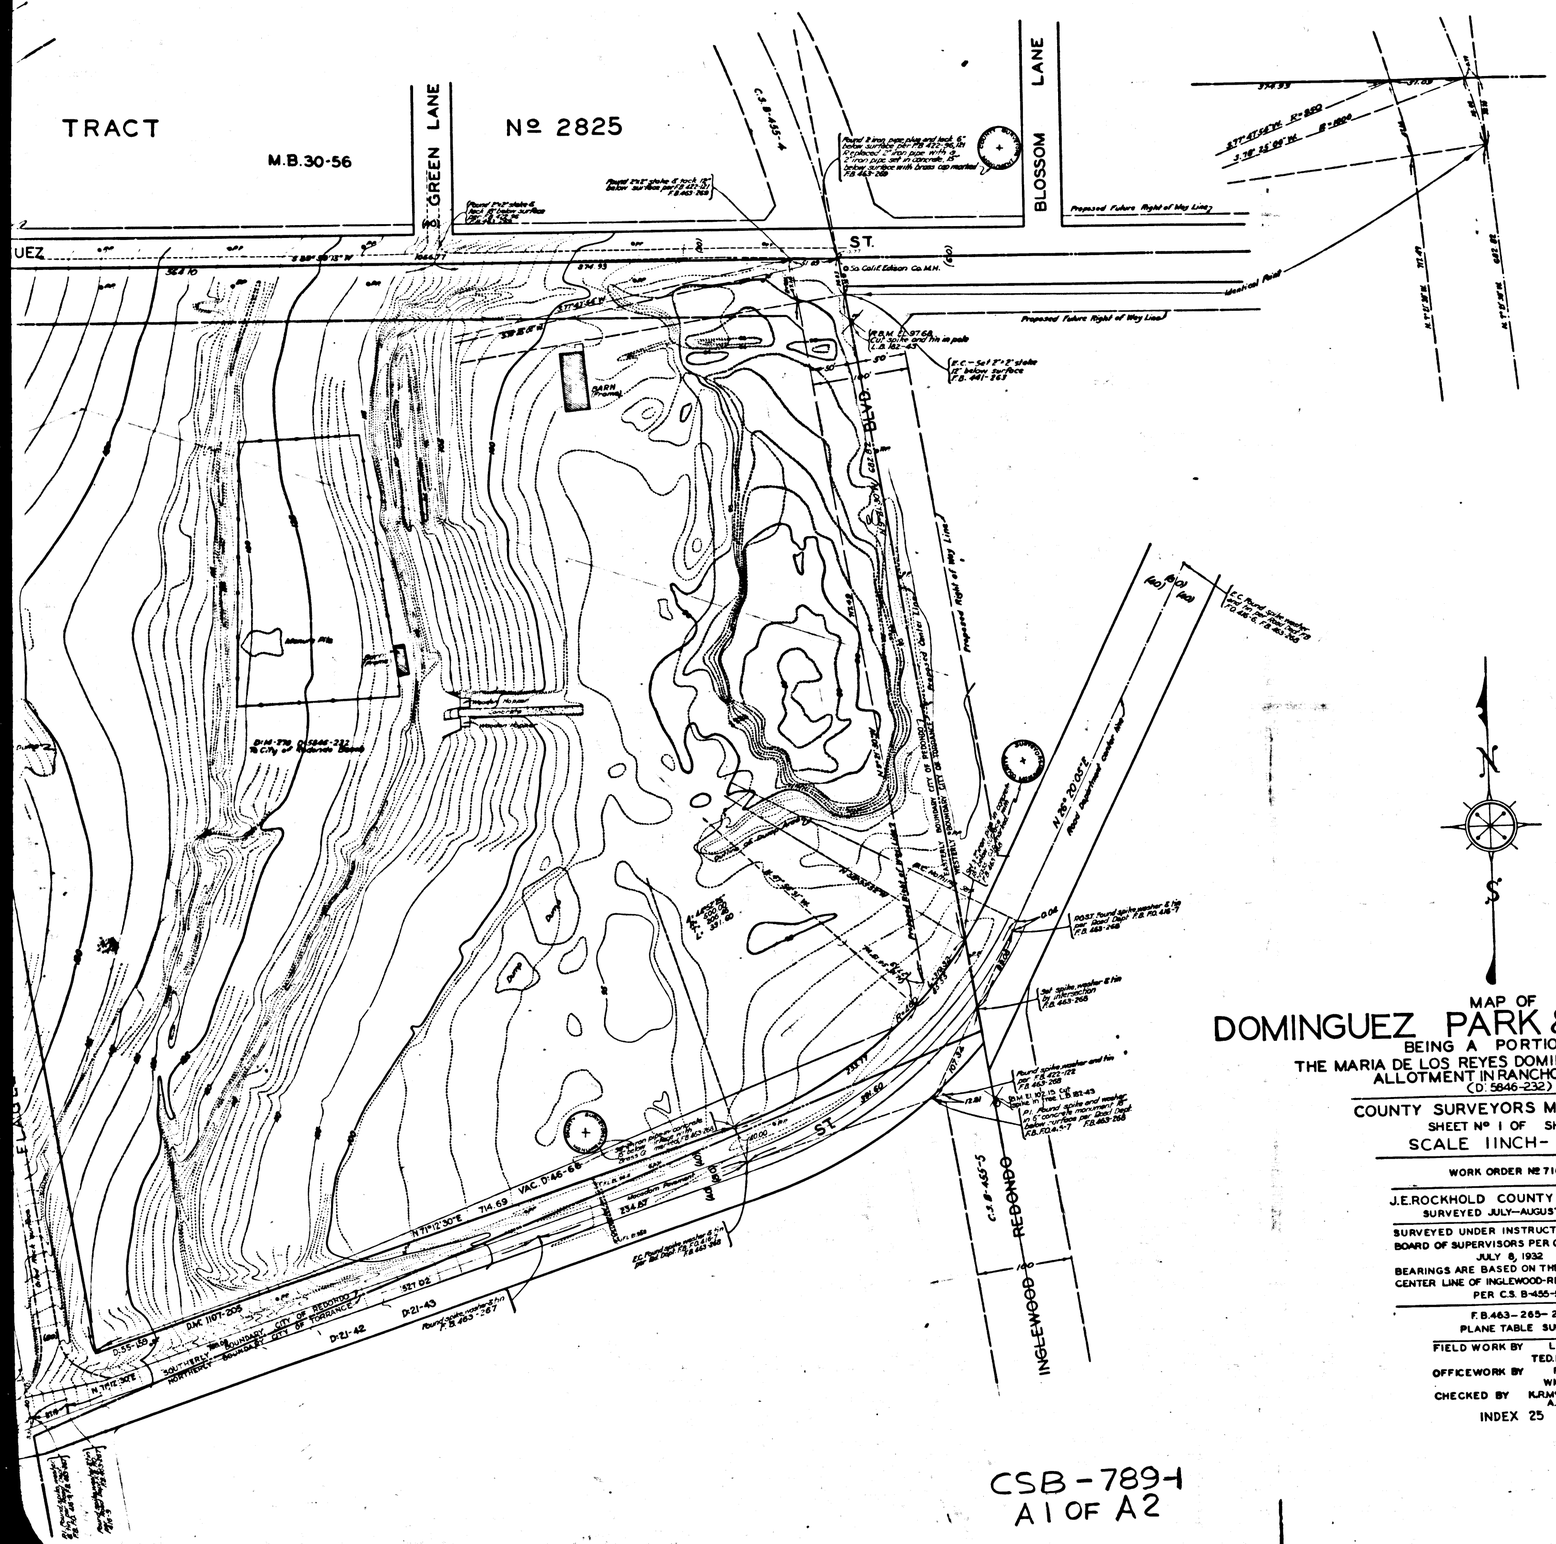

MAP OF DOMINGUEZ PARK & PLAYGROUND

BEING A PORTION OF
THE MARIA DE LOS REYES DOMINGUEZ 1028.61 ACRE
ALLOTMENT IN RANCHO SAN PEDRO
(D. 5846-232)

COUNTY SURVEYORS MAP Nº B-789
SHEET Nº 1 OF SHEETS
SCALE 1 INCH - 50 FT.

WORK ORDER Nº 7160

J.E. ROCKHOLD COUNTY SURVEYOR
SURVEYED JULY—AUGUST 1932

SURVEYED UNDER INSTRUCTIONS OF THE BOARD OF SUPERVISORS PER ORDER DATED JULY 8, 1932
BEARINGS ARE BASED ON THE BEARING OF CENTER LINE OF INGLEWOOD-REDONDO BLVD. PER C.S. B-455-5

F.B. 463-265-270
PLANE TABLE SURVEY

FIELD WORK BY L.D. MOORE, TED. M. WALSH
OFFICEWORK BY F.A. WOOD, WM. J. LUCAS
CHECKED BY K.R. McPHERSON, A.A. ROESER

INDEX 25

CSB-789-1
A1 OF A2

SHEET No 1 OF 2 SHEETS
COUNTY SURVEYOR'S MAP No B-789

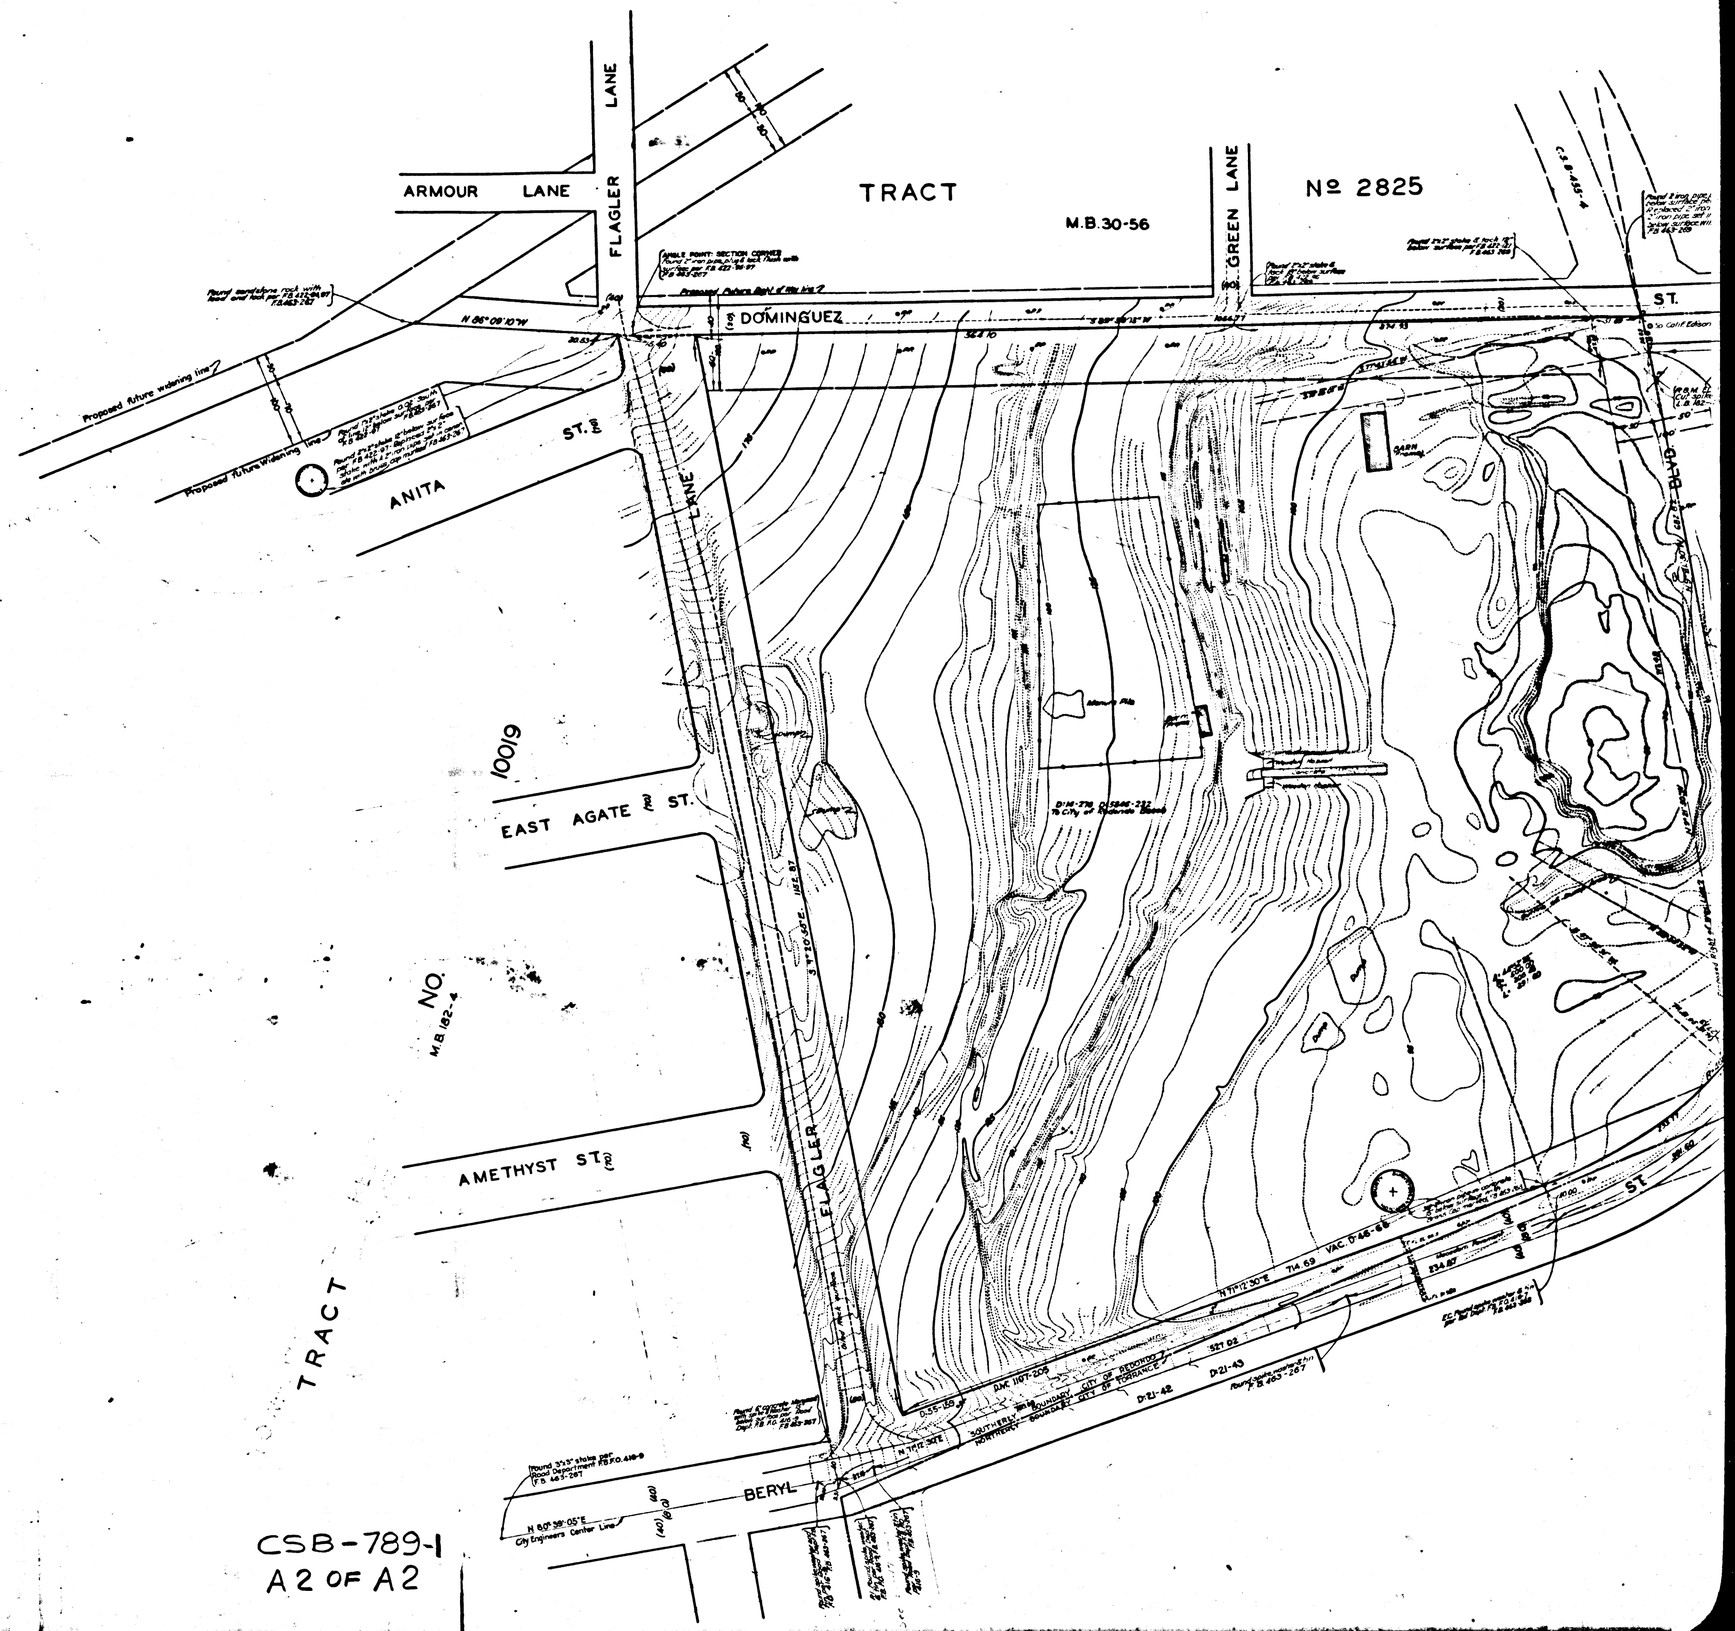

CSB-789-1
A2 OF A2