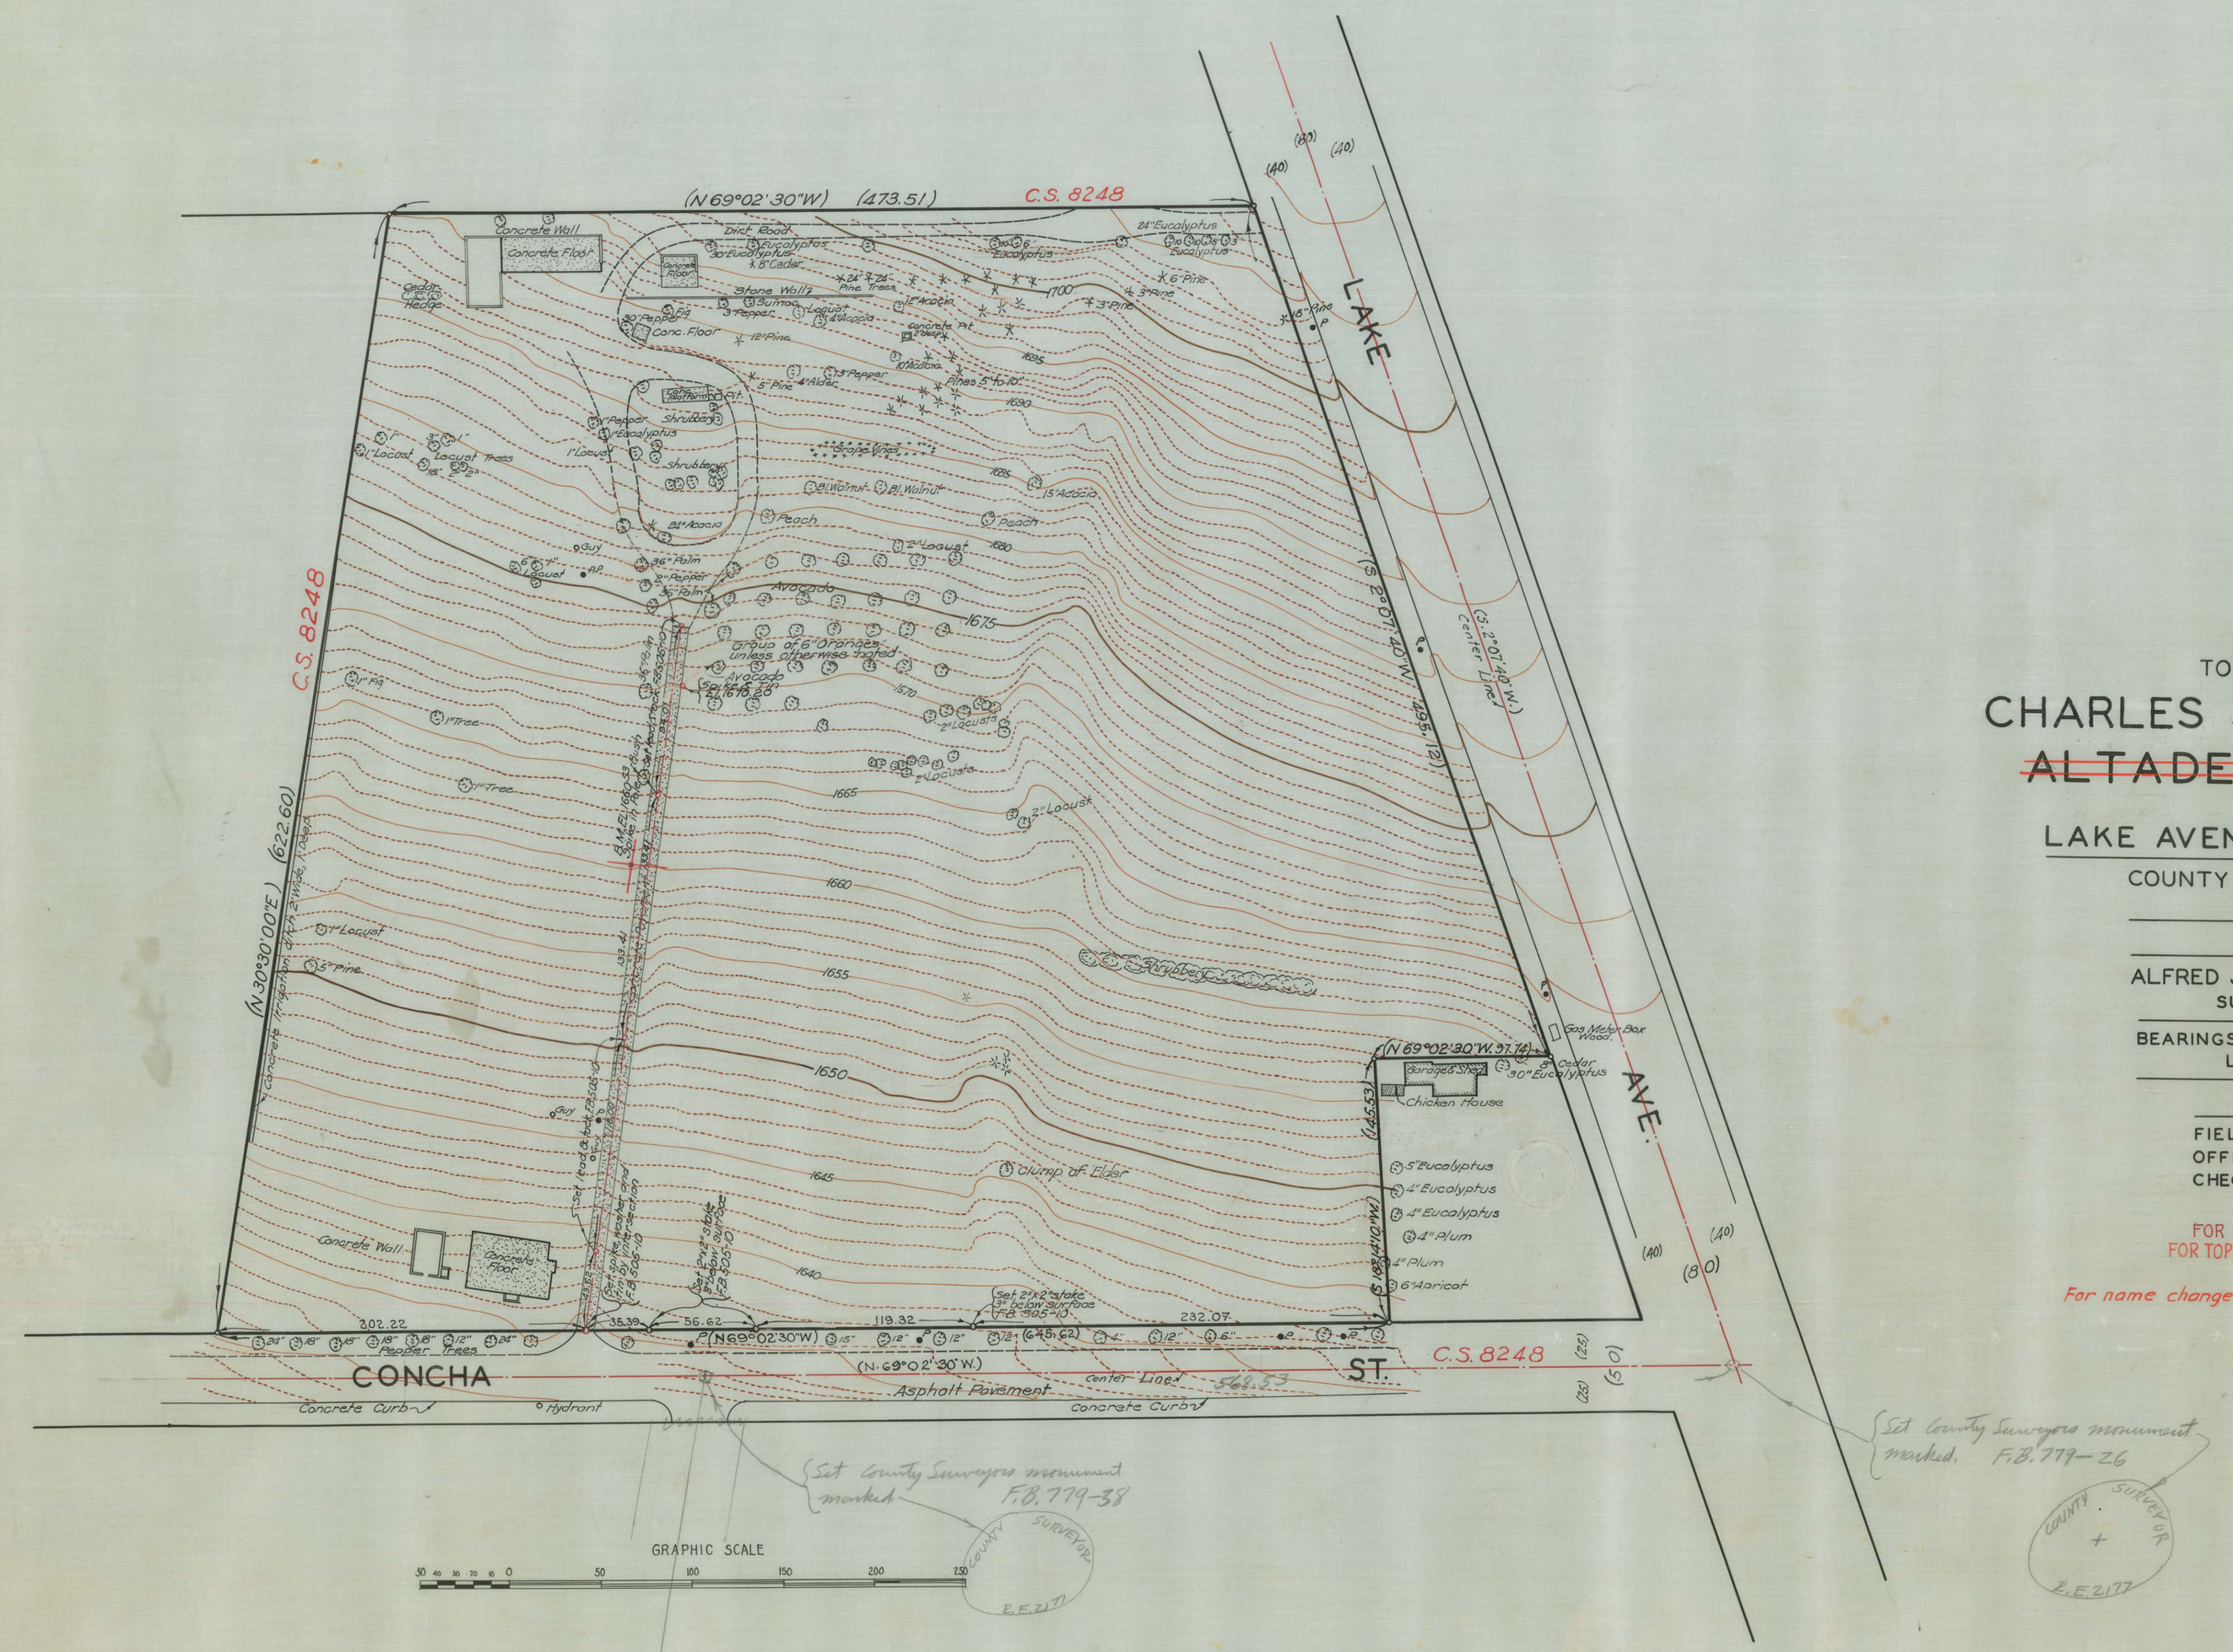

TOPOGRAPHICAL MAP OF

CHARLES S. FARNSWORTH PARK

~~ALTADENA COUNTY PARK~~

AT

LAKE AVENUE AND CONCHA STREET

COUNTY SURVEYORS MAP Nº B-799

SCALE – 1. INCH = 50 FT.

JOB NUMBER 7165.

ALFRED JONES – COUNTY SURVEYOR

SURVEYED – OCTOBER 1932.

BEARINGS ARE BASED ON THE BEARING OF LAKE AVE. PER C.S. 8248

PLANE TABLE SURVEY

FIELD WORK BY. . . T.H. MONCURE.
OFFICE WORK BY. . . . . W.J. LUCAS.
CHECKED BY . . . . . F.A. WOOD.

FOR PROPERTY LINE MAP SEE C.S. 8248
FOR TOPOGRAPHIC MAP. IN 1938 SEE C.S.B-1405

For name change see Board Minutes of May 16, 1939, Item No. 10.

FOR BLUE PRINTING
WIDTH OF MAP = 24 INCHES
AREA / FOOT LENGTH = 2 s'
TOTAL AREA OF MAP = 7 s'

CSB-799
A 1 OF A 1