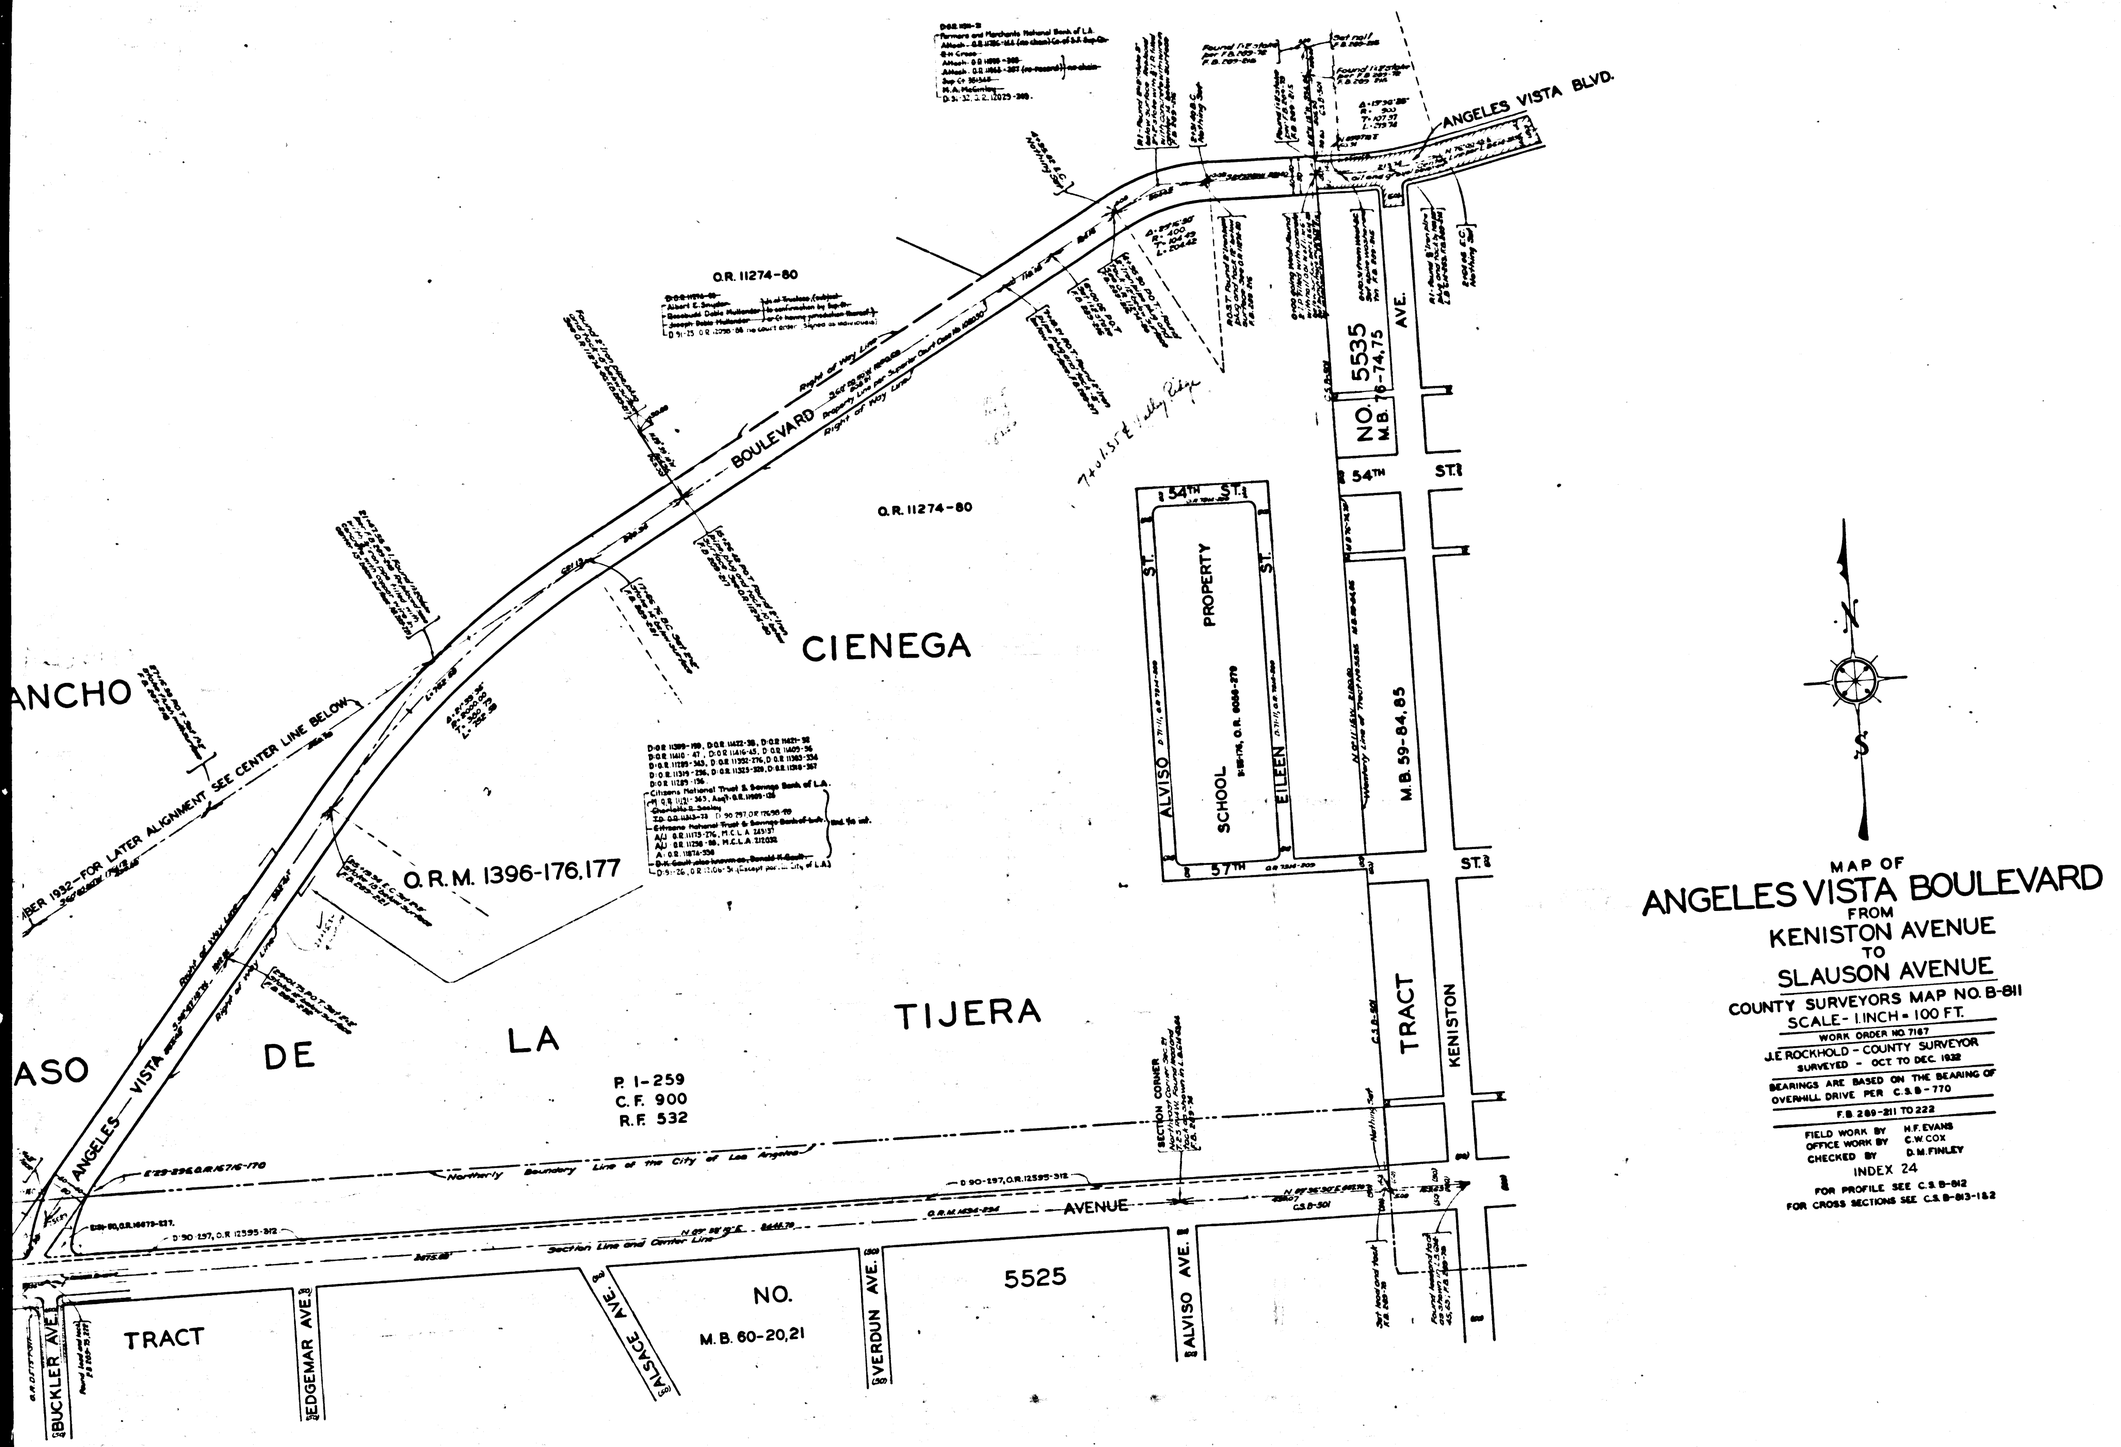

MAP OF
ANGELES VISTA BOULEVARD
FROM
KENISTON AVENUE
TO
SLAUSON AVENUE

COUNTY SURVEYORS MAP NO. B-811
SCALE - 1 INCH = 100 FT.

WORK ORDER NO. 7167
J.E. ROCKHOLD - COUNTY SURVEYOR
SURVEYED - OCT TO DEC. 1932

BEARINGS ARE BASED ON THE BEARING OF OVERHILL DRIVE PER C.S.B-770

F.B. 289-211 TO 222

FIELD WORK BY H.F. EVANS
OFFICE WORK BY C.W. COX
CHECKED BY D.M. FINLEY

INDEX 24

FOR PROFILE SEE C.S. B-812
FOR CROSS SECTIONS SEE C.S. B-813-1&2

CSB-811
A1 OF A2

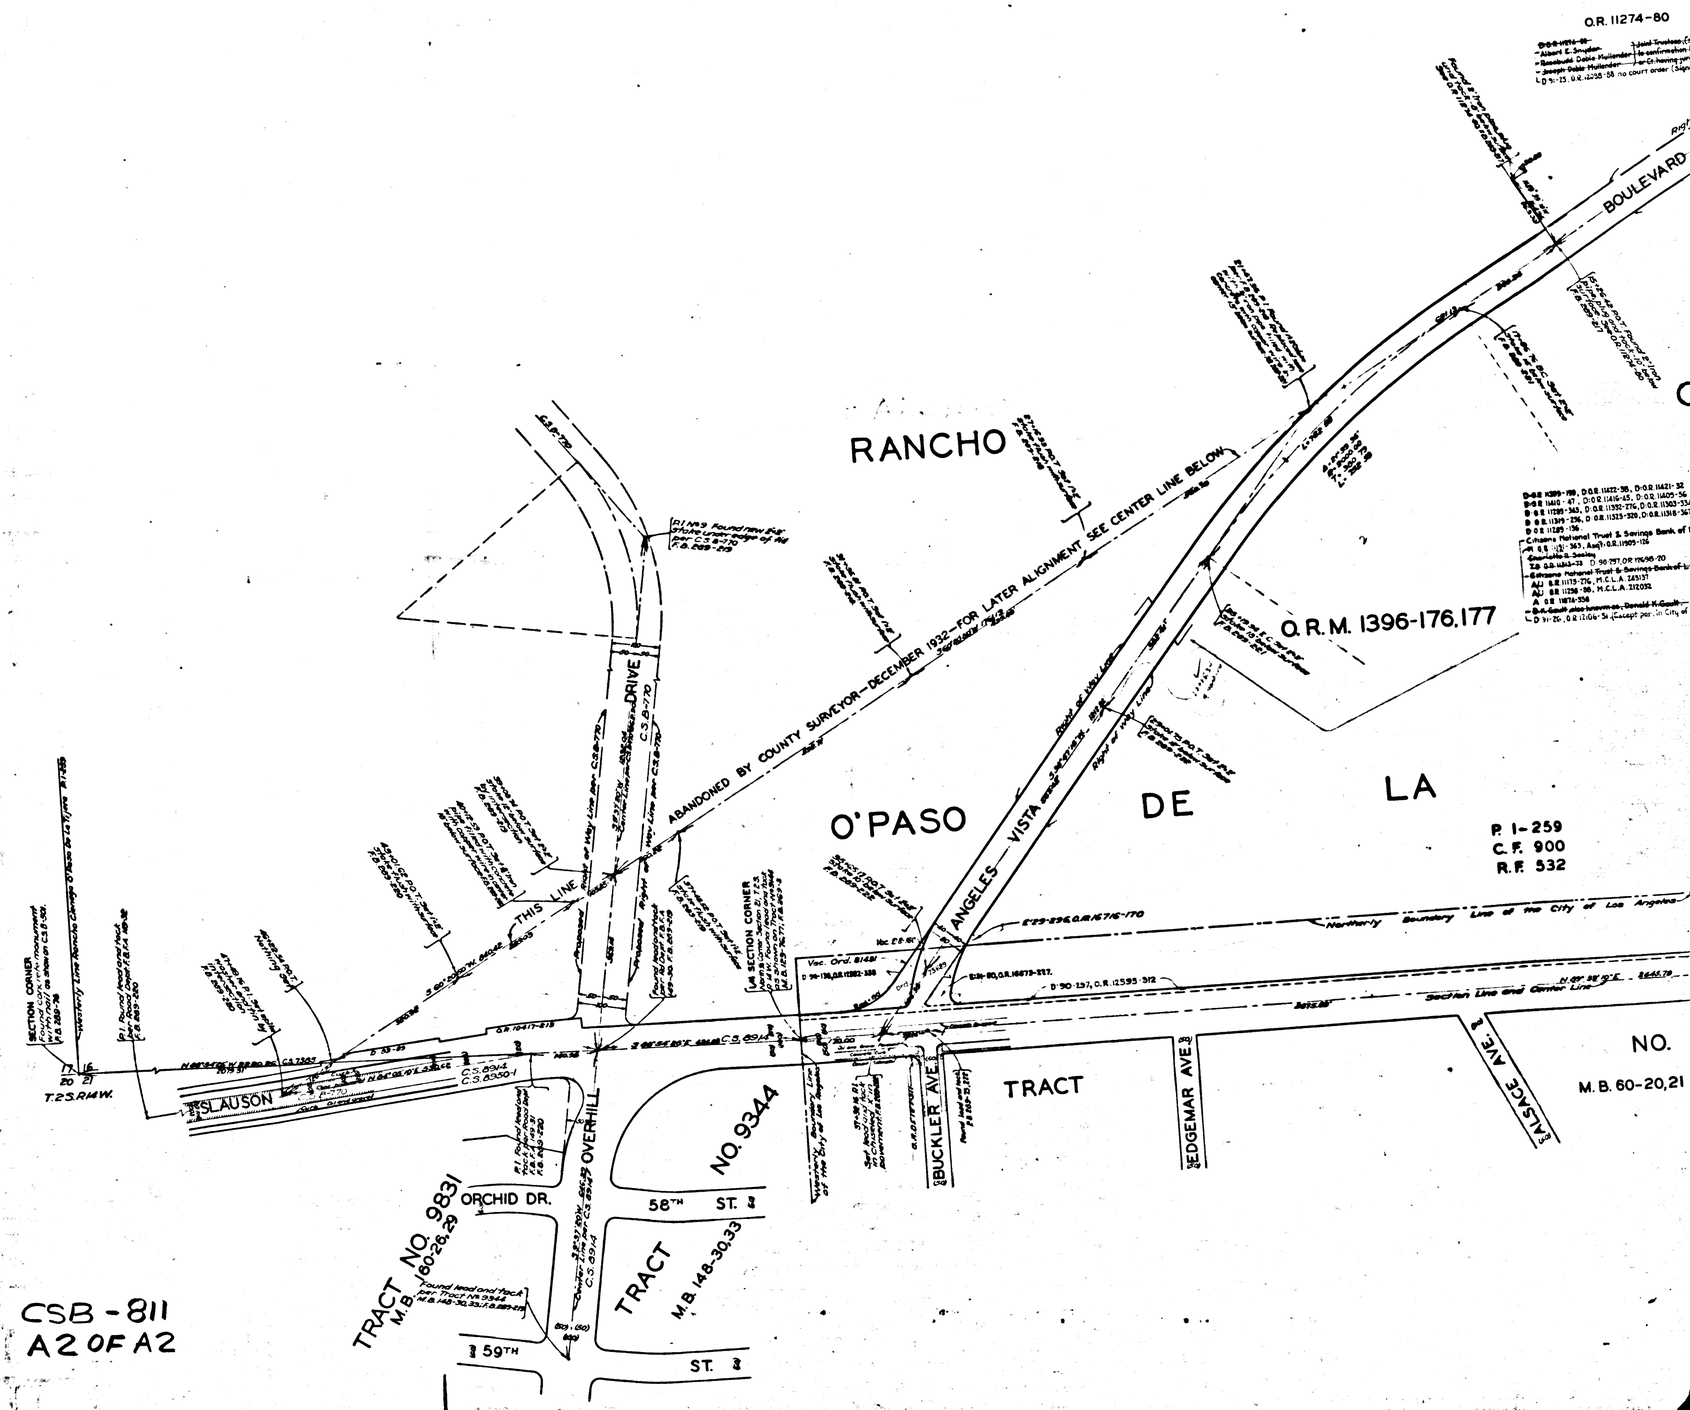
O.R. 11274-80
RANCHO
O'PASO
DE
LA
BOULEVARD
VISTA
ANGELES
ABANDONED BY COUNTY SURVEYOR-DECEMBER 1932-FOR LATER ALIGNMENT SEE CENTER LINE BELOW
O.R.M. 1396-176,177
P. 1-259
C.F. 900
R.F. 532
THIS LINE
DRIVE
SLAUSON
OVERHILL
ORCHID DR.
58TH ST.
59TH ST.
TRACT NO. 9831
M.B. 160-26,29
TRACT NO. 9344
TRACT
M.B. 148-30,33
BUCKLER AVE.
EDGEMAR AVE.
ALSACE AVE.
NO.
M.B. 60-20,21
T.2S.R14W.
SECTION CORNER
Northerly Boundary Line of the City of Los Angeles
Section Line and Center Line
CSB-811
A2 OF A2