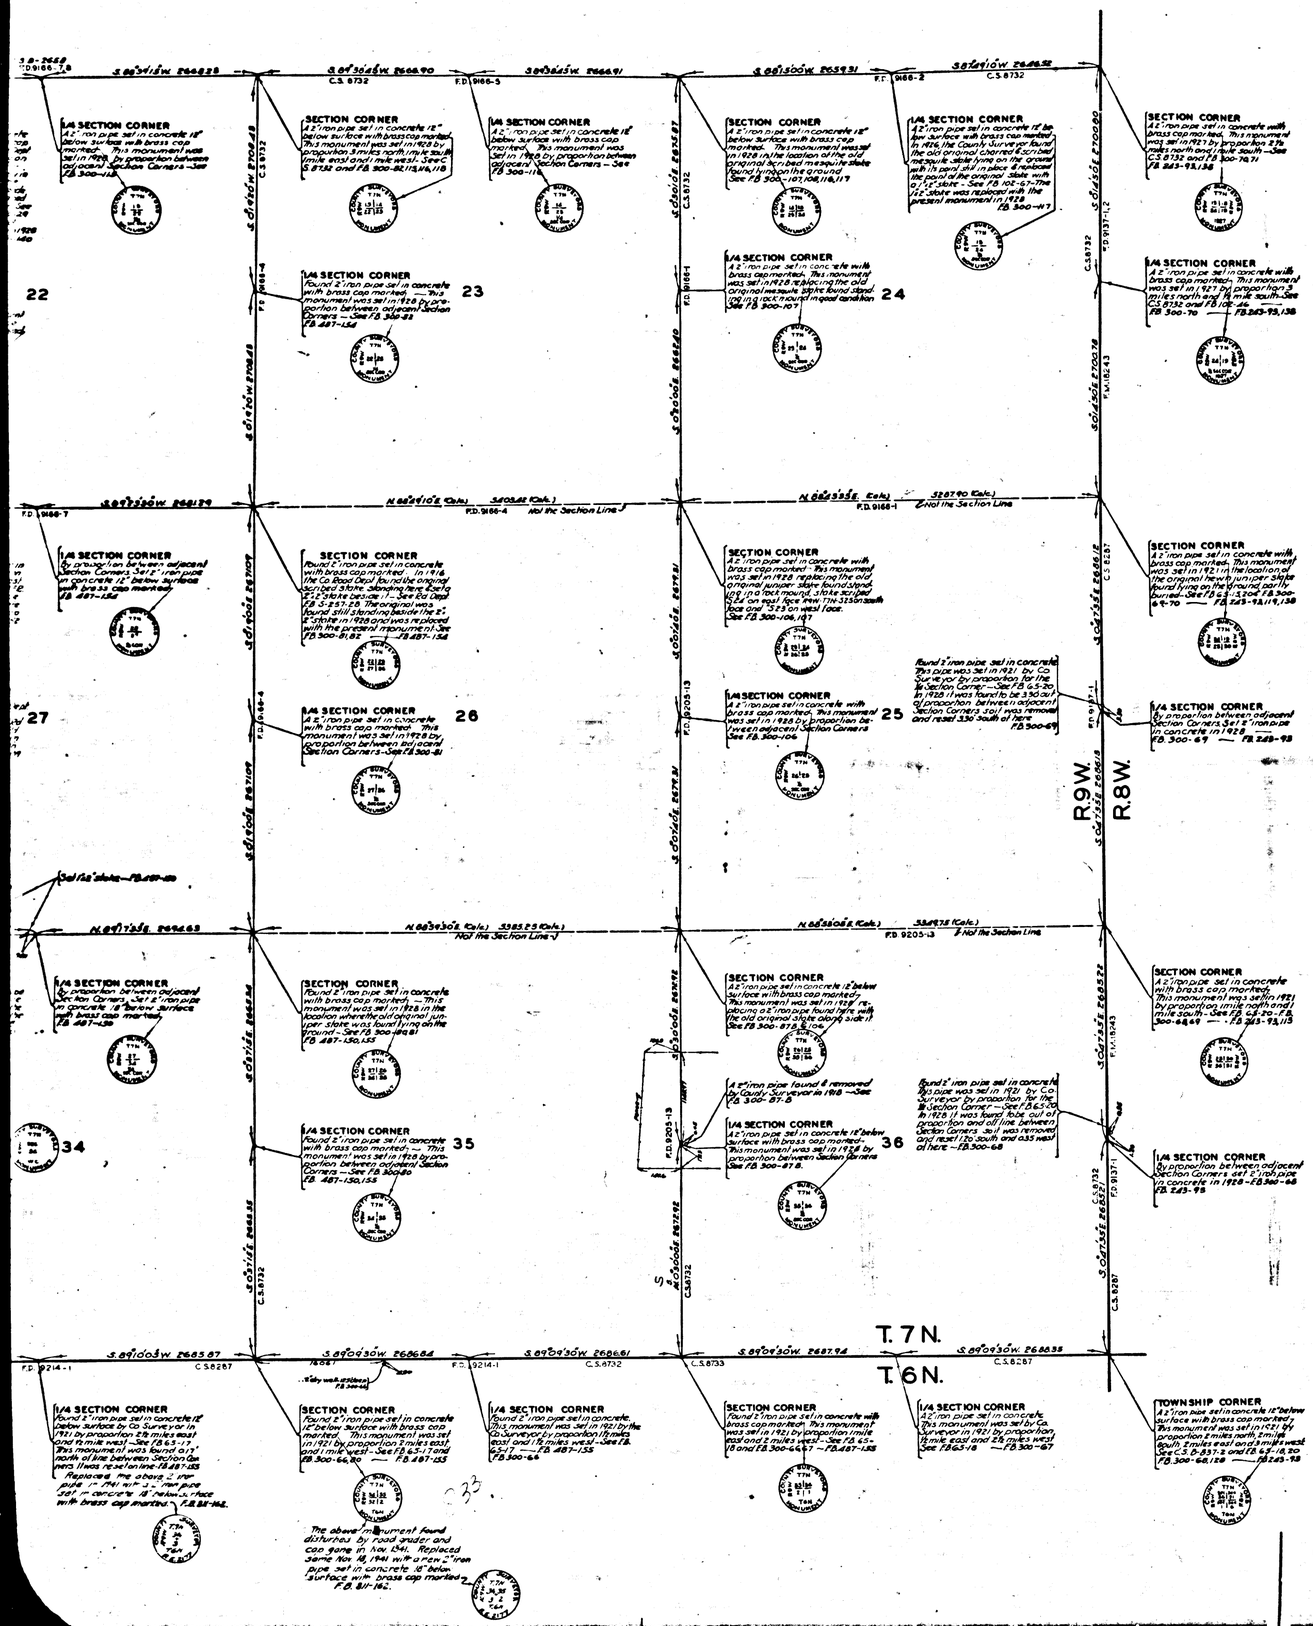

MAP
SHOWING
SECTION LINES AND CORNERS
ESTABLISHED BY THE COUNTY SURVEYOR
IN THE
SOUTH ONE HALF
OF
T. 7 N. - R. 9 W. - S.B.M.

COUNTY SURVEYORS MAP Nº B-833
SCALE - 1 INCH = 600 FT.
OFFSETS ARE PLATTED TO EXAGGERATED SCALE

WORK ORDER Nº 999

J.E. ROCKHOLD - COUNTY SURVEYOR
SURVEYED JUNE 1931 TO DEC. 1932 EXCEPT WHERE OTHER WISE NOTED ON MAP

BEARINGS ARE BASED ON THE BEARING OF THE RANGE LINE BETWEEN R.8 W. AND R.9 W. AS SHOWN ON C.S. B-837-2

F.B. 487-135 TO 162

FIELD WORK BY	J.D. BOYER
OFFICE WORK BY	K.R. McPHERSON K.V. MORIN
CHECKED BY	K.R. McPHERSON

INDEX 66-67-68-69

CSB-833
A1 OF A2

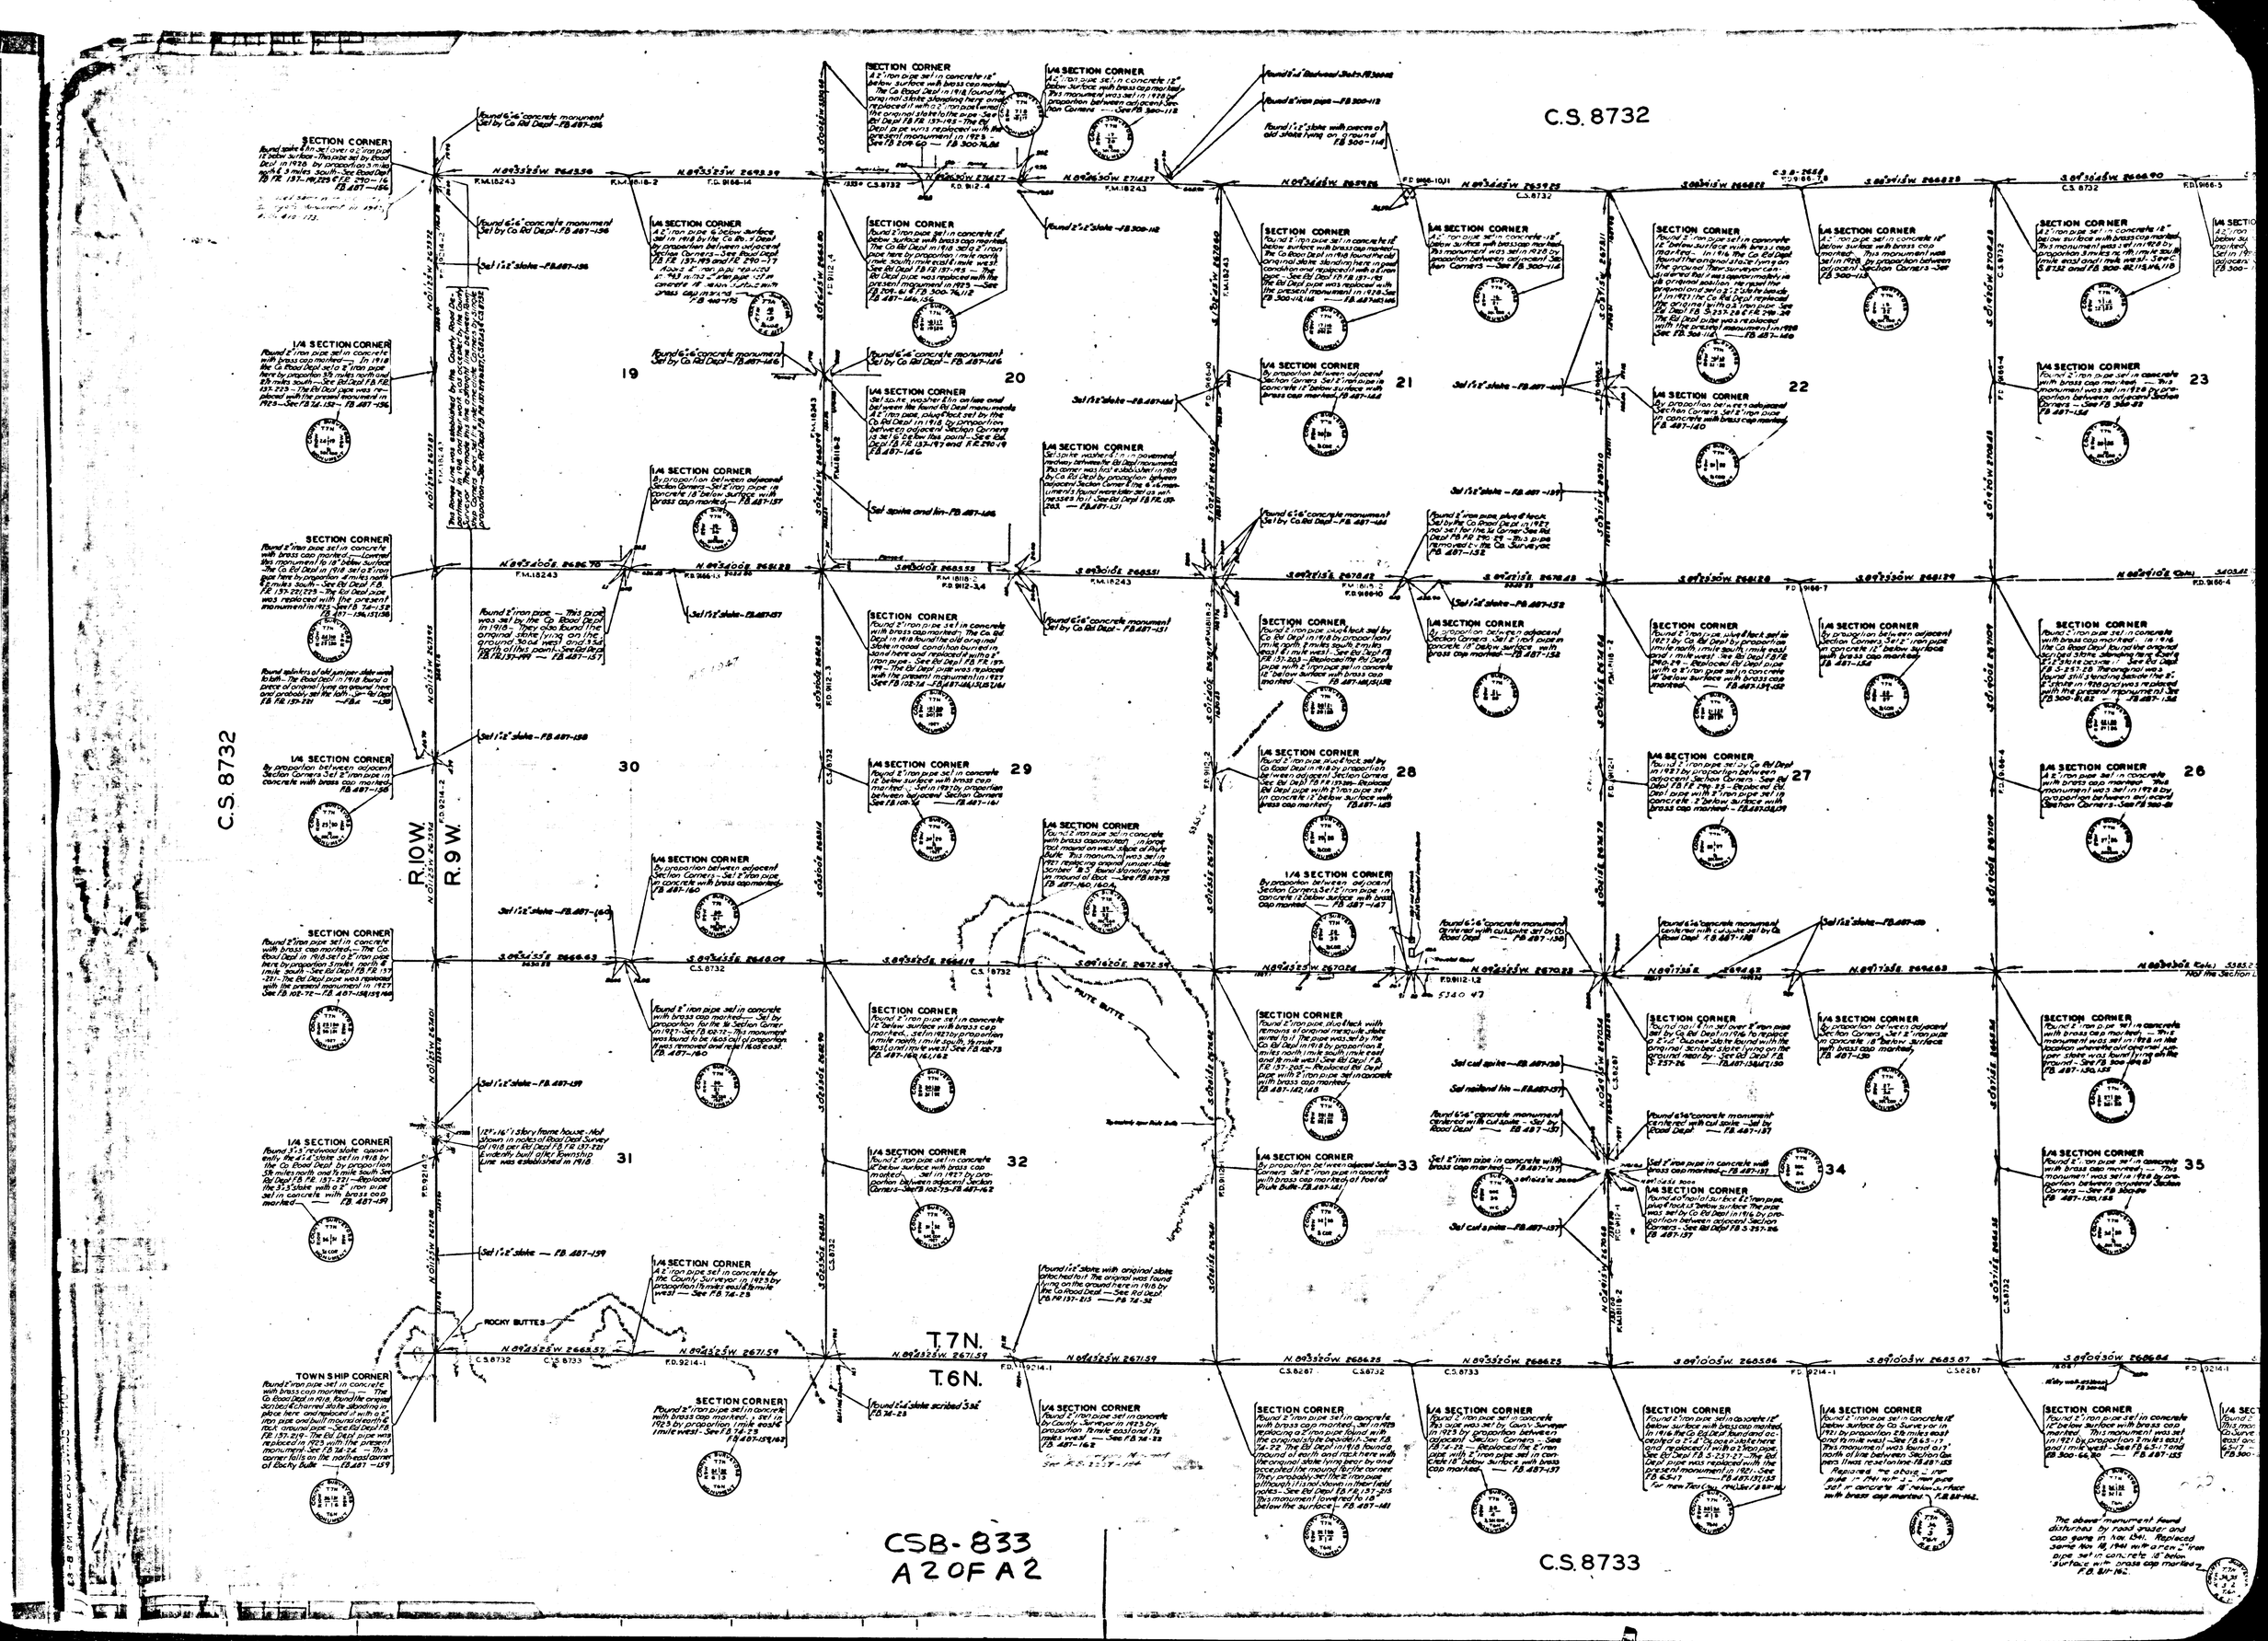
C.S. 8732
C.S. 8732
R.10W
R.9W
T.7N.
T.6N.
19
20
21
22
23
30
29
28
27
26
31
32
33
34
35
SECTION CORNER
1/4 SECTION CORNER
TOWN SHIP CORNER
ROCKY BUTTES
PUTE BUTTE
C.S.B.-833
A 2 OF A 2
C.S. 8733