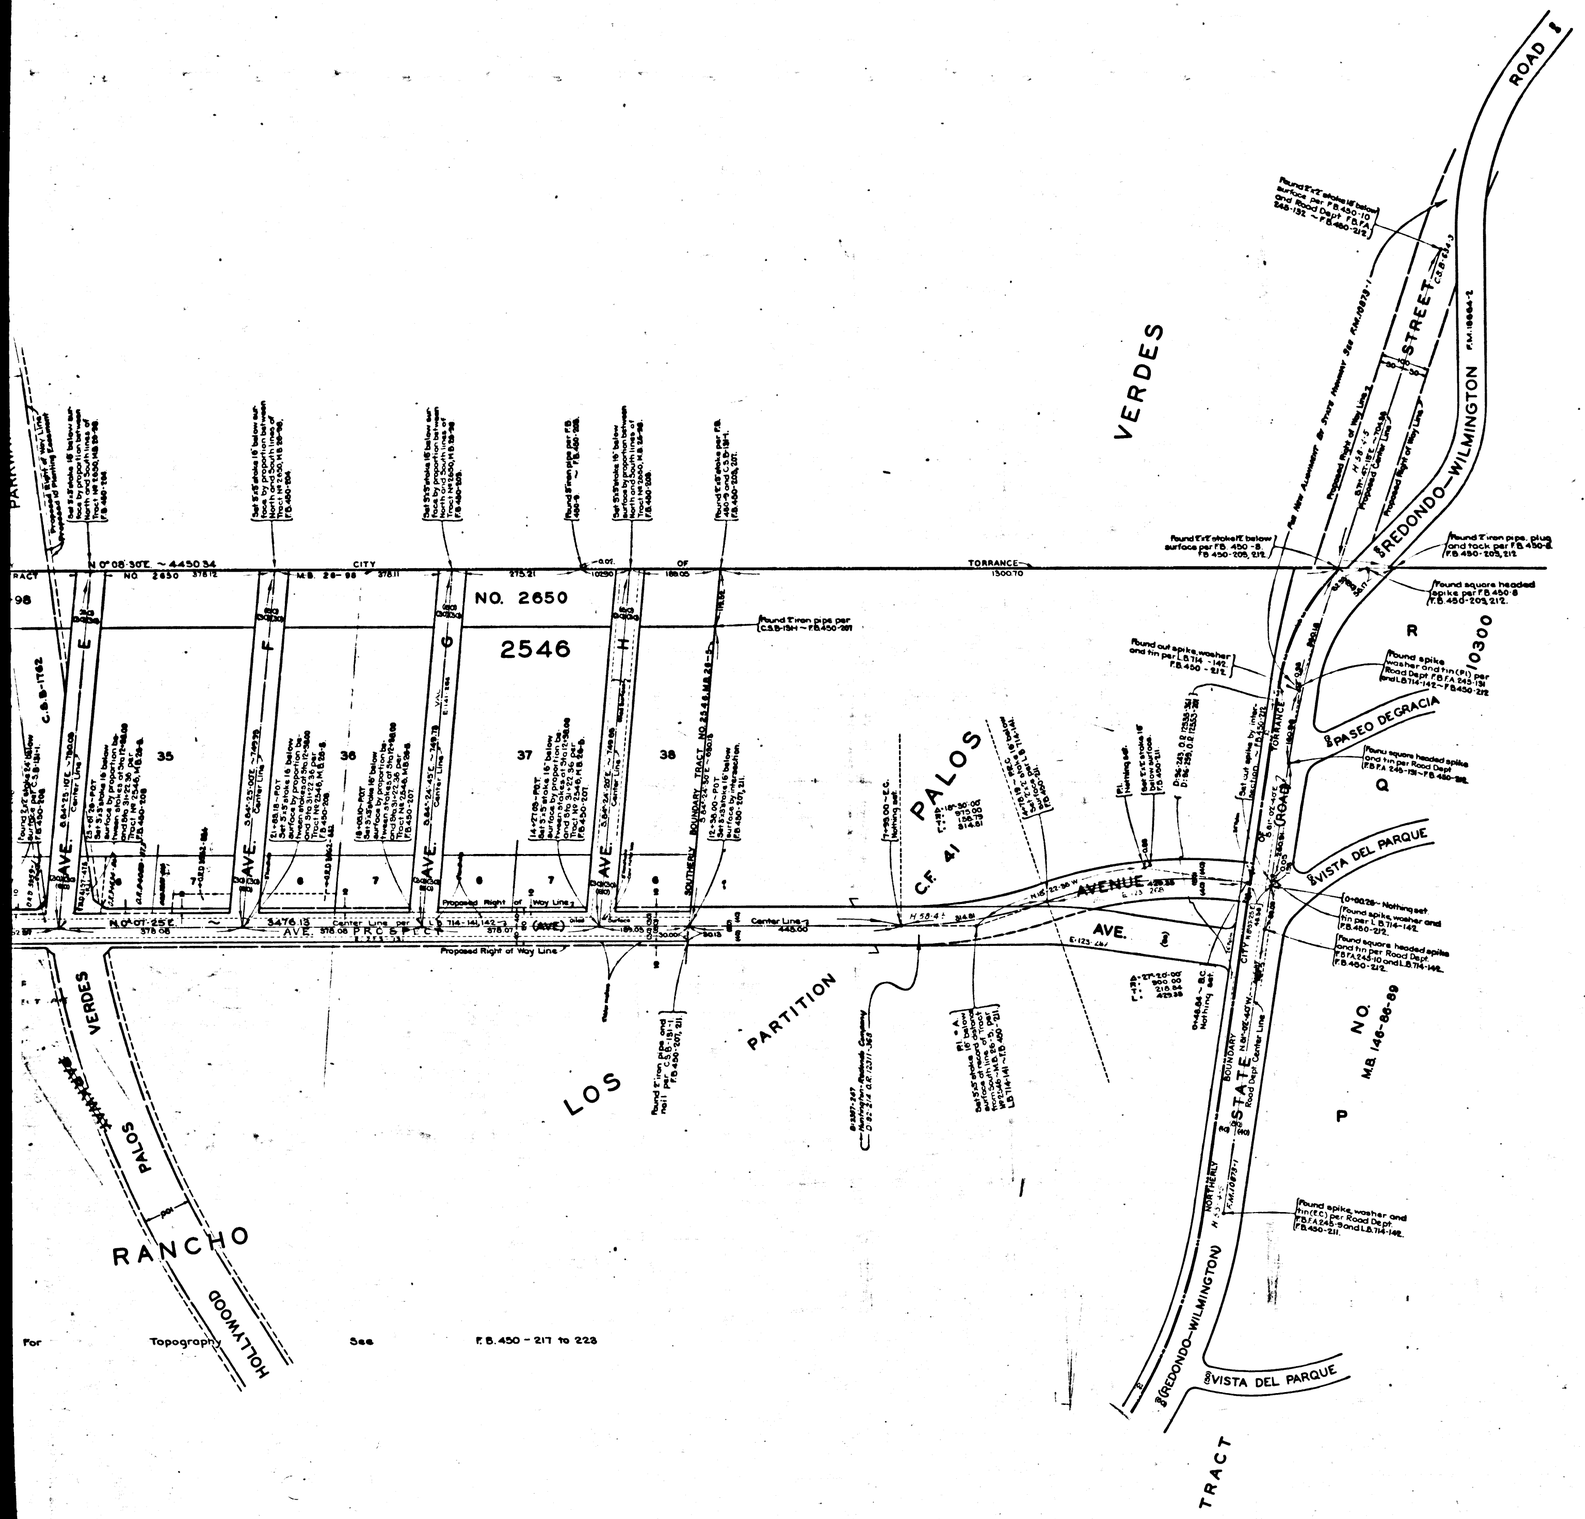

MAP OF

PROSPECT AVENUE

FROM

STATE STREET

TO

KNOB HILL AVENUE

COUNTY SURVEYORS MAP Nº B-834

SCALE - 1 INCH = 100 FT.

JOB NUMBER 7091

J.E. ROCKHOLD - COUNTY SURVEYOR

SURVEYED JANUARY 1933

SURVEYED UNDER INSTRUCTIONS OF THE BOARD OF SUPERVISORS PER ORDER DATED MARCH 21, 1932

BEARINGS ARE BASED ON THE BEARING OF HOLLYWOOD-PALOS VERDES PARKWAY PER C.S.B-13H

F.B. 450-201-224

FIELD WORK BY: A.N. HELLSTROM

OFFICEWORK BY: J.H. RICE

CHECKED BY: K.M. PHERSON

A.A. ROESER

INDEX 25
" 27

REVISED NOV. 1942 - A. E. TIMMONS

CSB-834
A1 OF A2

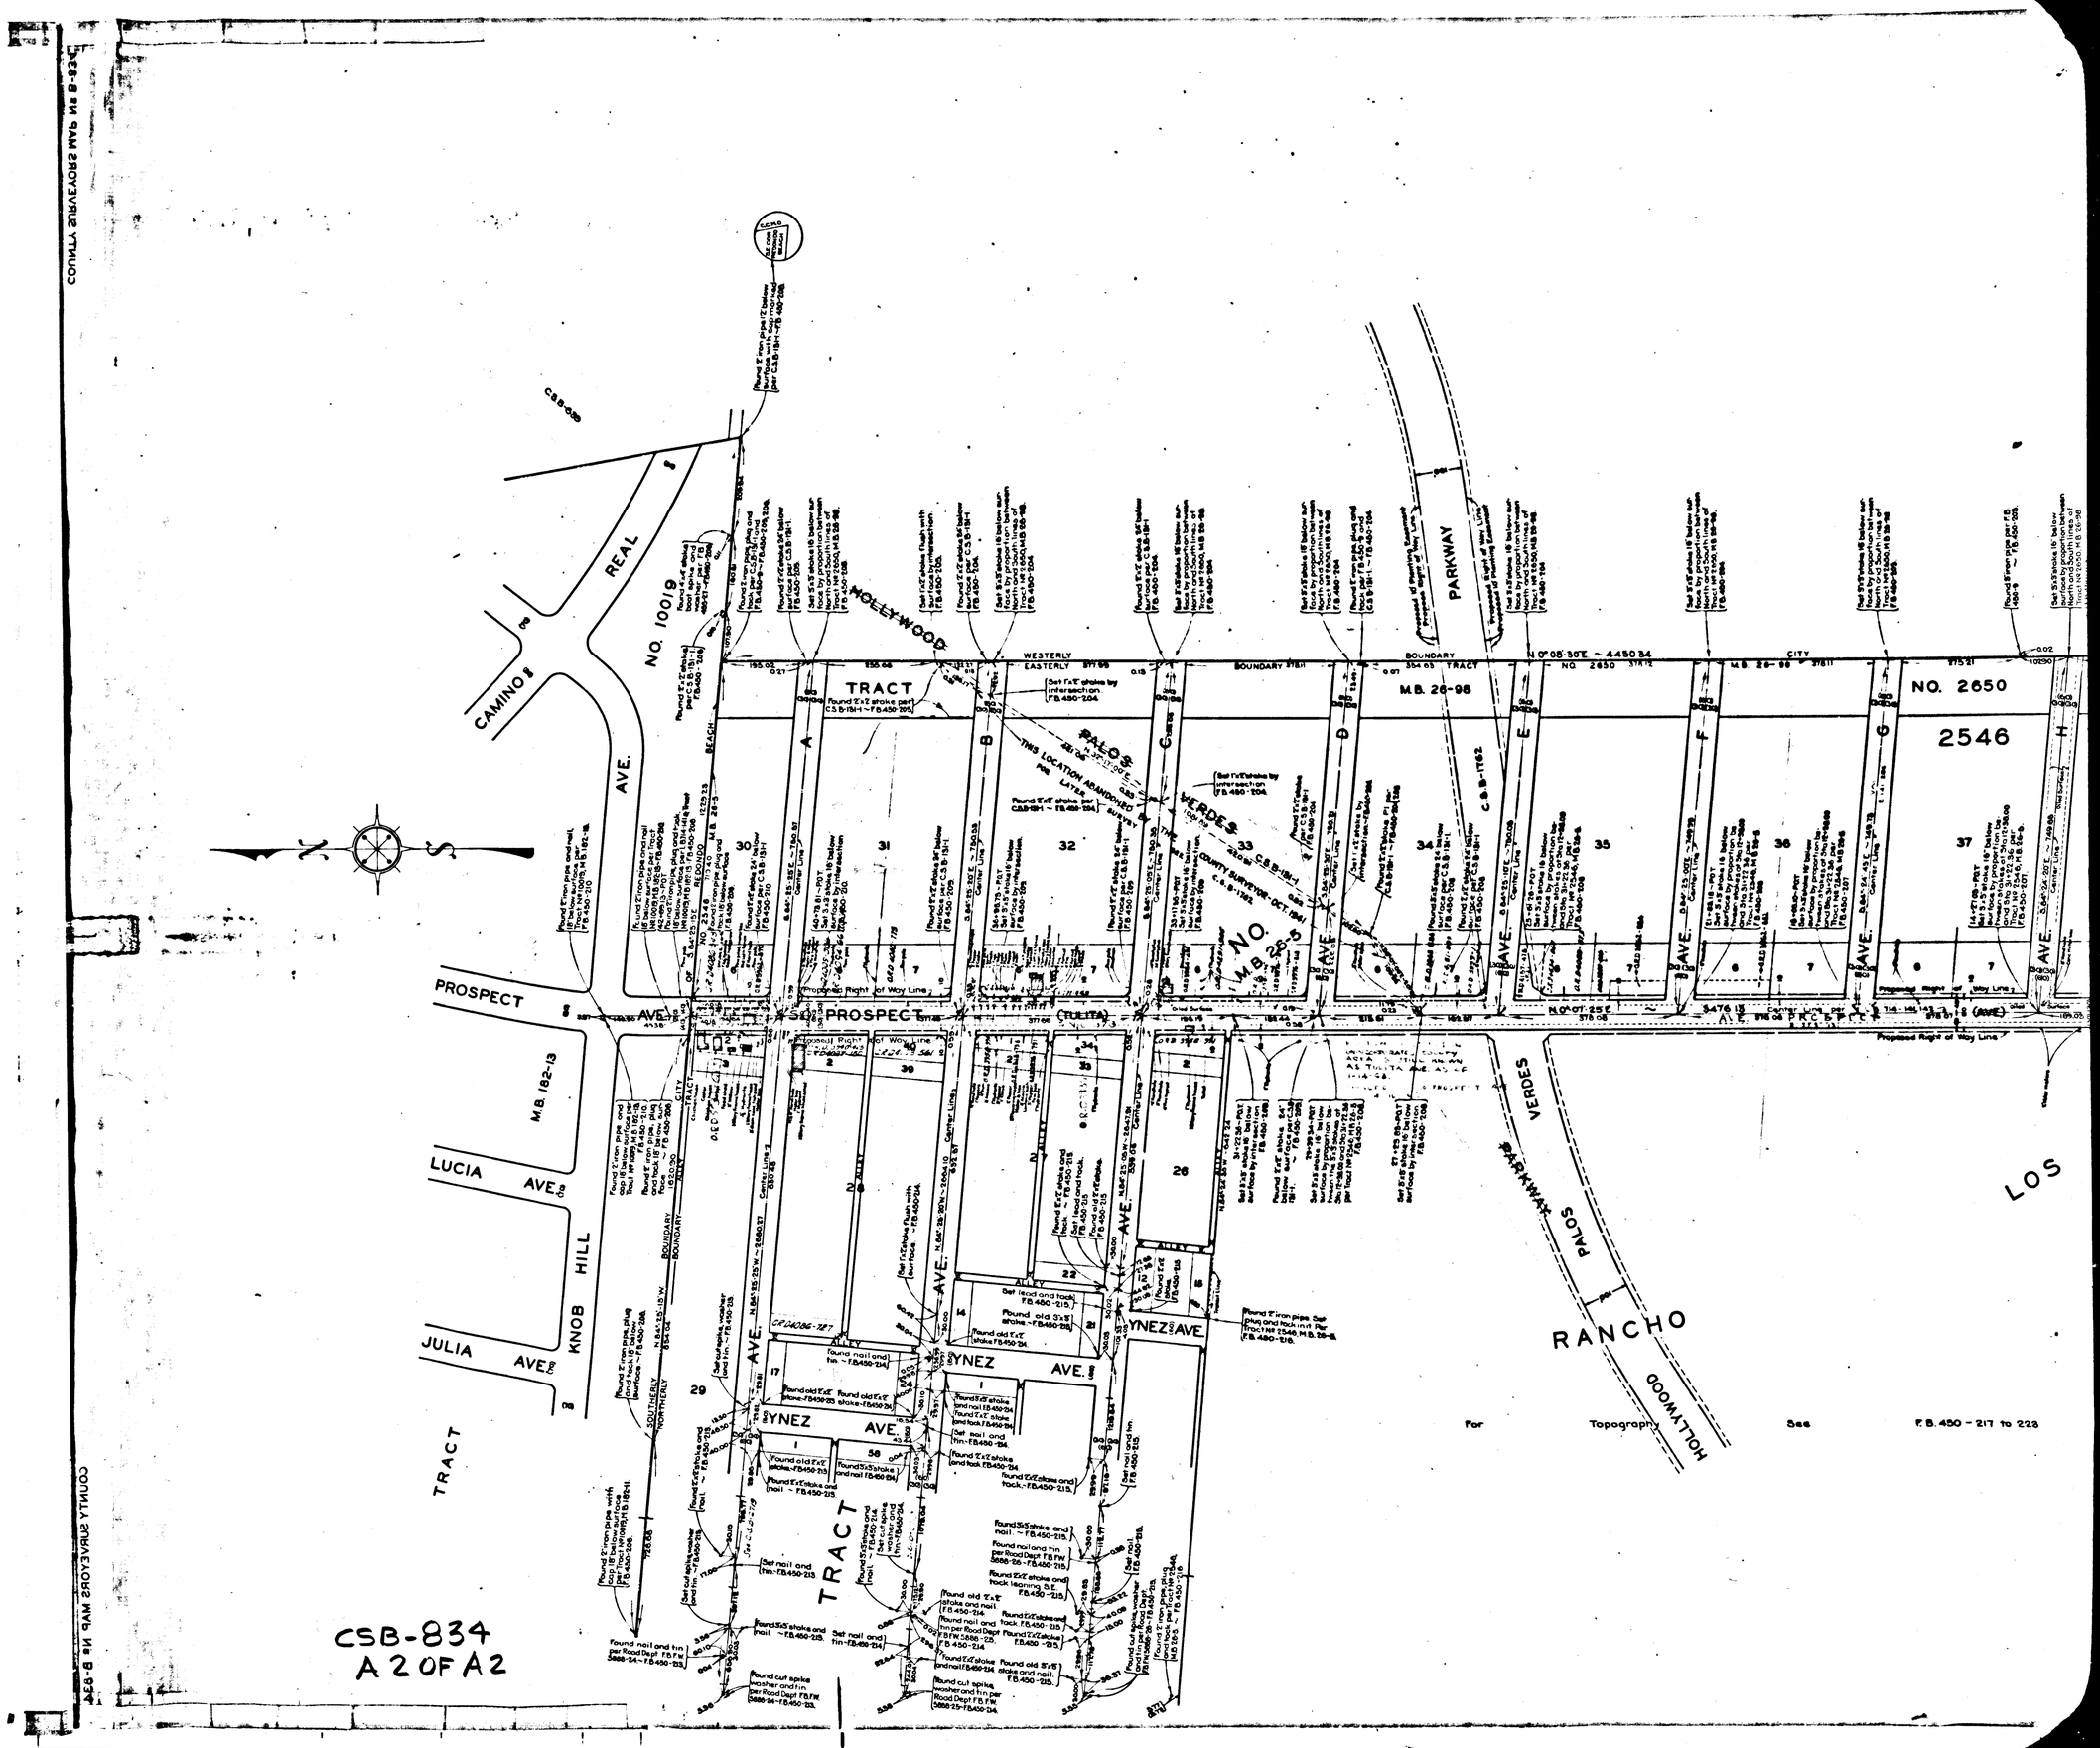

CSB-834
A 2 OF A2