MAP SHOWING
SECTION CORNERS AND LINES
ESTABLISHED BY THE COUNTY SURVEYOR IN THE WESTERLY ONE-HALF OF T. 7 AND 8 N. - R. 8 W. S.B.M.

COUNTY SURVEYORS MAP Nº B-837

SHEET Nº 2 OF 2 SHEETS

SCALE - 1 INCH = 600 FT.

OFFSETS ARE SHOWN TO A SCALE OF 1 IN 100 FT. EXCEPT VERY SMALL OFFSETS WHICH ARE EXAGGERATED AND VERY LARGE OFFSETS WHICH ARE SHOWN TO A SHORTENED SCALE.

JOB NUMBER 7999

J. E. ROCKHOLD - COUNTY SURVEYOR

SURVEYED - 1929 - 1932.

FIELD BOOKS AS NOTED ON MAP

FIELD WORK BY..... J.D. BOYER, E.A. ROSECRANS

OFFICE WORK BY..... F. A. WOOD, R.R. McPHERSON, A.H. DREW

CHECKED BY.... R.R. McPHERSON

NOTE - THIS MAP SUPPLEMENTS OR SUPERSEDES ALL OTHER COUNTY SURVEYOR MAPS SHOWING CORNERS AND LINES IN THIS AREA.

INDEX 65

T. 7 N. - R. 8 W.

T. 7 N. - R. 9 W.

T. 6 N. - R. 8 W.

C.S. 8733

C.S. B-833

CSB-837-2
A1 OF A3

C.S. B-837-1

T. 8 N. – R. 8 W.

T. 7 N. – R. 8 W.

T. 8 N. – R. 9 W.

T. 7 N. – R. 9 W.

C.S. 8732

CSB-837-2
A 2 OF A 3.

C.S. B-837-1

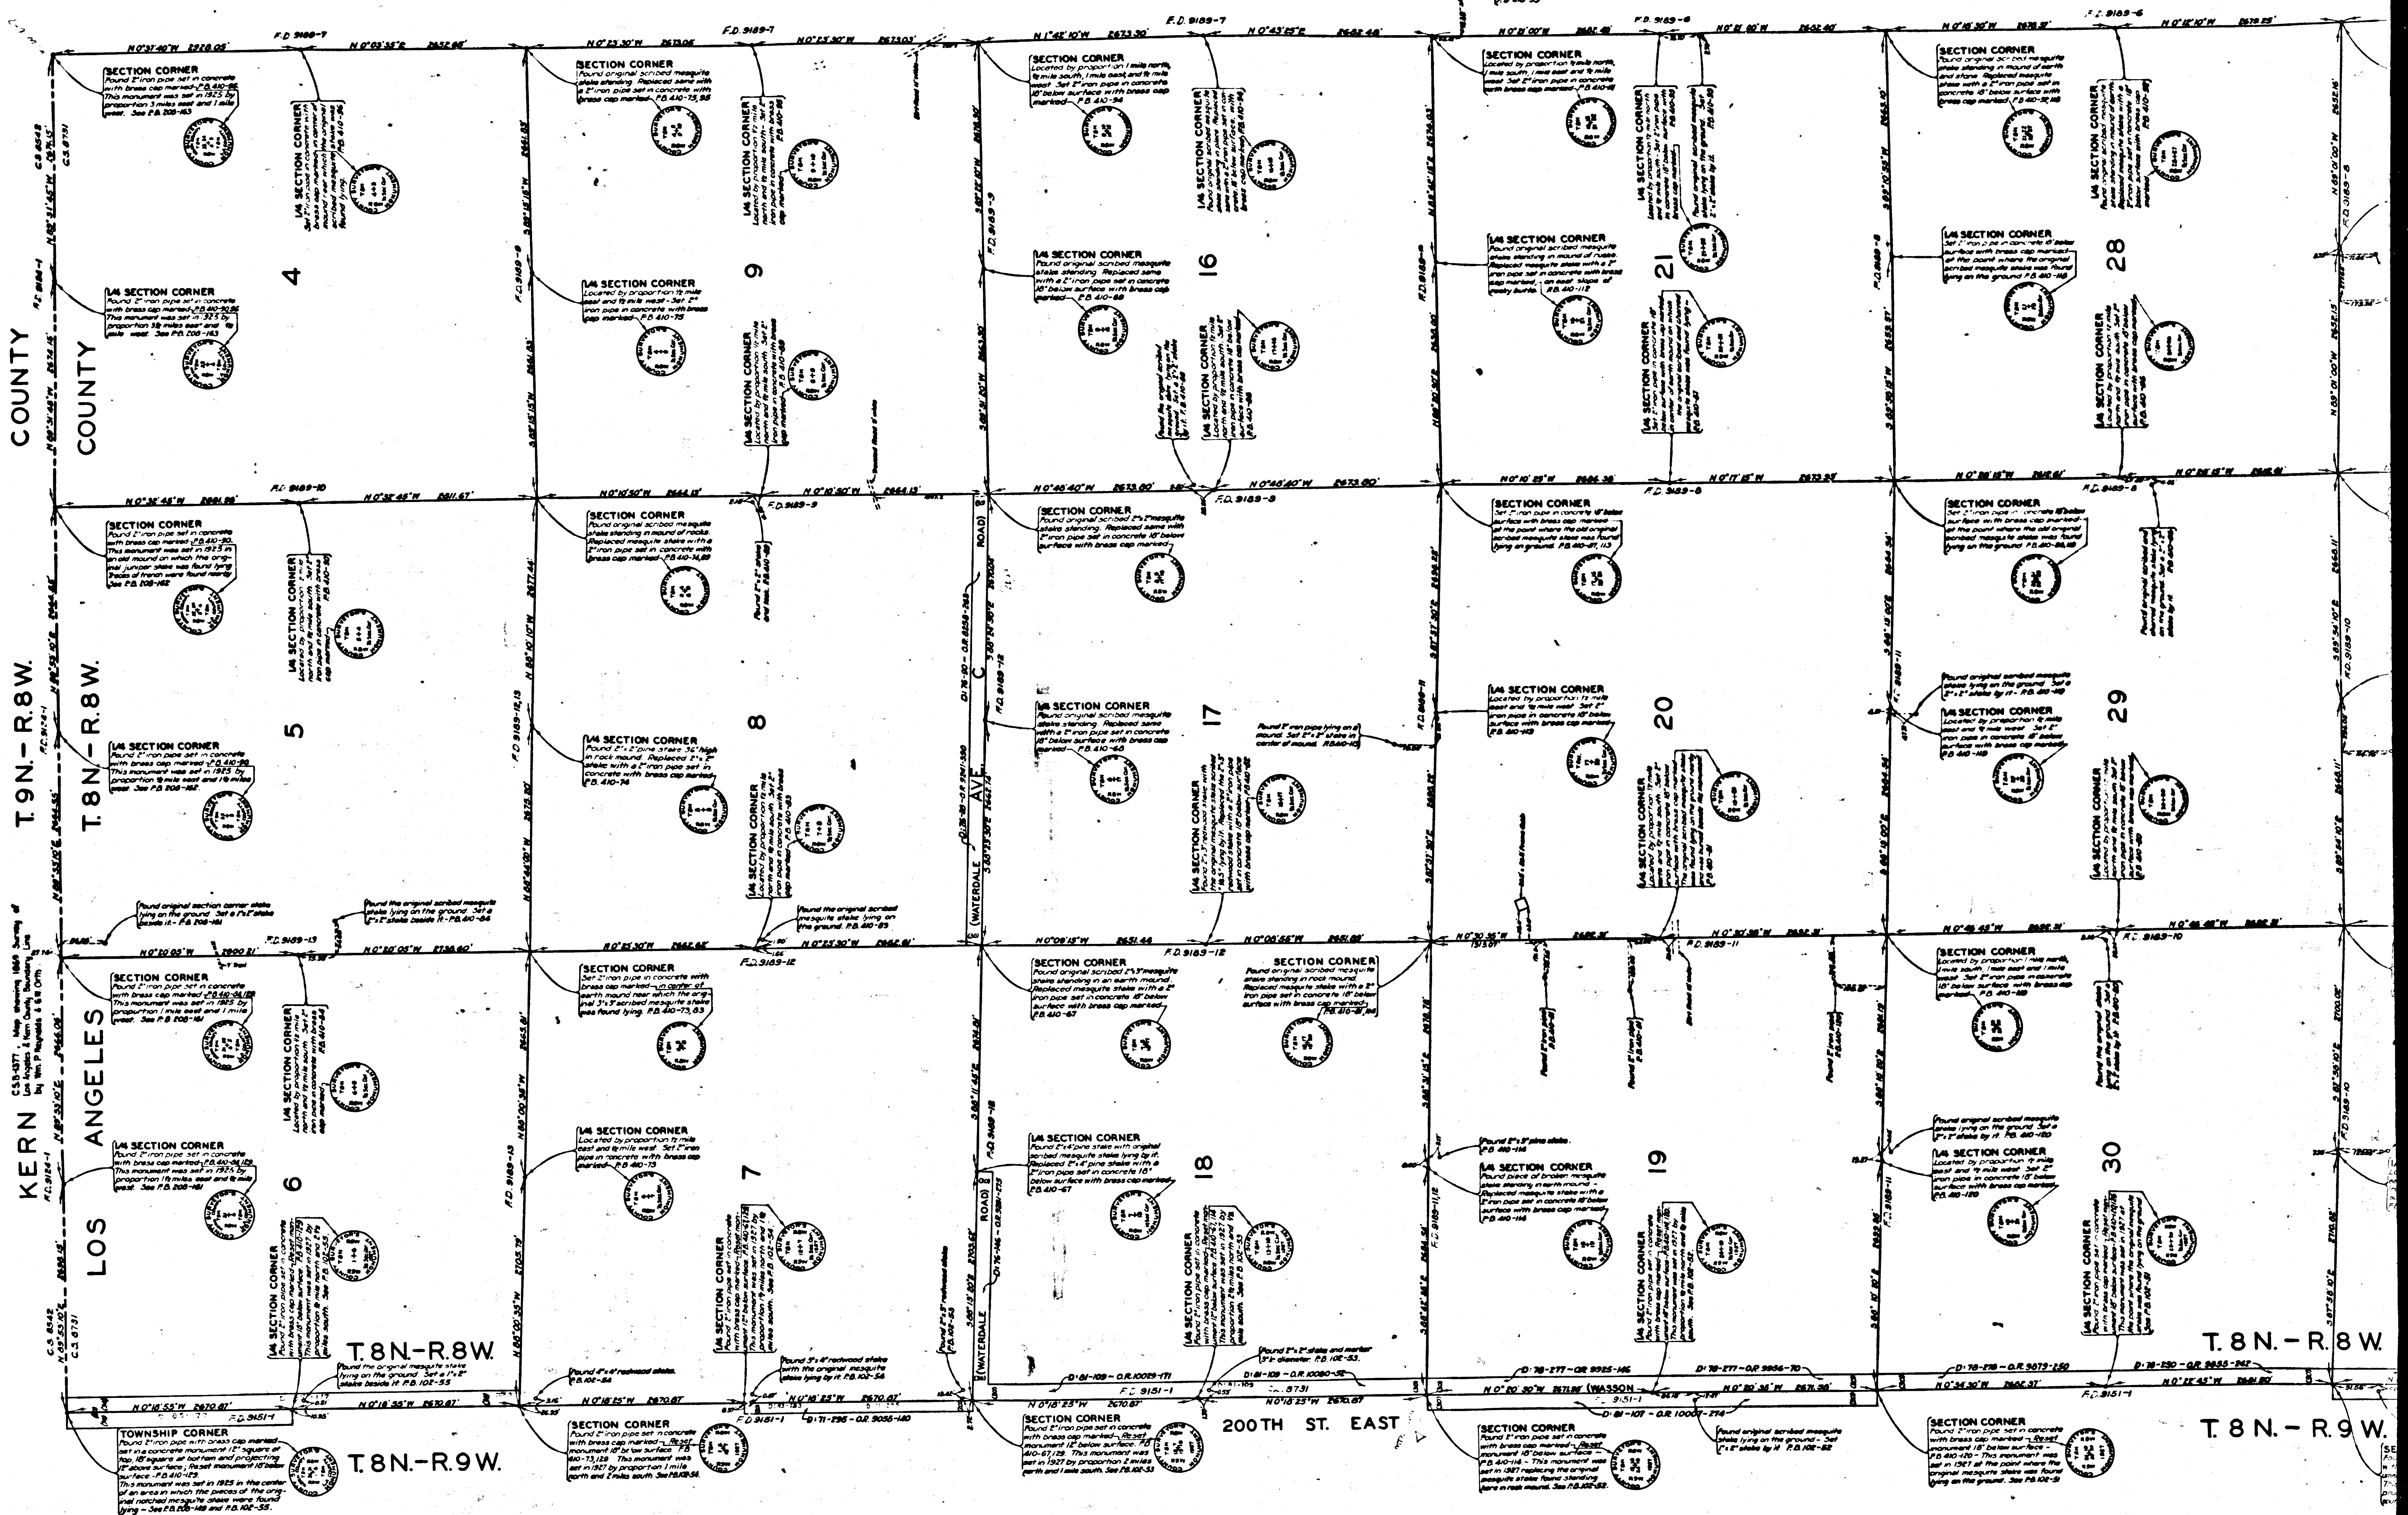

C.S. 8731

CSB-837-2
A30FA3