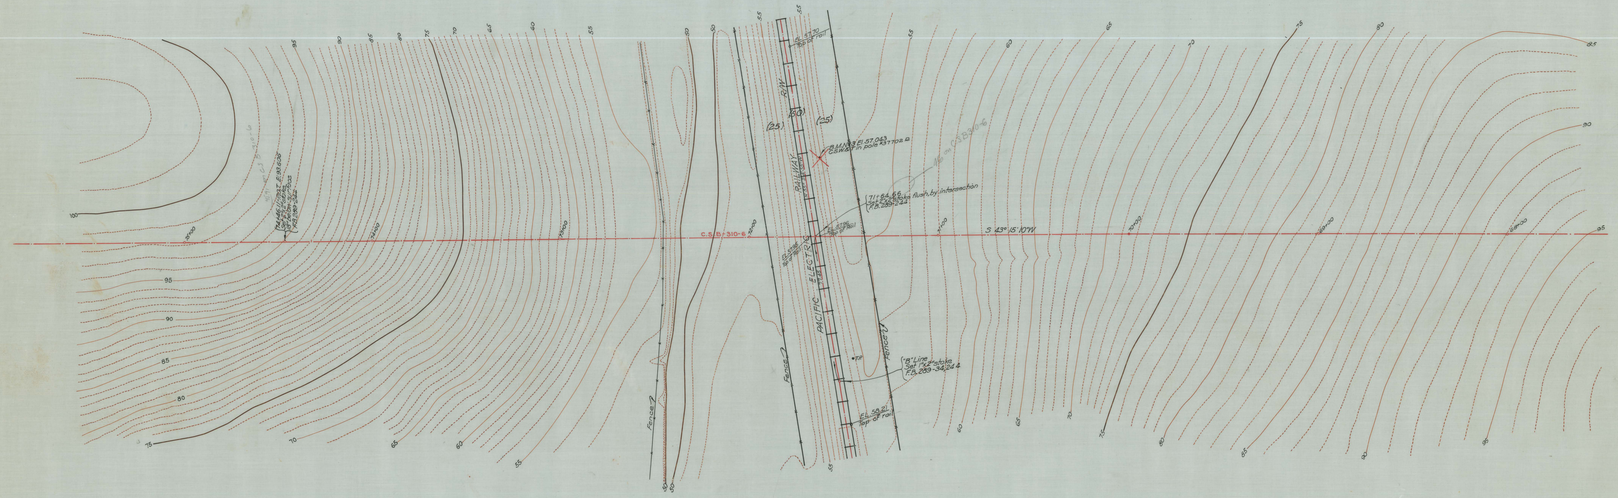

CSB-847
A2 OF A2

CSB-848
A1 OF A2

TOPOGRAPHY MAP
SHOWING
PROPOSED CROSSING
OF
LA TIJERA BOULEVARD
WITH
PACIFIC ELECTRIC RAILWAY

COUNTY SURVEYORS MAP Nº B-848
SCALE - 1 INCH = 20 FT.

WORK ORDER Nº 914

INDEX 24

J.E.ROCKHOLD - COUNTY SURVEYOR
SURVEYED MARCH 1933

SURVEYED UNDER INSTRUCTIONS OF THE BOARD OF SUPERVISORS PER ORDER DATED AUGUST, 20, 1928.
BEARINGS ARE BASED ON THE BEARING OF JUDAH STREET PER C.S.B-109

PLANE TABLE SURVEY

FIELD WORK BY T.H.MONCURE
OFFICE WORK BY WM.J.LUCAS
CHECKED BY K.R.McPHERSON

For Alignment See C.S.B-310-6
For Profile See C.S.B-310-6
For Cross-Sections See C.S.B-310-