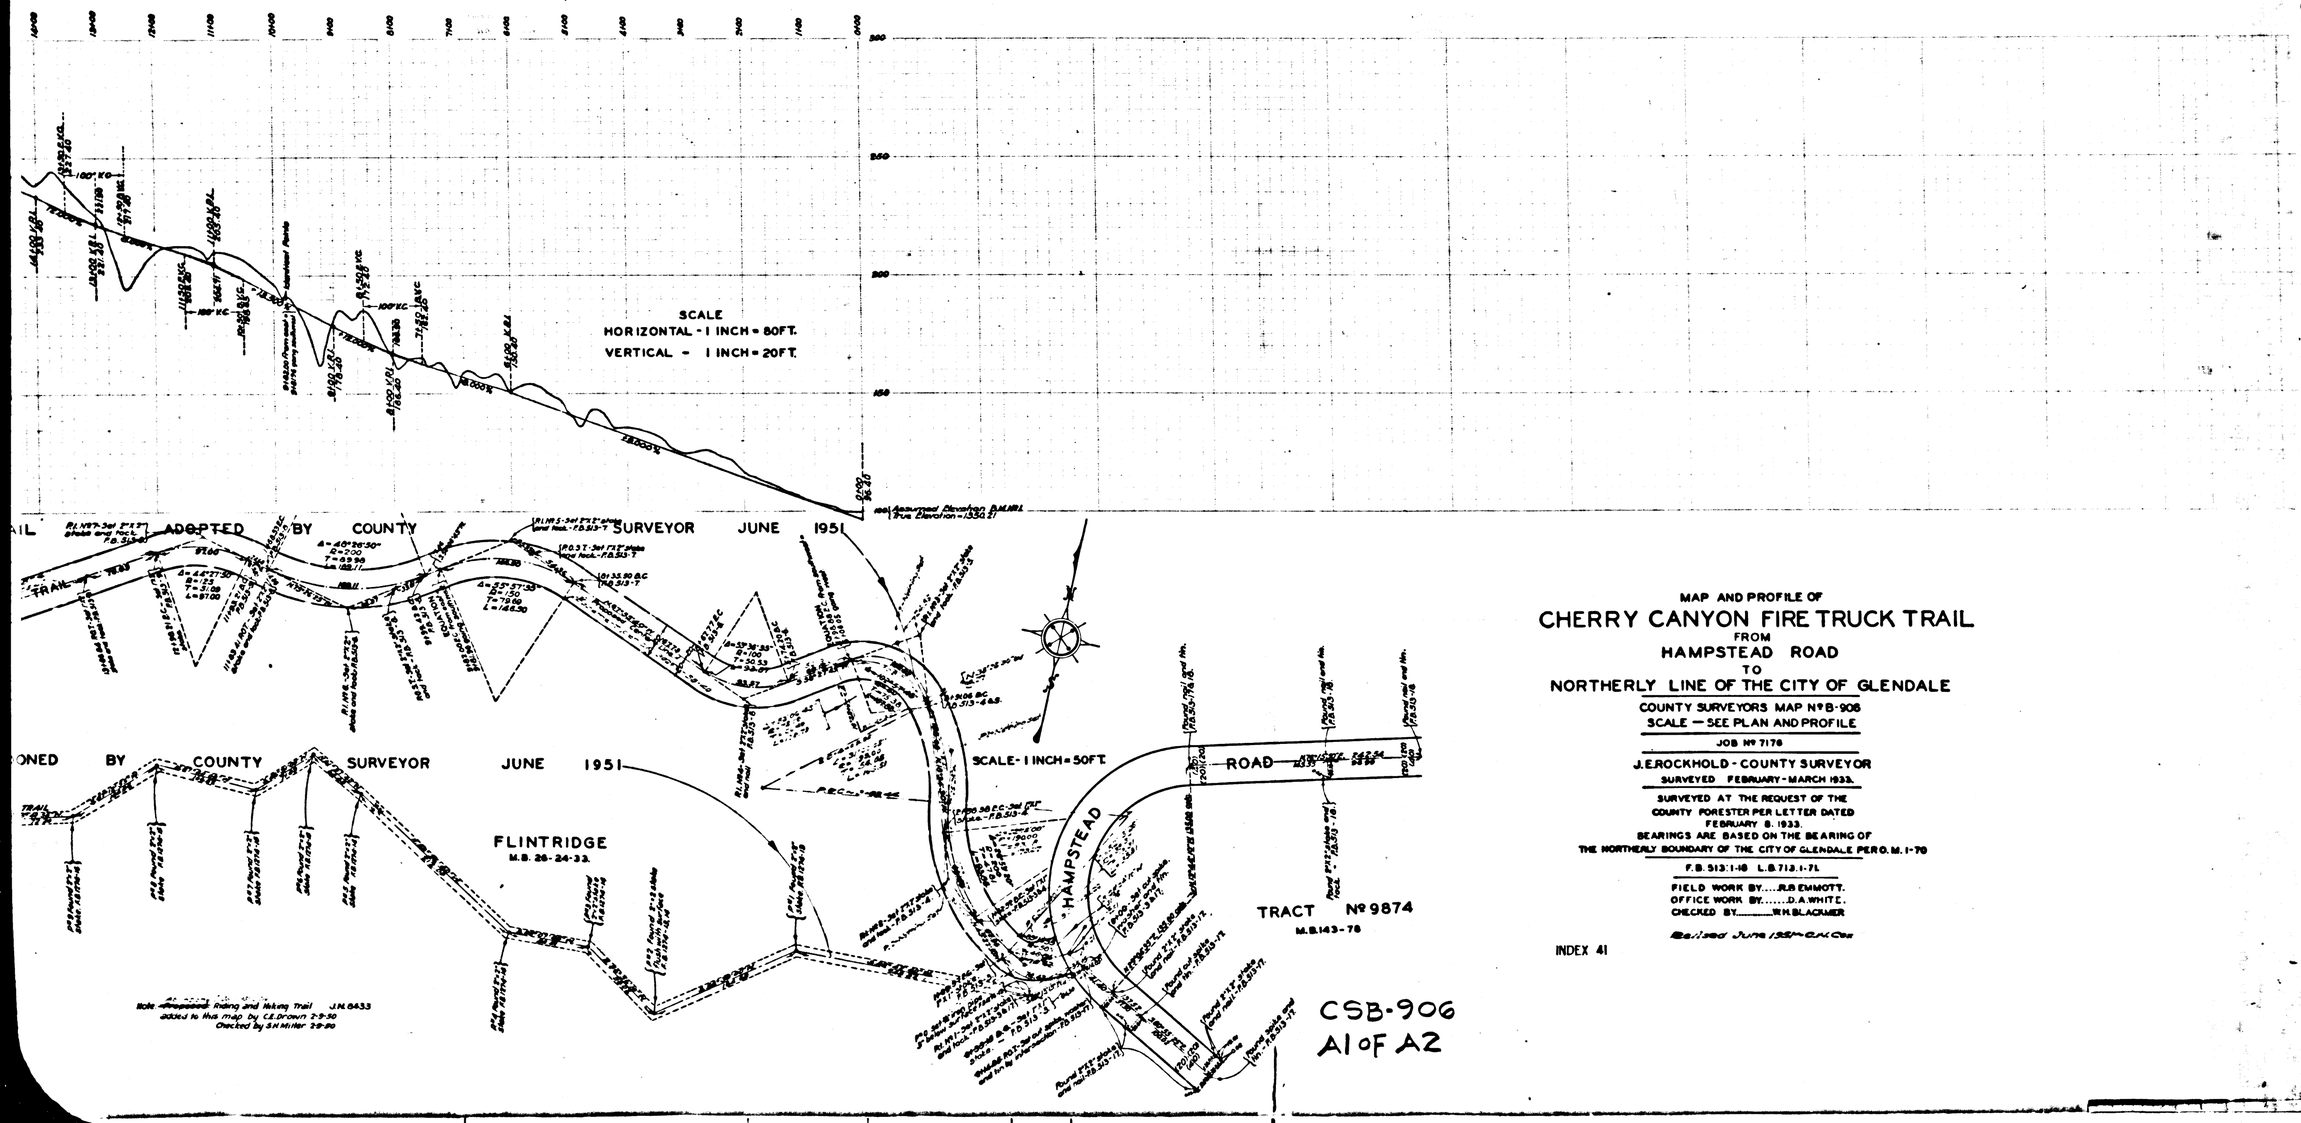

MAP AND PROFILE OF

CHERRY CANYON FIRE TRUCK TRAIL

FROM

HAMPSTEAD ROAD

TO

NORTHERLY LINE OF THE CITY OF GLENDALE

COUNTY SURVEYORS MAP Nº B-906

SCALE — SEE PLAN AND PROFILE

JOB Nº 7176

J.E.ROCKHOLD - COUNTY SURVEYOR

SURVEYED FEBRUARY - MARCH 1933.

SURVEYED AT THE REQUEST OF THE COUNTY FORESTER PER LETTER DATED FEBRUARY 8, 1933.

BEARINGS ARE BASED ON THE BEARING OF THE NORTHERLY BOUNDARY OF THE CITY OF GLENDALE PER O.M. 1-70

F.B. 513:1-18 L.B. 713:1-71

FIELD WORK BY.....R.B. EMMOTT.
OFFICE WORK BY.....D.A. WHITE.
CHECKED BY.....W.H. BLACKMER

Revised June 1951 - C.H. Cox

INDEX 41

CSB-906
A1 OF A2

COUNTY SURVEYORS MAP Nº B-906

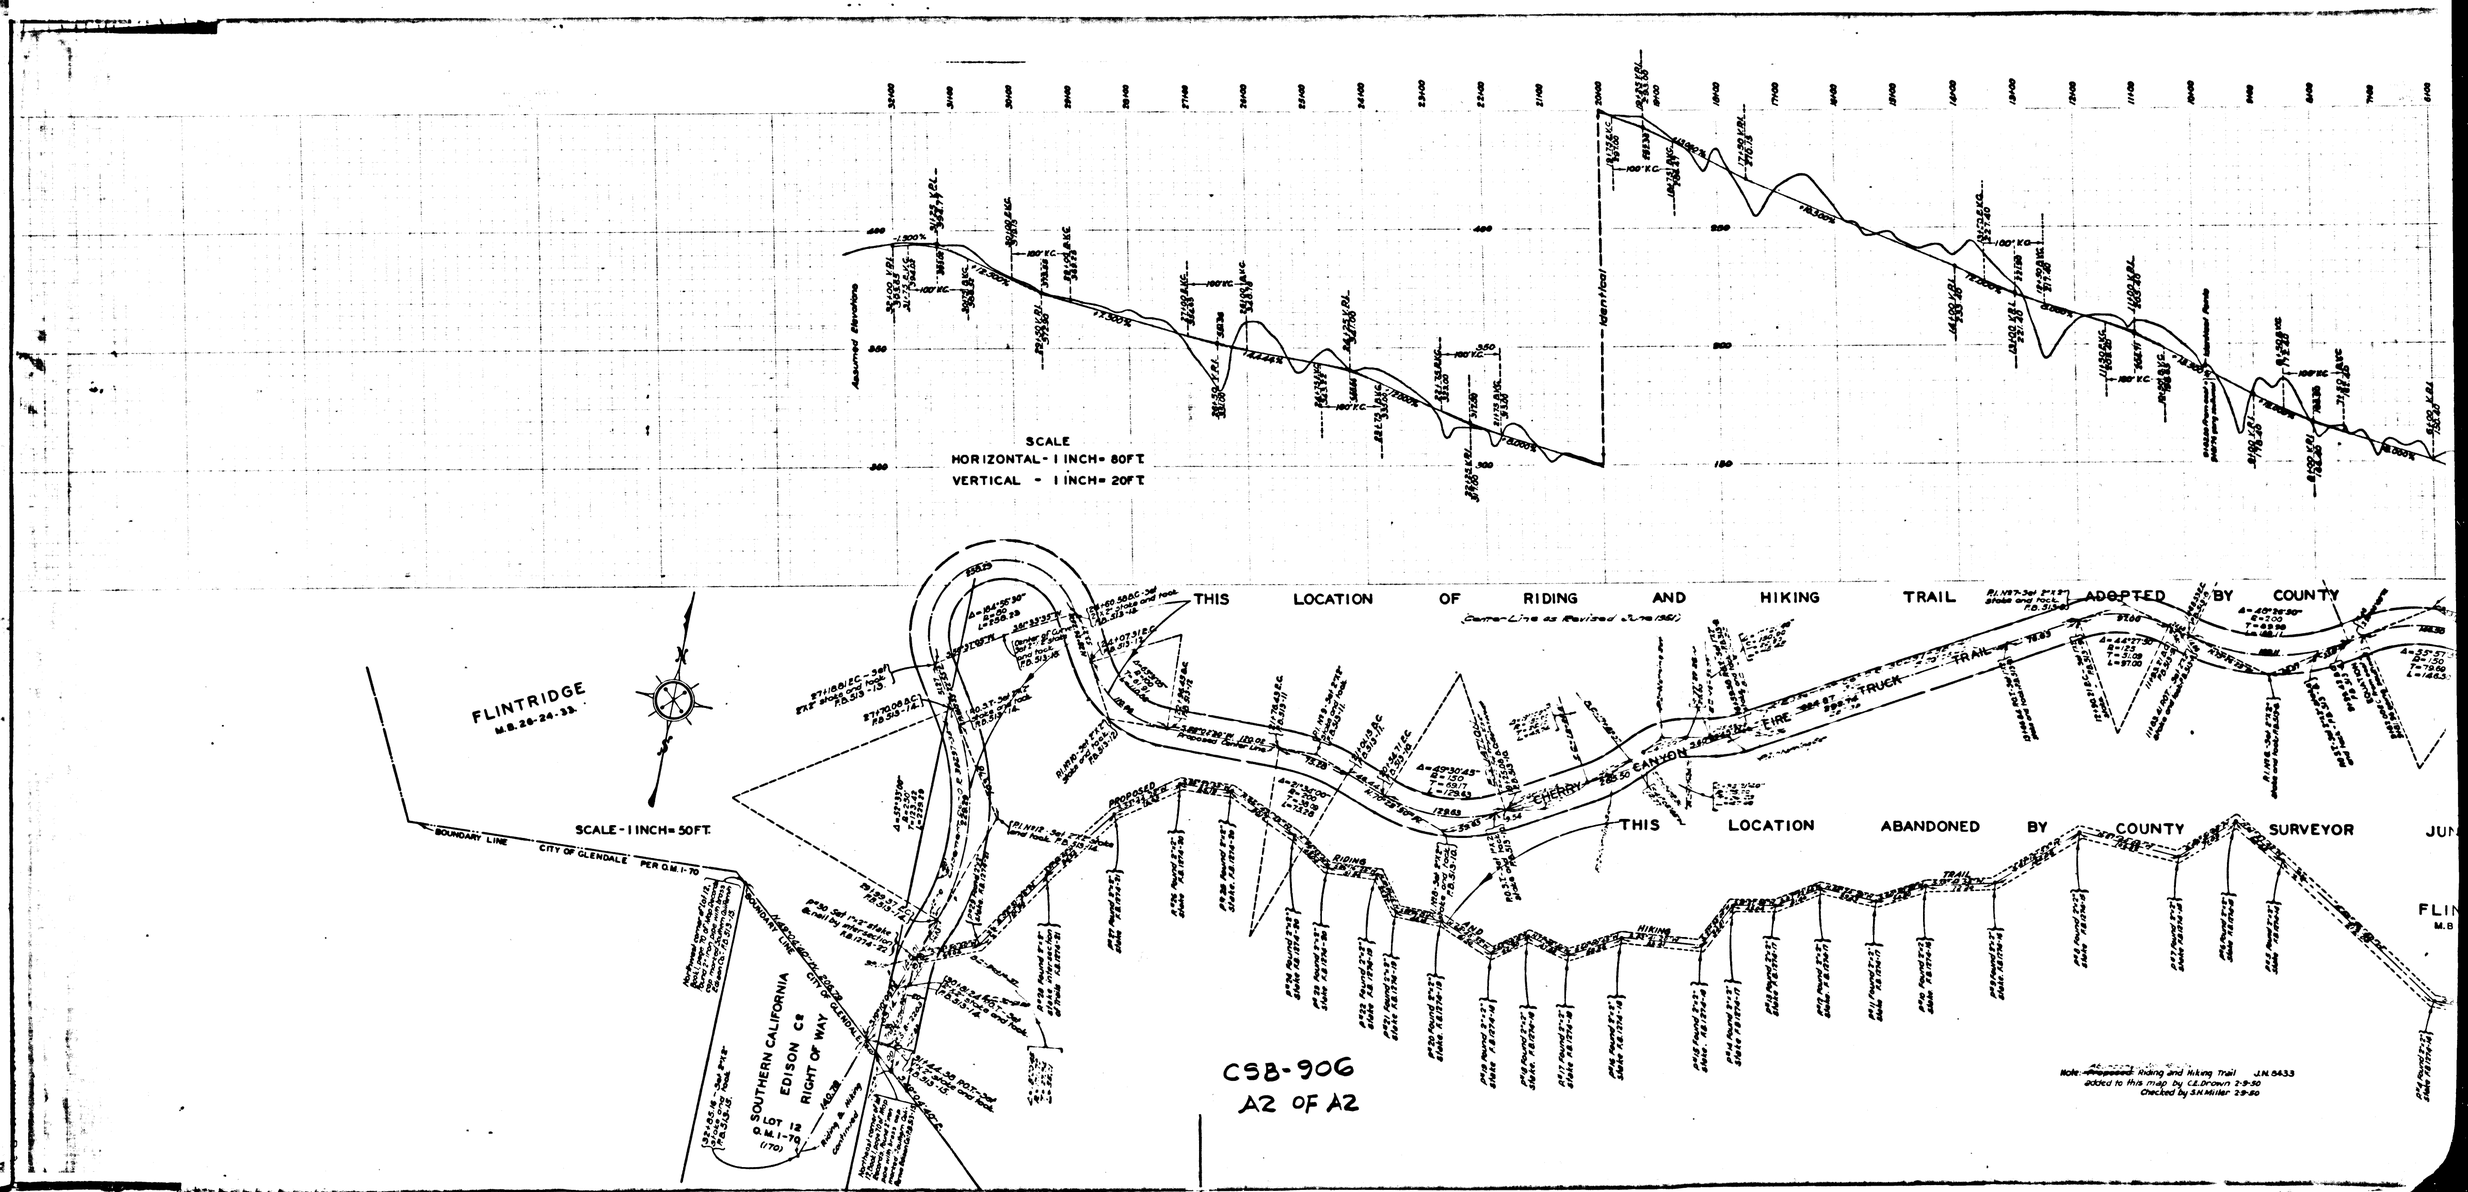

CSB-906
A2 OF A2