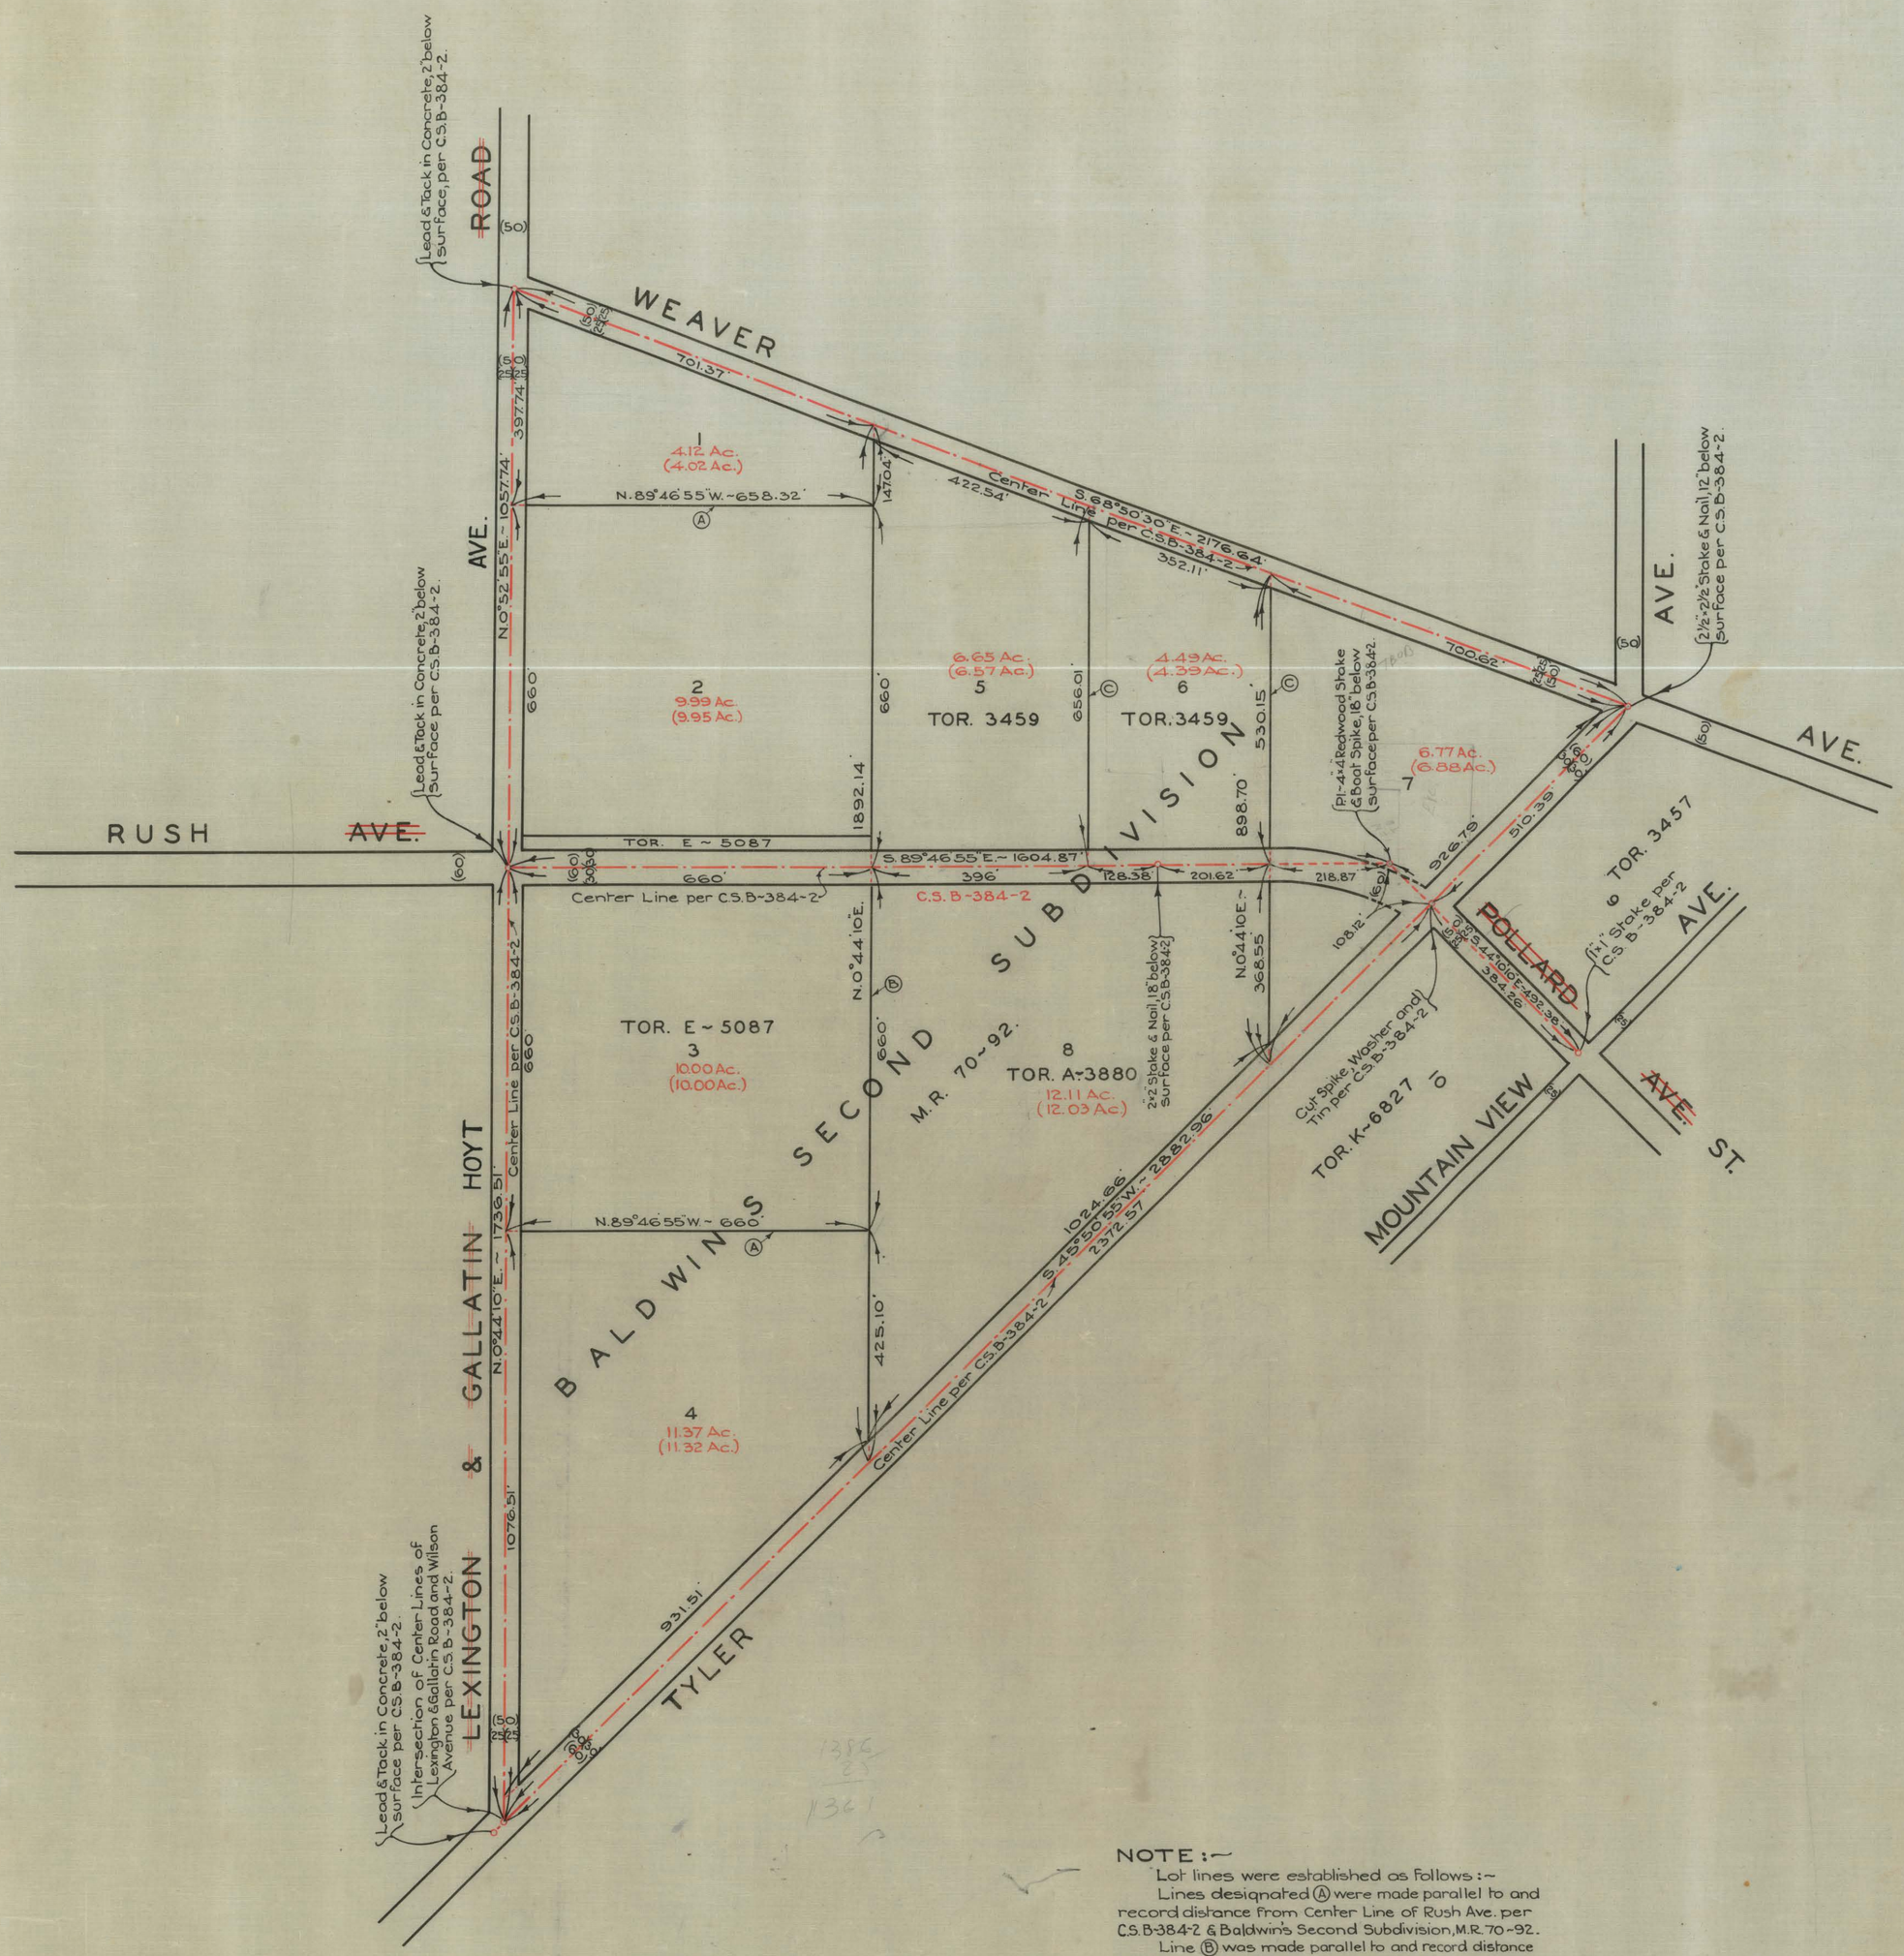

NOTE:~

Lot lines were established as follows:~

Lines designated (A) were made parallel to and record distance from Center Line of Rush Ave. per C.S. B-384-2 & Baldwin's Second Subdivision, M.R. 70-92.

Line (B) was made parallel to and record distance from Center Line of Lexington & Gallatin Road between Rush Ave. & Tyler Ave. per Baldwin's Second Subdivision, M.R. 70-92 and C.S. B-384-2.

Lines (C) were made parallel to and record distance from Westerly line of Lots 5 & 8 per Baldwin's Second Subdivision, M.R. 70-92 and C.S. B-384-2.

The interior Lot Lines on this map established by Mr. R.C. Tilton, Deputy County Surveyor in charge of Torrens Land Registration Section.

Acreages shown hereon are calculated to the Center Lines of Streets. Acreage shown for Lot 7, includes area of Rush St. within said Lot 7. Areas shown in brackets are record per Baldwins Second Sub, M.R. 70-92.

CSB-915
A1 OF A1

MAP OF
LOTS 1 TO 8
BALDWINS SECOND SUBDIVISION ~ M.R. 70-92.

COUNTY SURVEYORS MAP No B-915.

SCALE:~ 1. INCH = 200 FT.

JOB NUMBER 7113.

J.E. ROCKHOLD ~ COUNTY SURVEYOR
MARCH ~ 1934.

BEARINGS ARE BASED ON THE BEARING OF RUSH AVE. PER C.S. B-384-2.

F.B. 306 ~ 76~89.

FIELD WORK BY P. T. DUNLAP
OFFICE WORK BY R.W. McALLISTER
CHECKED BY . . . . . A. H. DREW.

INDEX 37

Revised Dec. 1942. R.W. McA.