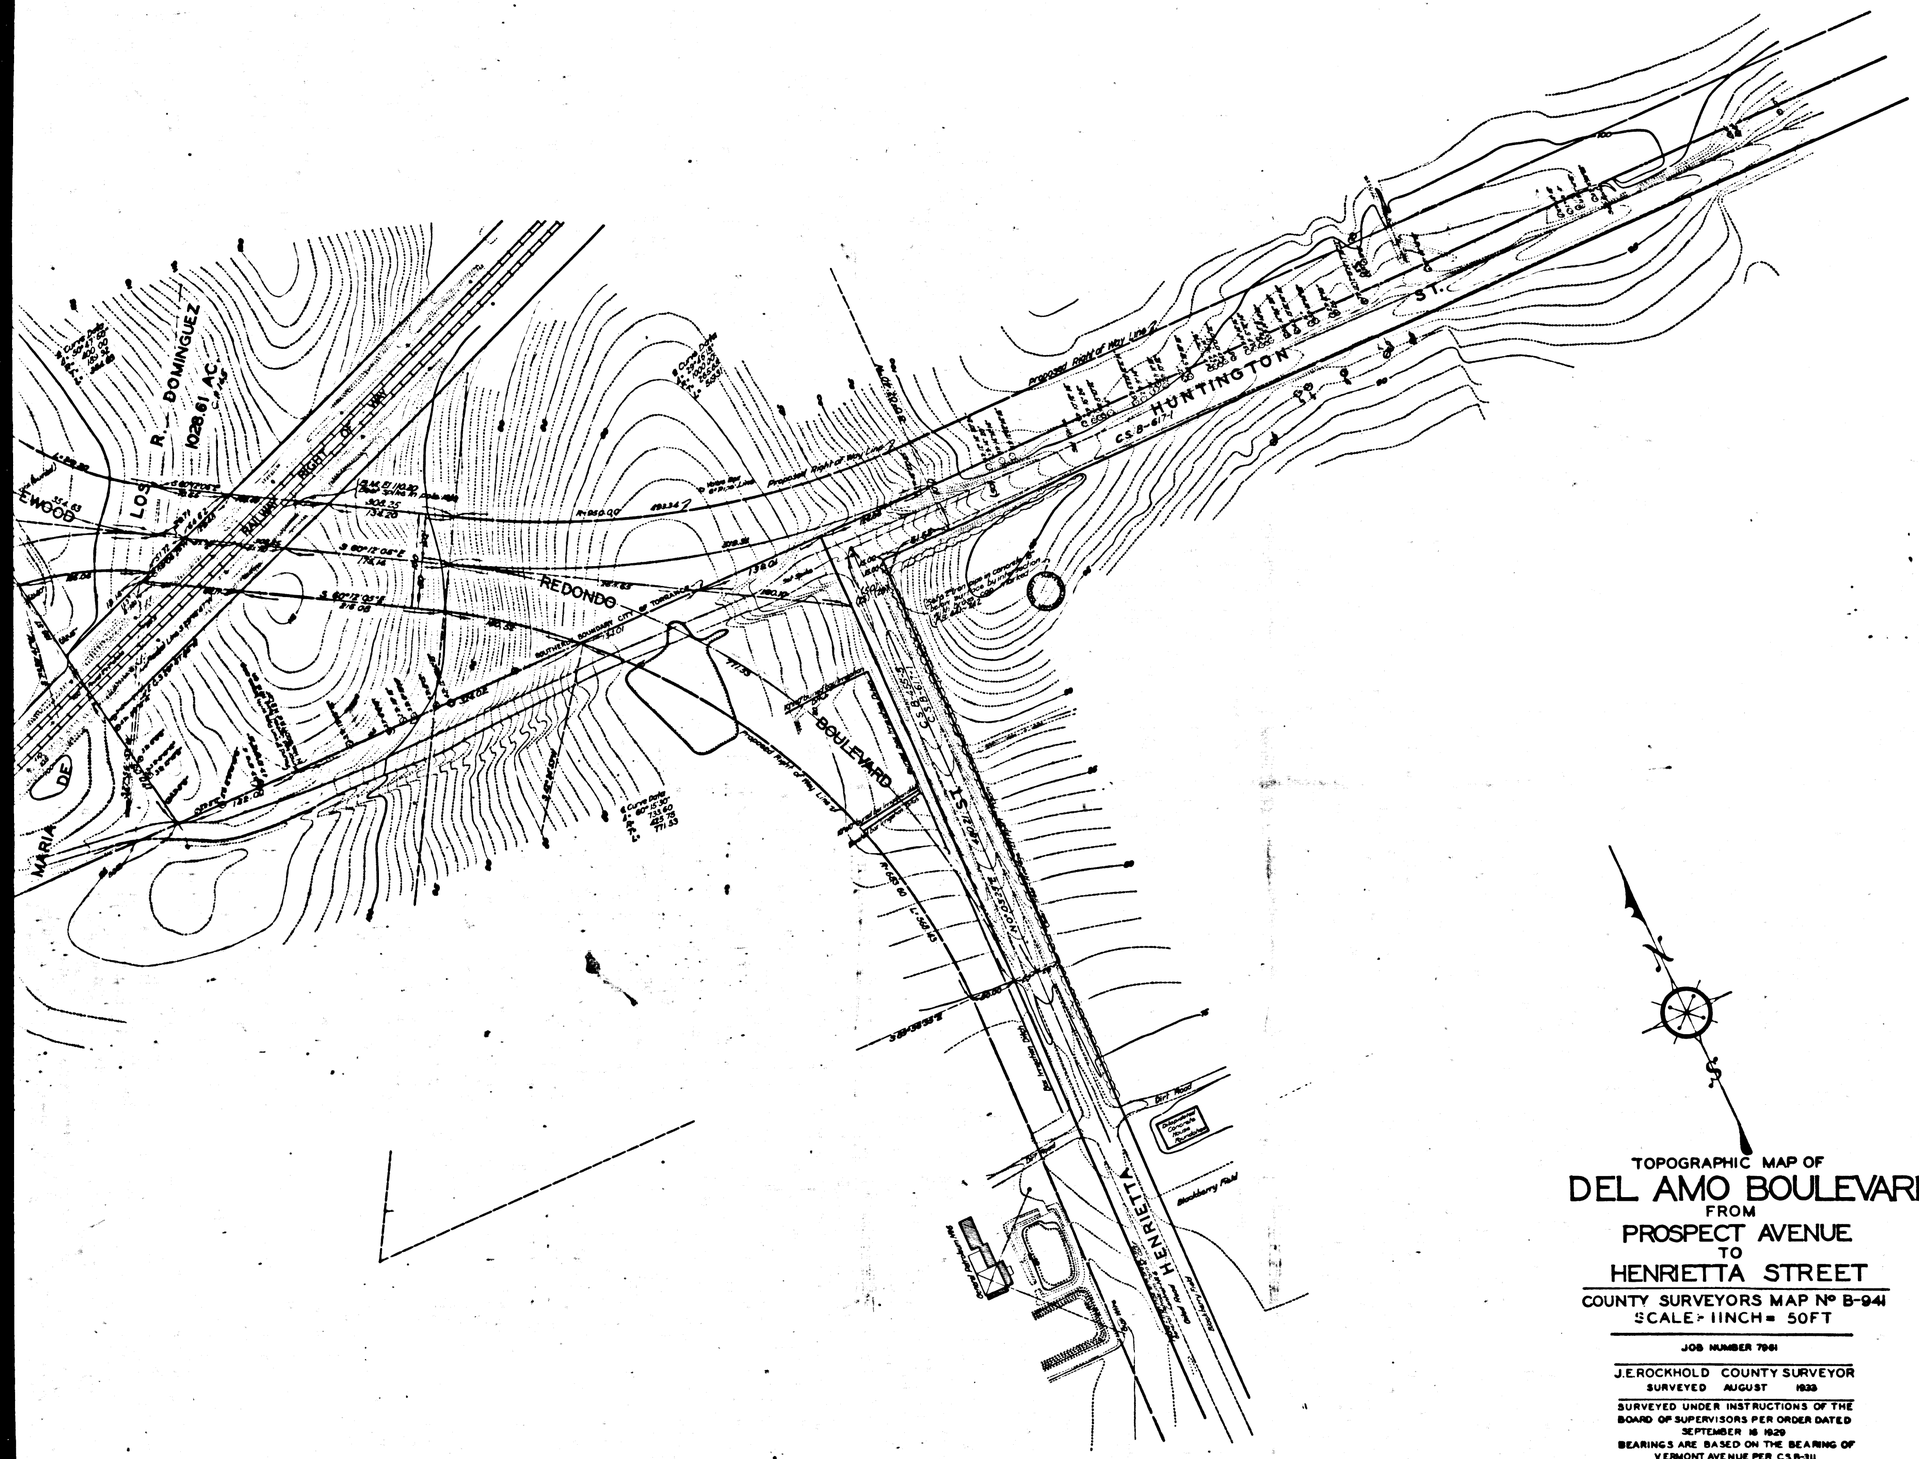

TOPOGRAPHIC MAP OF

DEL AMO BOULEVARD

FROM

PROSPECT AVENUE

TO

HENRIETTA STREET

COUNTY SURVEYORS MAP Nº B-941

SCALE: 1 INCH = 50 FT

JOB NUMBER 7981

J.E. ROCKHOLD COUNTY SURVEYOR

SURVEYED AUGUST 1933

SURVEYED UNDER INSTRUCTIONS OF THE BOARD OF SUPERVISORS PER ORDER DATED SEPTEMBER 16 1929

BEARINGS ARE BASED ON THE BEARING OF VERMONT AVENUE PER C.S.B-311

PLANE TABLE SURVEY

FIELD WORK BY T.H. MONCURE

OFFICE WORK BY W.J. LUCAS

CHECKED BY R.R. McPHERSON

FOR SURVEY OF PROPERTY LINES SEE C.S.B-617-1

INDEX 25

CSB-941
A1 OF A2

COUNTY SURVEYOR MAP B-941

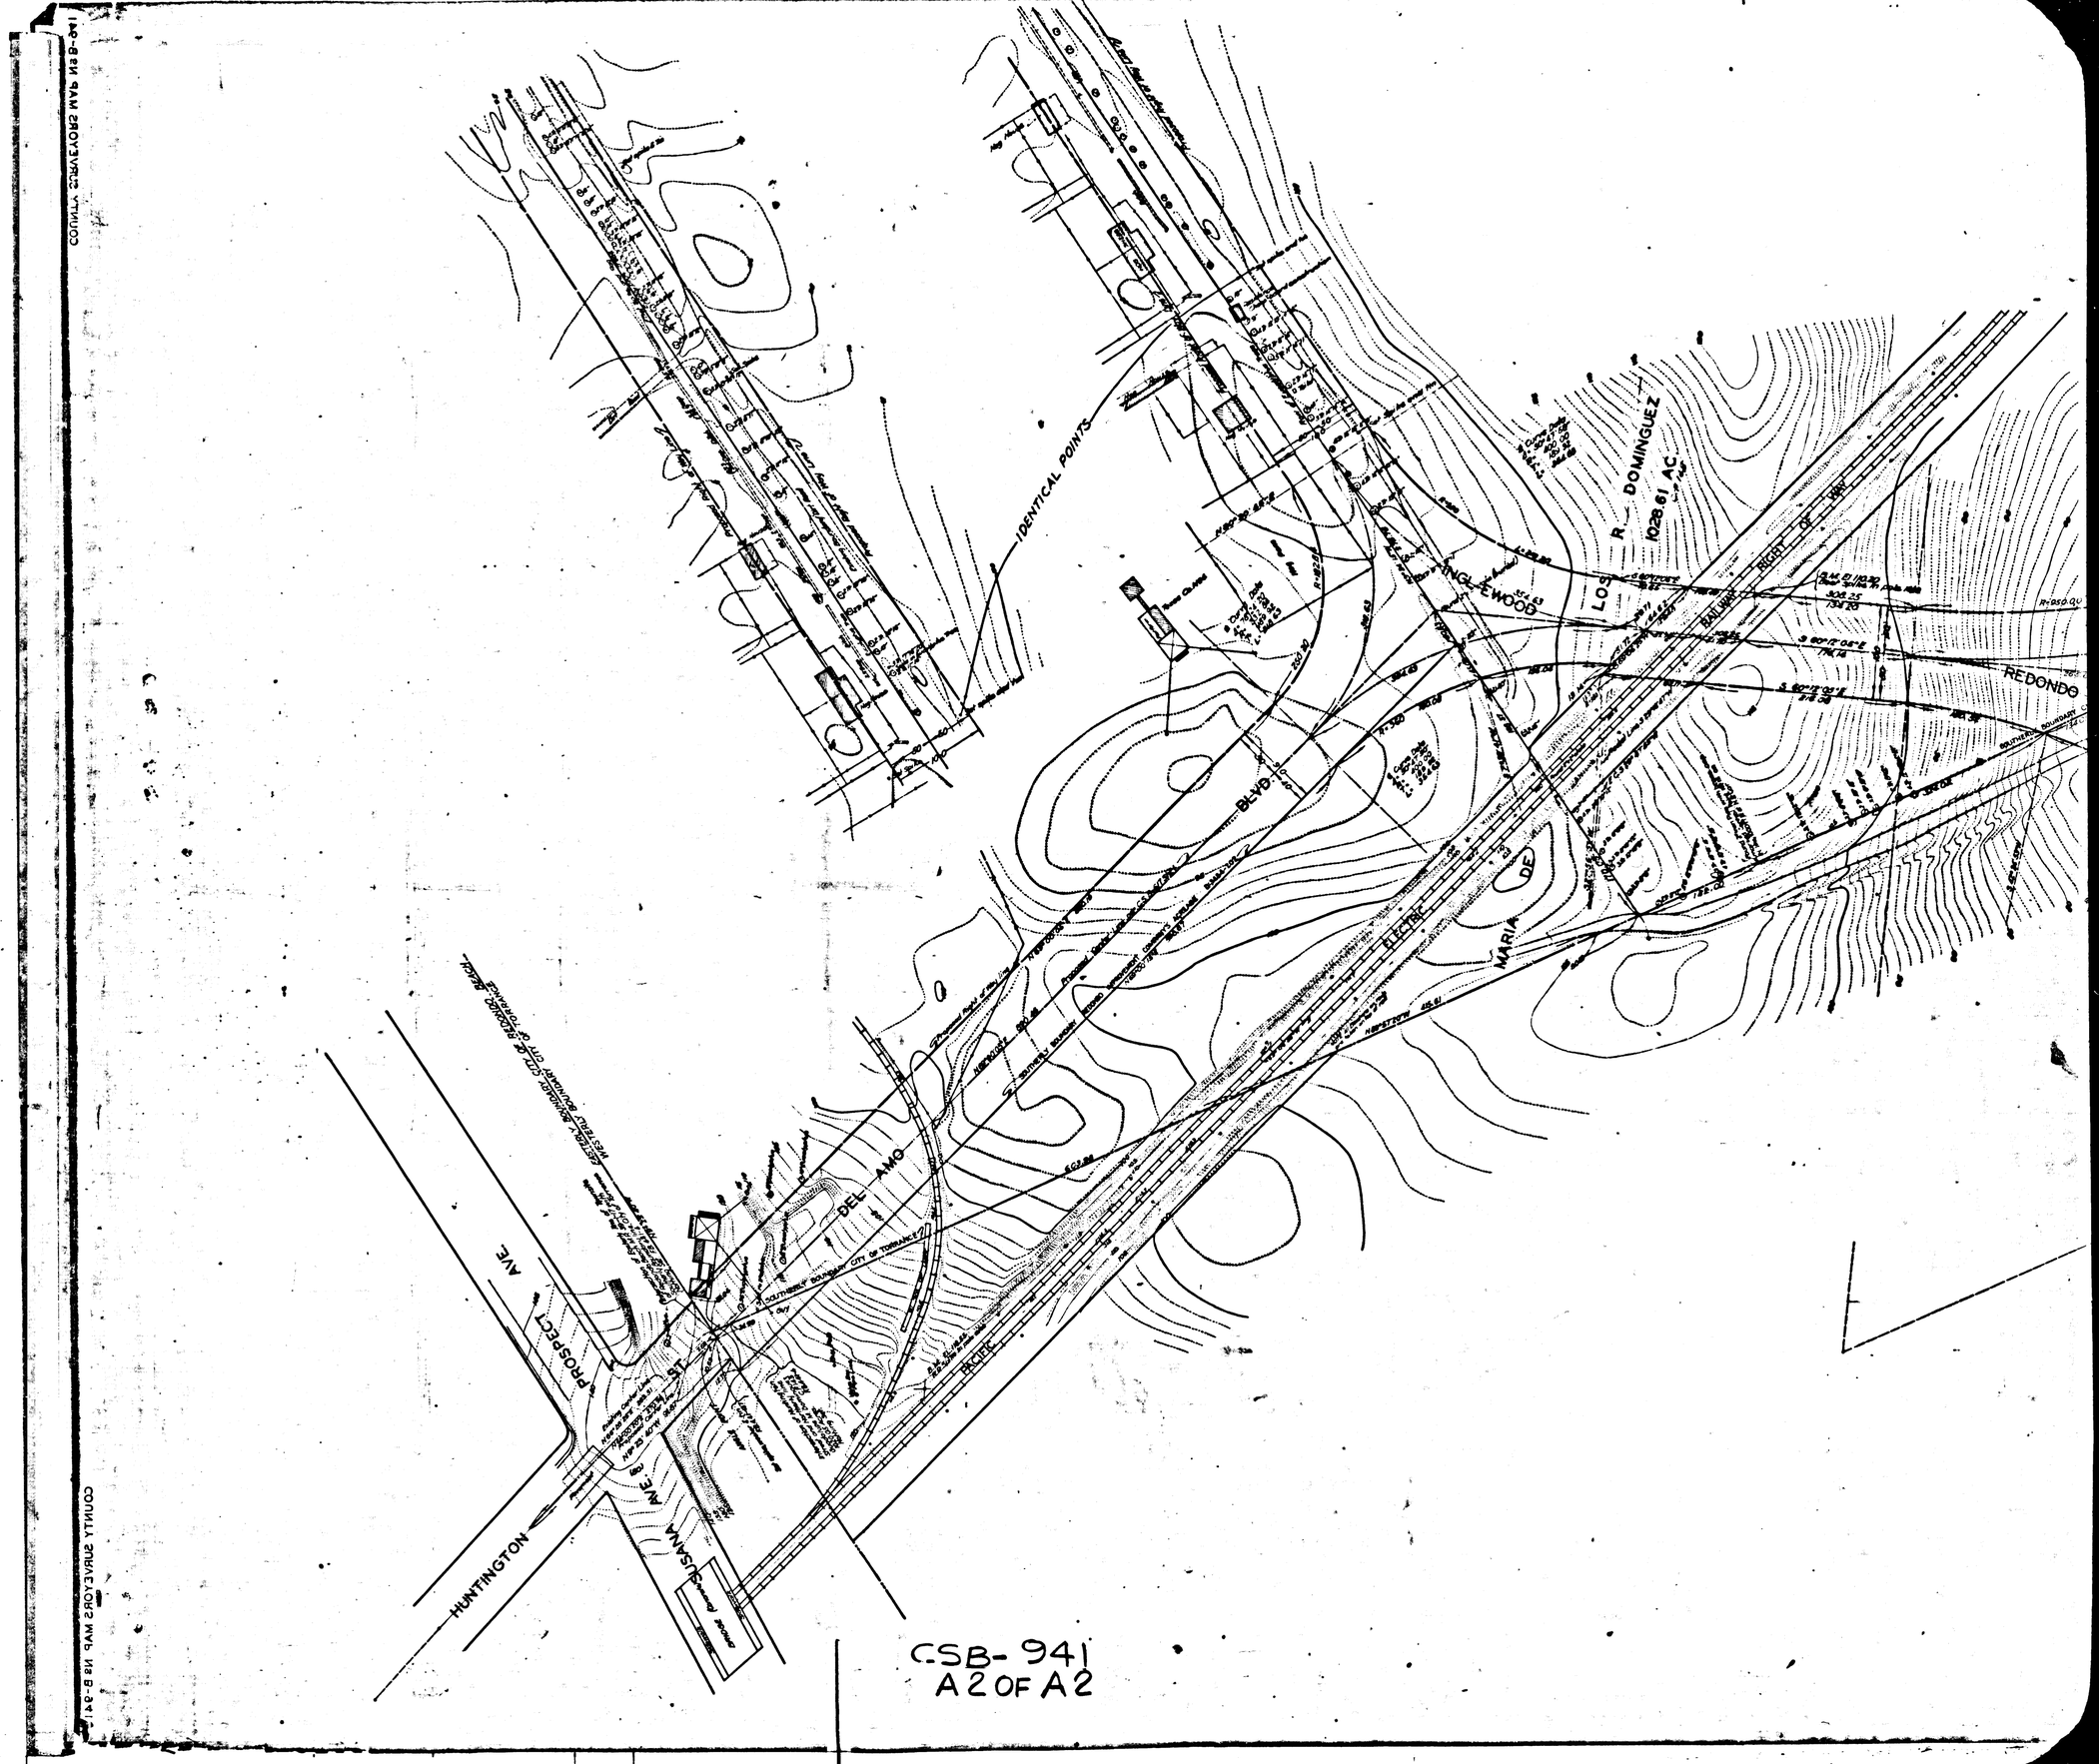

CSB-941
A2 OF A2