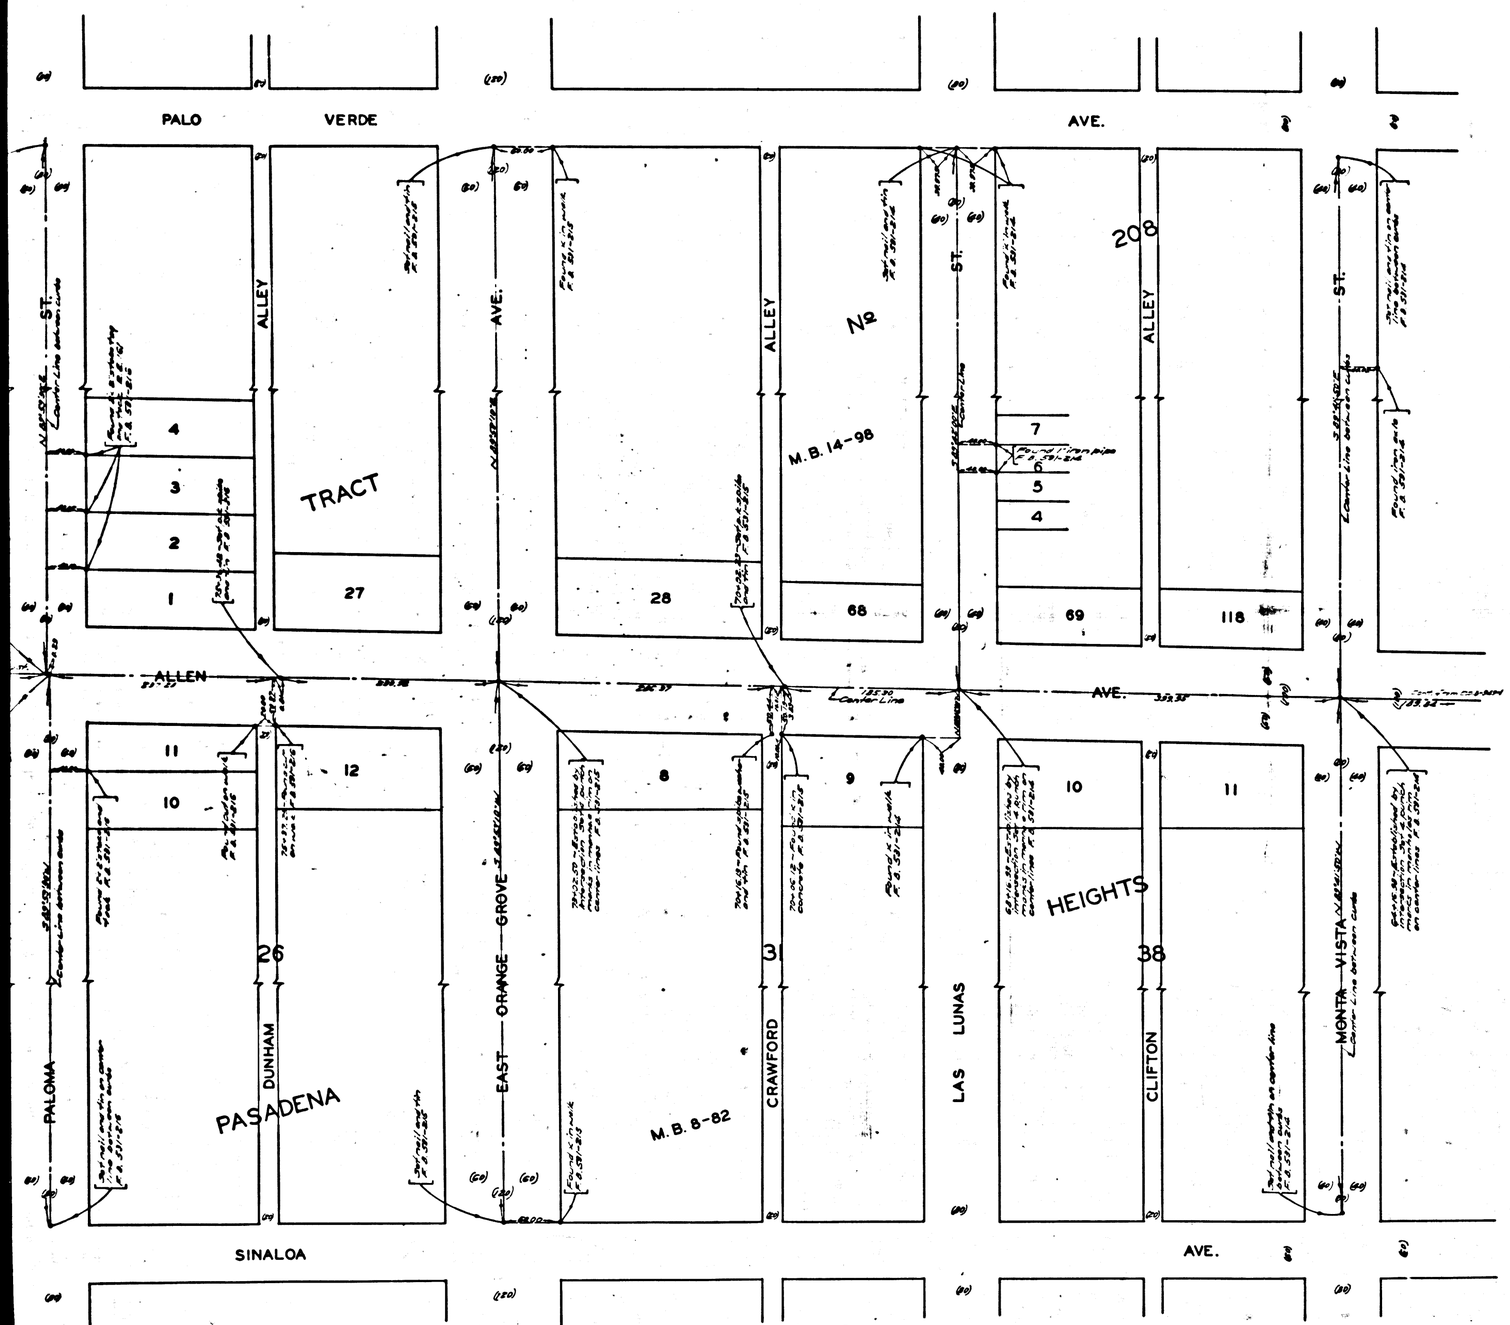

MAP OF

ALLEN AVENUE

FROM

SAN PASQUAL STREET

TO

FOOTHILL BOULEVARD

COUNTY SURVEYORS MAP Nº B-949

SHEET Nº 2 OF 3 SHEETS

SCALE : 1 INCH = 50 FT.

JOB NUMBER 7125

INDEX 44

ALFRED JONES—COUNTY SURVEYOR
SURVEYED- JUNE 1933-OCT. 1941

SURVEYED UNDER INSTRUCTIONS OF THE BOARD OF SUPERVISORS PER ORDER DATED MARCH 21, 1932

BEARINGS ARE BASED ON THE BEARING OF ALLEN AVE. PER TRACT Nº 5297- M.B. 63-22

P. B. 531-150-308; F.B. 841-1-126

FIELD WORK BY . . . . W. A. MILLER
W. I. GILCHRIST
OFFICE WORK BY. . . . . C.W. COX
CHECKED BY . . . . . D.M. FINLEY

FOR INDEX-SEE SHEET 3

CSB-949-2
A1 OF A4

SHEET Nº 2 OF 3 SHEETS
COUNTY SURVEYORS MAP Nº B-949

FOOTHILL BLVD.

MARTELO AVE.

PALADORA AVE.

TRACT Nº 4392
M.B. 50-59

Nº 11123

Nº 10288

ROXBURY DR.

TRACT 10
M.B. 195-8,9

TRACT 11

TRACT 7

ADELAIDE DR.

PALO VERDE AVE.

VICTORIA DRIVE

M.B. 147-91

M.B. 119-87

Nº 9034

Nº 4392
LOT 1
TRACT
M.B. 50-59

ALLEY

CASA GRANDE ST.

DUDLEY ST.

ST.

PALO VERDE

ALLEY

AVE.

ALLEN

TRACT

91 92 93 94 95

56 57 58 59 60 61 62

63 64 65 24

4 3 2 1 27

13 11 12 1 9 8 7 6 9 11 12 11 10 12

ANGLE POINT

UNIVERSITY PARK
M.B. 17-18, 19

NAZARENE

NORTHERLY BOUNDARY LINE CITY OF PASADENA

TRACT

Nº 1209
M.B. 20-9

PASADENA

MOUNTAIN

HOLBROOK

16
M.B. 8-82

VISTA

HEIGHTS

NELSON

PALOMA

DUNHAM

EAST ORANGE GROVE

WHITEFIELD RD.

SINALOA

AVE.

SINALOA

CSB-949-2
A2 OF A4

FOOTHILL BLVD.

NORTH AVE.

CITY OF PASADENA

CRAIG AVE.

TIERRA ALTA DR.

OLIVE DR.

DOMINION AVE.

SINALOA AVE.

OXFORD AVE.

SIERRA BONITA AVE.

ALLEN

ROXBURY

PALADORA AVE.

MARTELO AVE.

JEFFERSON DR.

GALBRETH ROAD

WOODLYN ROAD

BRIGDEN ROAD

QUEENSBURY ROAD

CASA GRANDE ROAD

ASBURY DR.

WASHINGTON ST.

WHITEFIELD RD.

ALLEY

TRACT № 6433 M.B. 104-20

TRACT № 3561 M.B. 38-85

TRACT № 7740 M.B. 84-52,53

TRACT M.B. 83-71,72

TRACT M.B. 123-83

TRACT 7739

TRACT 7703 M.B. 88-97

TRACT № 4392 M.B. 50-59

TRACT M.B. 195-8,9

TRACT 5300 M.B. 56-12

TRACT 20 M.B. 49-98

TRACT 4550 M.B. 17-18,19

TRACT 1346 M.B. 18-144

NAZARENE UNIVERSITY PARK

TORRENS TITLE CERTIFICATE

ANGLE POINT

SAME LINE

CSB 949-2
A3OFA4.

CSB-949-2
A 4 OF A 4