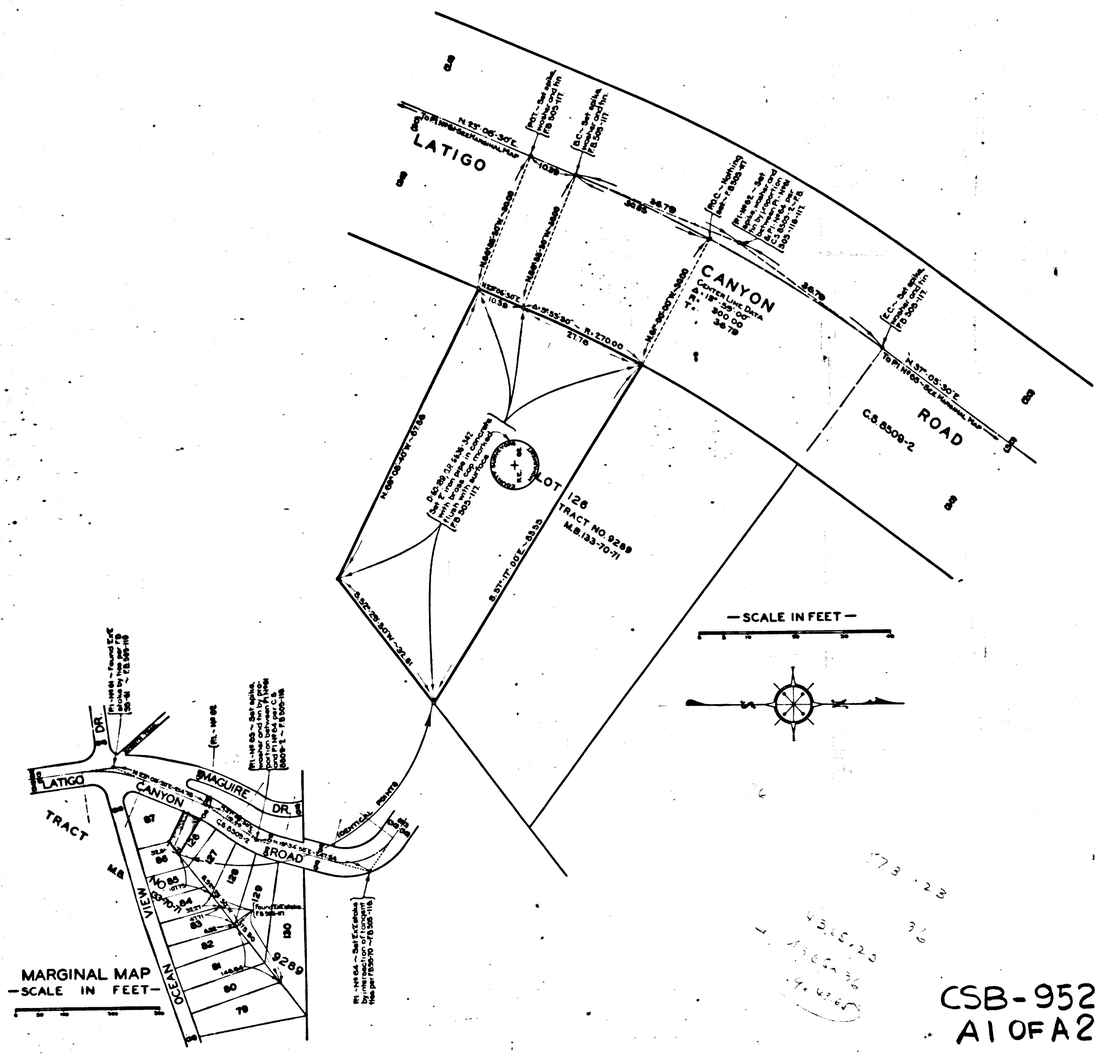

MAP OF

ESCONDIDO PATROL STATION LOT

BEING A

PORTION OF LOT 126, TRACT NO. 9289, M.B. 133-70-71

COUNTY SURVEYORS MAP № B-952

SCALE AS SHOWN

JOB NUMBER 8010

J.E. ROCKHOLD – COUNTY SURVEYOR
SURVEYED OCTOBER 1933

BEARINGS ARE BASED ON THE BEARING OF LATIGO CANYON ROAD AS SHOWN ON C.S. 8509 – SHEET № 2

F.B. 505-115-120

FIELD WORK BY.....L.D. MOORE
OFFICE WORK BY.....J.H. RICE
CHECKED BY.....A.A. ROESER

INDEX 92

CSB-952
A1 OF A2

IS NAME OK or should it be Latigo Canyon?

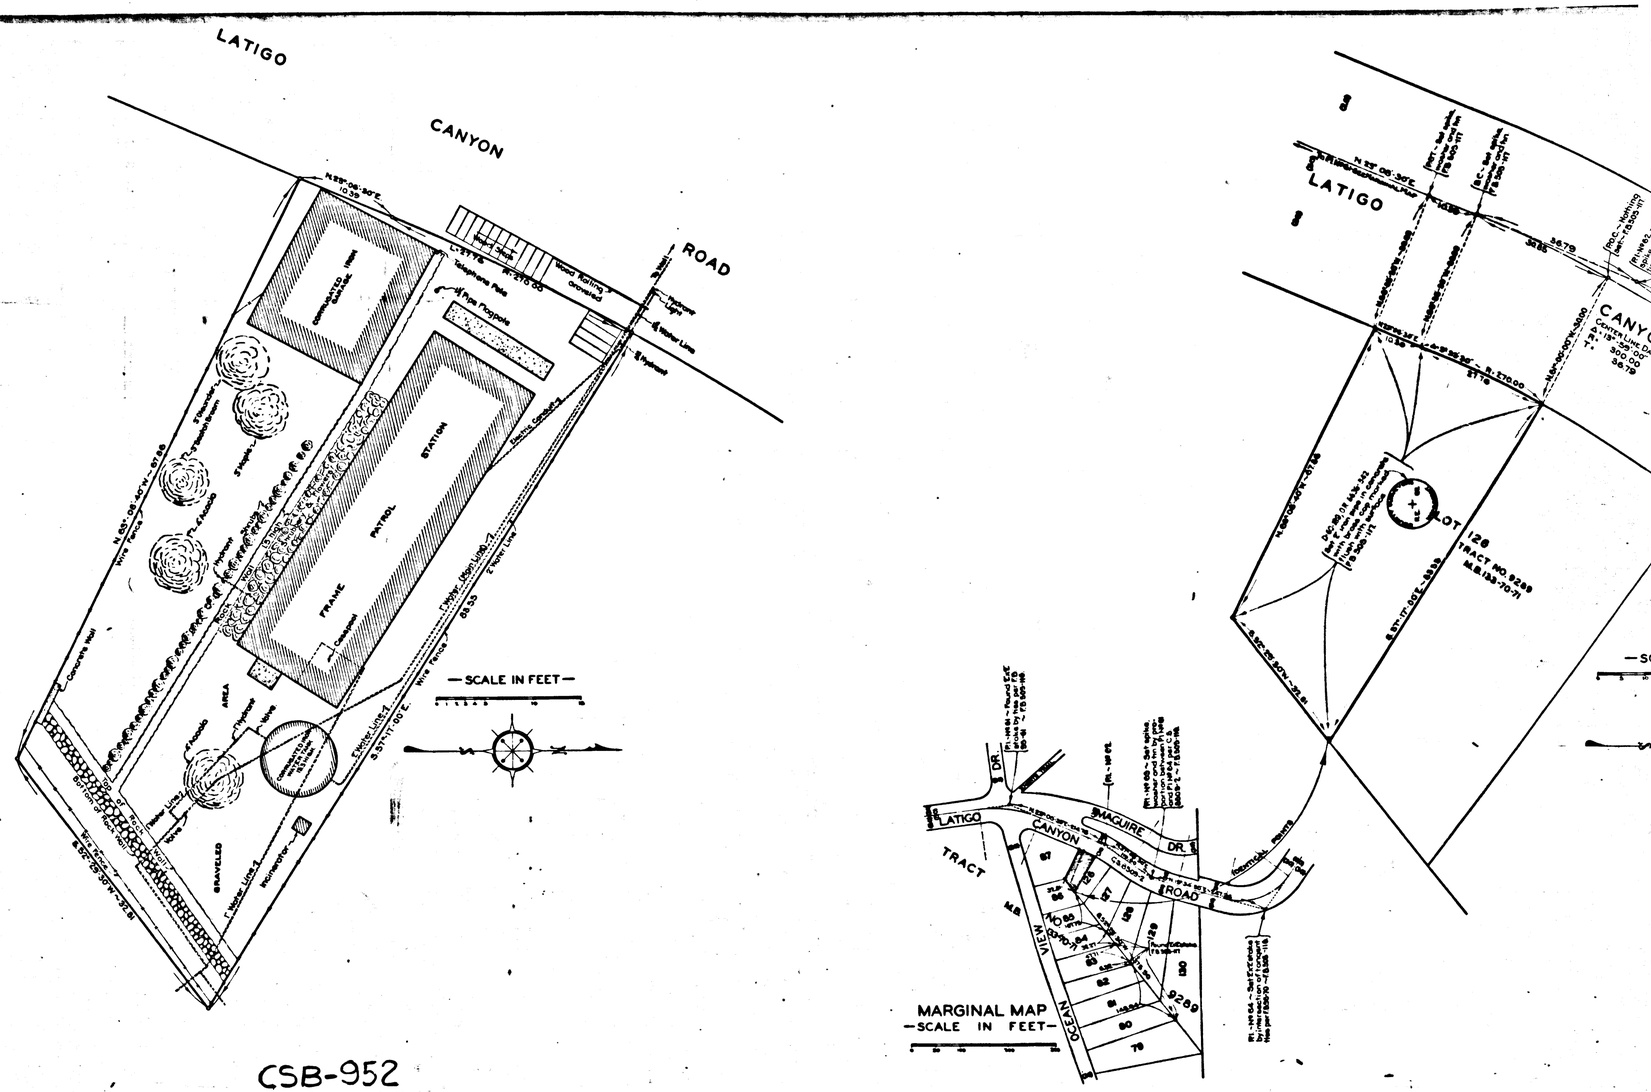

COUNTY SURVEYOR'S MAP NO B-952

COUNTY SURVEYOR'S MAP NO B-952

CSB-952
A 2 OF A2