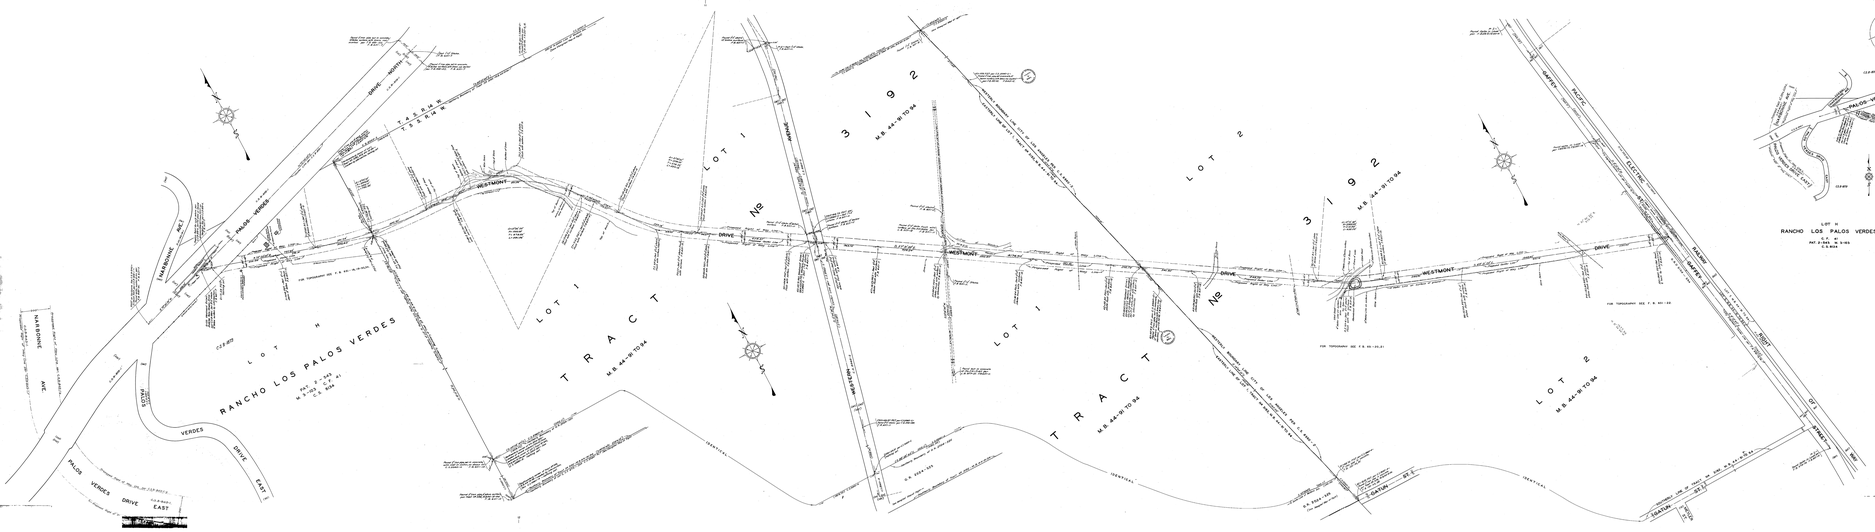

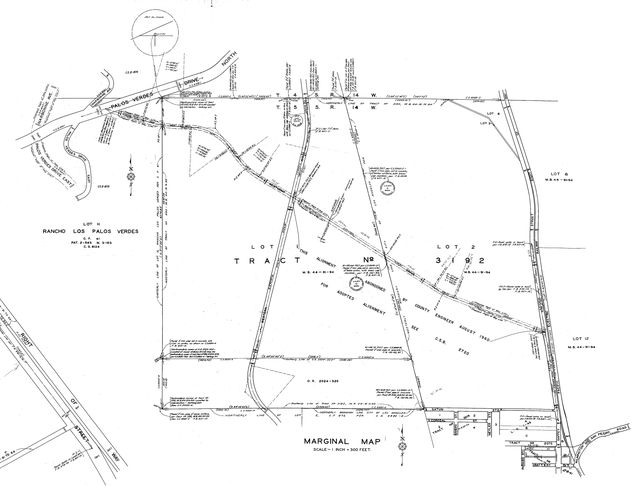

MAP OF
WESTMONT DRIVE
FROM
PALOS VERDES DRIVE
TO
GAFFEY STREET
COUNTY SURVEYOR'S MAP NR B-955
SCALE: 1 INCH = 50 FT.

JOB NUMBER: 7149

ALFRED JONES - COUNTY SURVEYOR
RANCHO LOS PALOS VERDES
SUBDIVISION UNDER INSTRUCTIONS OF THE
BOARD OF SUPERVISORS OF THE
COUNTY OF LOS ANGELES
AS SHOWN ON THE RECORD MAPS
OF SURVEYS AS FILED IN BOOKS 2
AT PAGES 170 ET SEQ.
AND AS SHOWN ON RECORD OF
SURVEY NO. 1 IN BOOK 2
AT PAGE 7.

FOR PRIVATE R. C. S. 8-955
FOR ORIGINAL SECTIONS SEE C. S. 8-955
FOR SURVEY MONUMENTS SEE COUNTY SURVEY
NO. 10 WESTERN AVE. NO. 2 S.A. 2720

INDEX 2B

SEE BLUE PRINTS
NOTE OF MAP 1 SH. 1 REC.
NOTE OF MAP 2 SHS. 1 REC.
NOTE OF MAP 3 SHS. 1 REC.