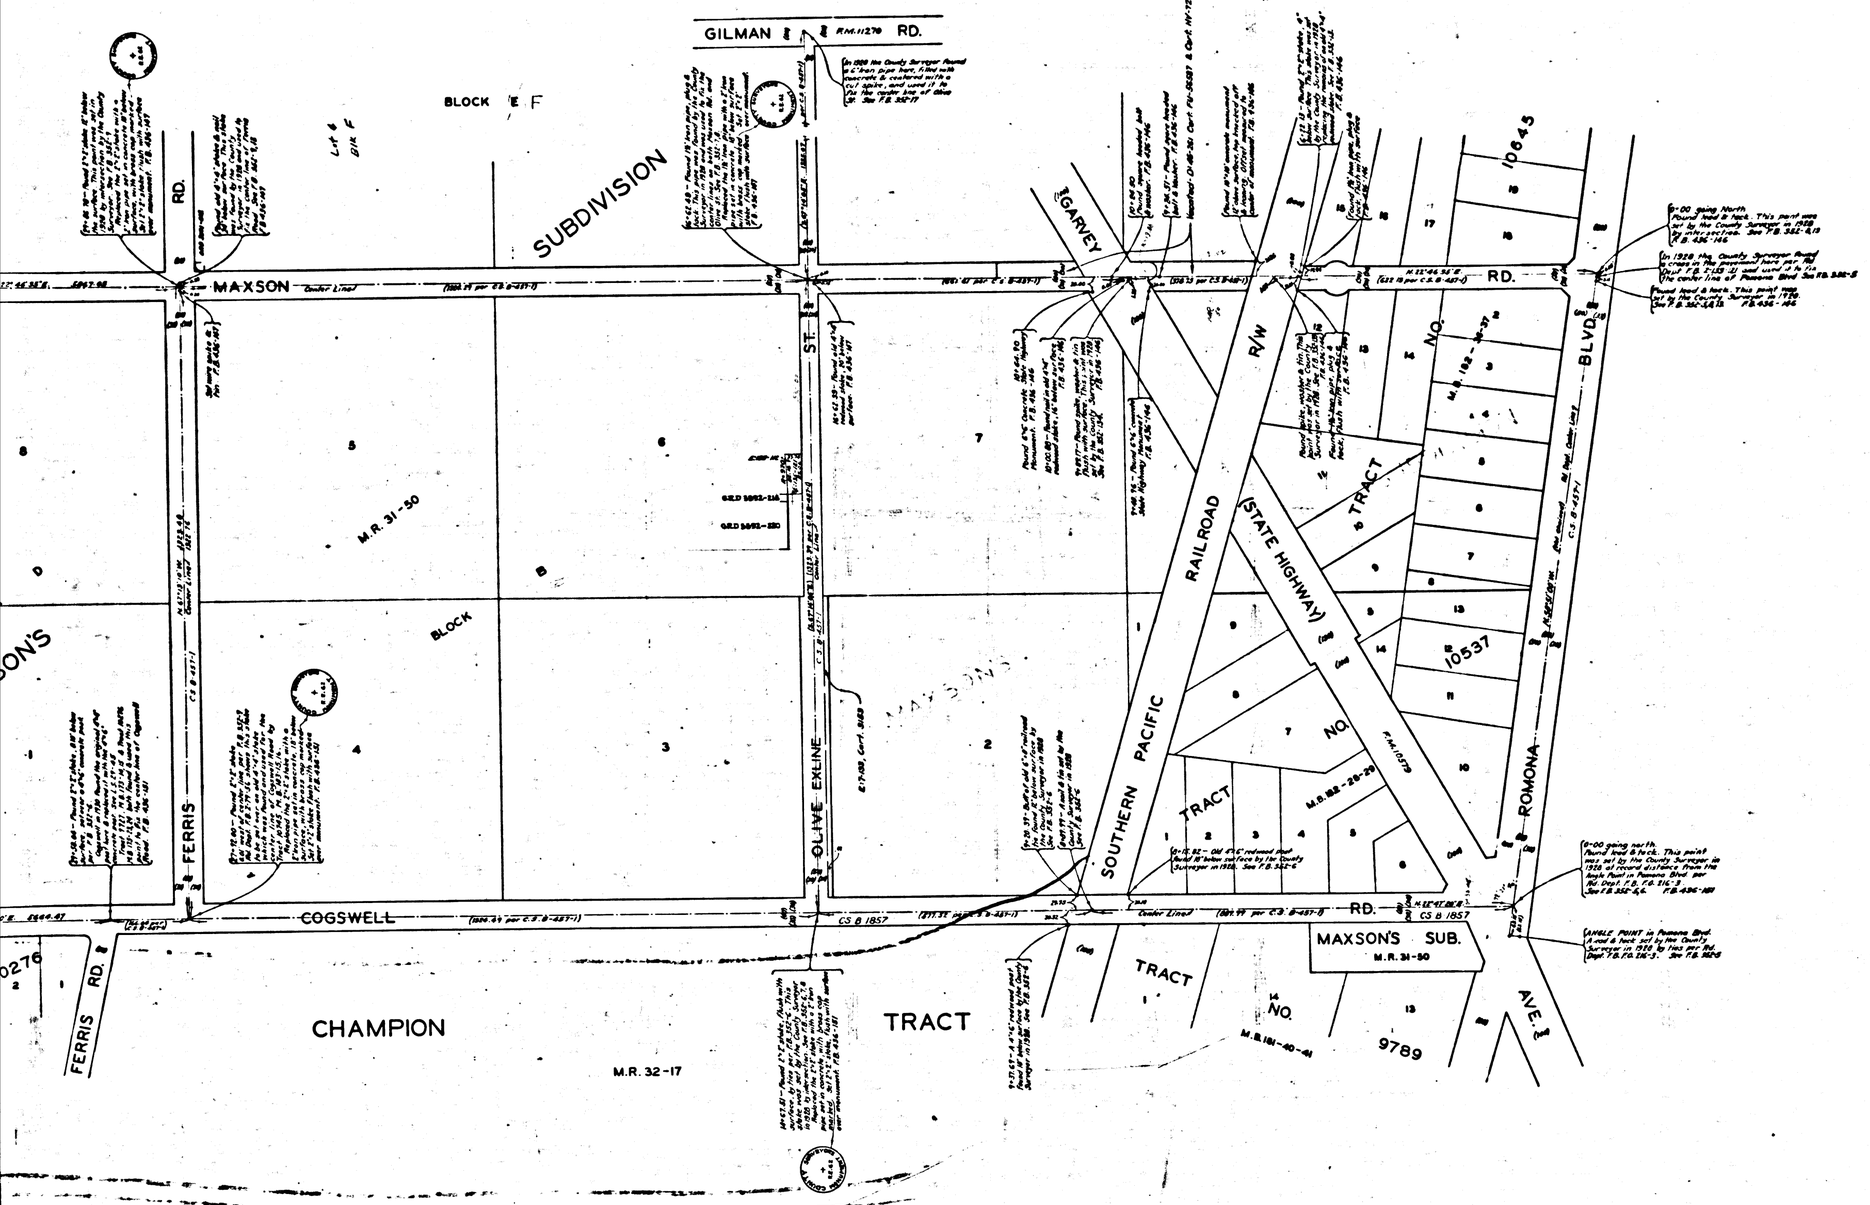

MAP OF
MAXSON ROAD AND COGSWELL ROAD
FROM
POMONA BOULEVARD
TO
LAMBERT AVENUE

COUNTY SURVEYORS MAP No. B-957.
SCALE - 1 INCH = 100 FT.

JOB NUMBER 7970.

J.E. ROCKHOLD - COUNTY SURVEYOR.
SURVEYED - SEPT. & OCTOBER 1933.

BEARINGS ARE BASED ON THE BEARING OF COGSWELL RD. AS SHOWN ON C.S. B-457-1.

F.B. 436-146-153.

FIELD WORK BY..... H.F. EVANS.
OFFICE WORK BY... K.R. McPHERSON.
F.A. WOOD.
CHECKED BY..... K.R. McPHERSON.
INDEX 46

Per. Maxson Road changed to Maxson Place - Or. 46-220 Min. Bk. 186-228

CS B-957
A1 OF A2

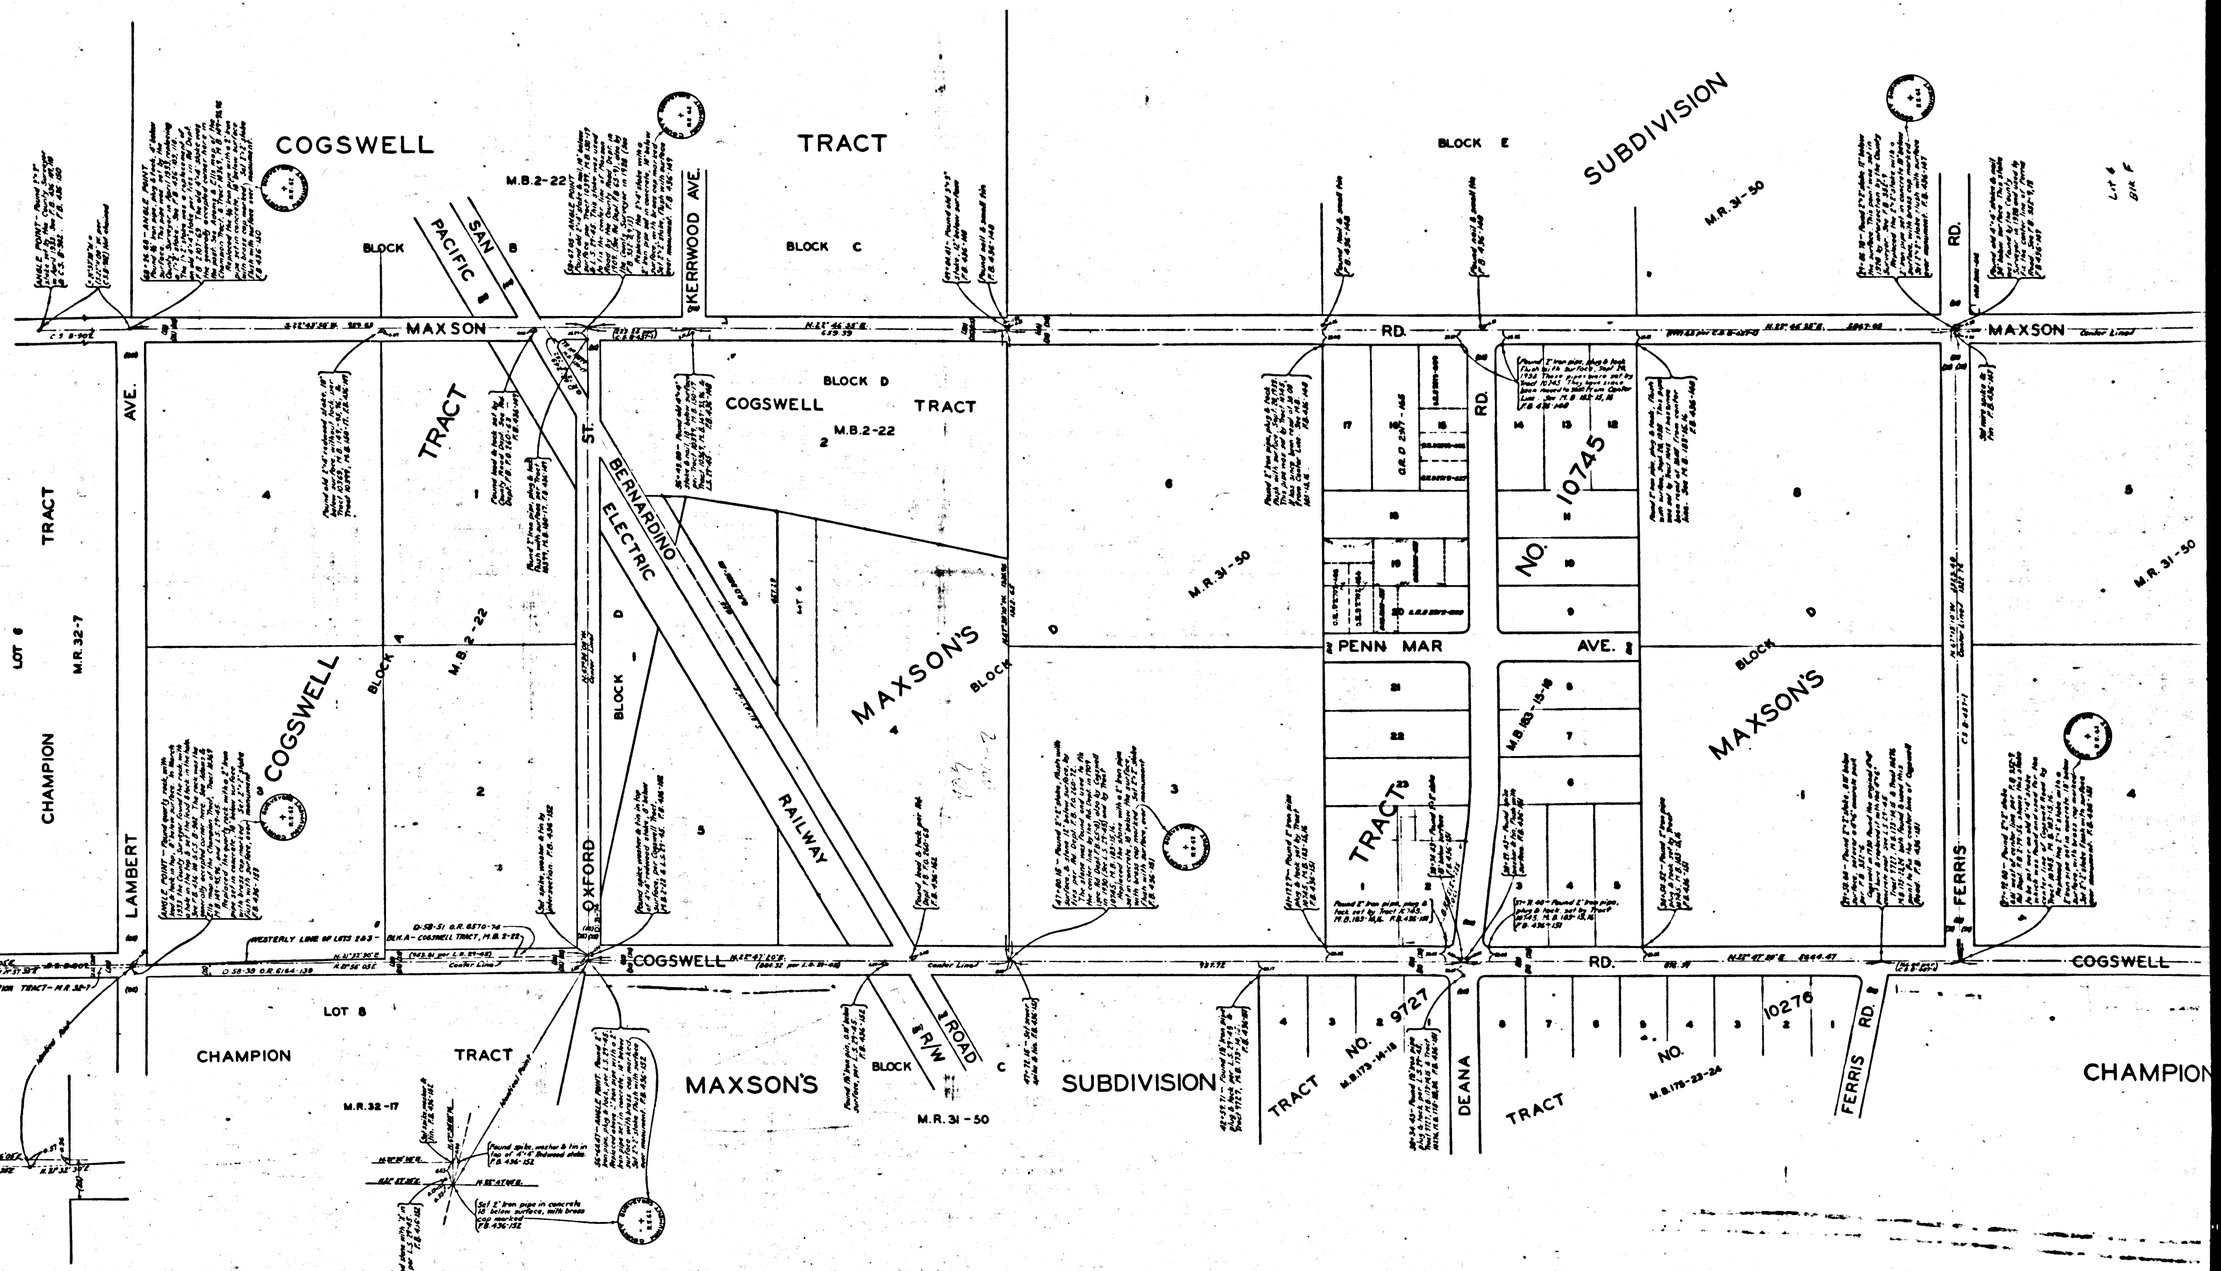

CSB-957
A2 OF A2