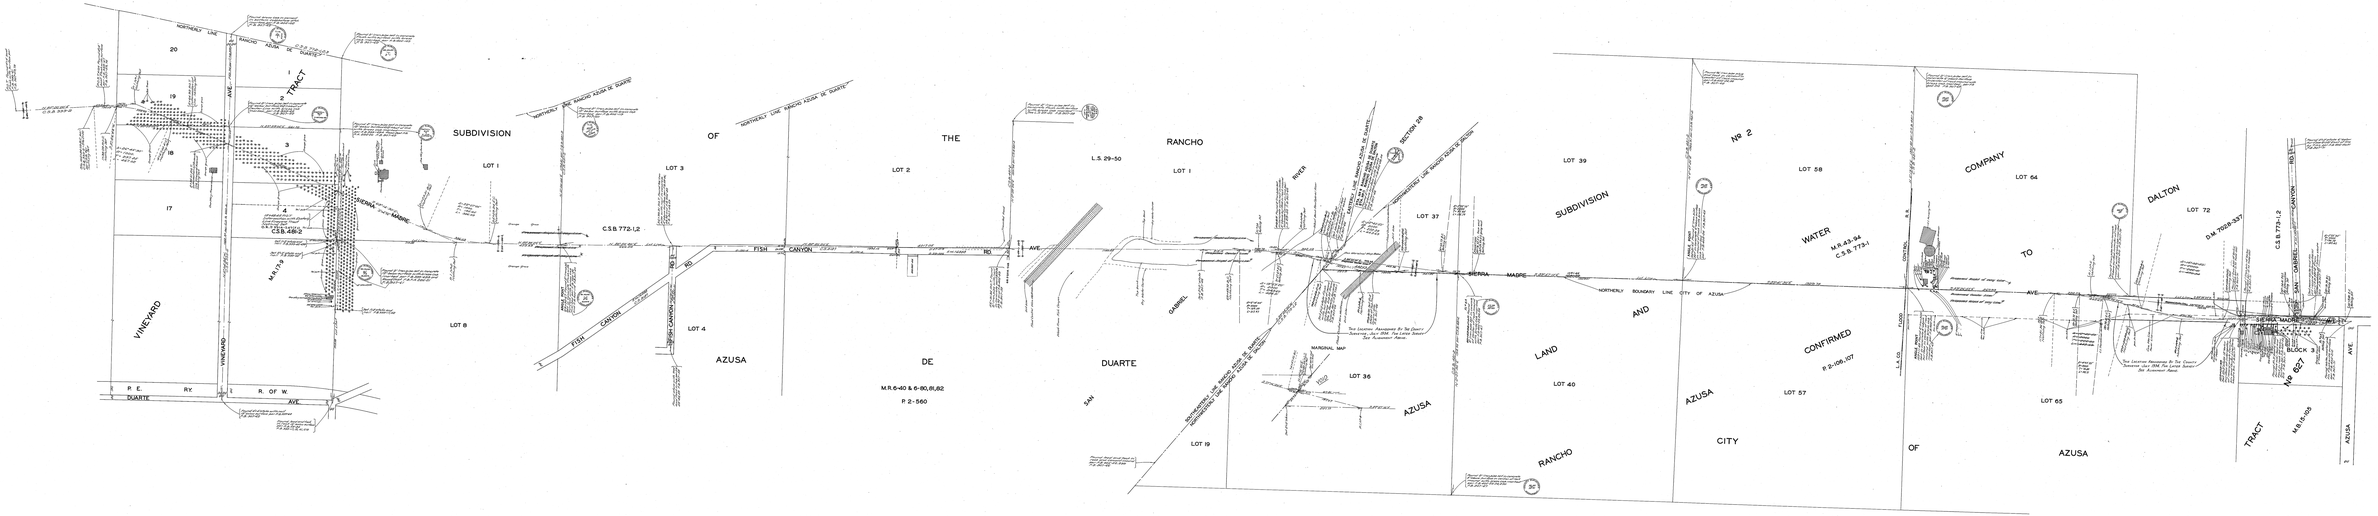

THIS MAJOR HIGHWAY REMOVED FROM THE MASTER PLAN OF HIGHWAYS BY AMENDMENT NO. 211 APPROVED OCTOBER 7, 1952

THIS MAJOR HIGHWAY REMOVED FROM THE MASTER PLAN OF HIGHWAYS BY AMENDMENT NO. 211 APPROVED OCTOBER 7, 1952

MAP OF

SIERRA MADRE AVENUE

FROM

WEST LINE VINEYARD TRACT

TO

WEST LINE TRACT Nº 627

COUNTY SURVEYORS MAP Nº B-961

SCALE: 1 INCH = 100 FT.

JOB NUMBER 7186

J. E. ROCKHOLD—COUNTY SURVEYOR
SURVEYED OCTOBER, 1962
SURVEYED UNDER INSTRUCTIONS OF THE BOARD OF SUPERVISORS OF LOS ANGELES COUNTY
AUGUST 26, 1958
BEARING ARE BASED ON THE BEARING OF CALIFORNIA COORD. SYS. ZONE 5

T. S. 3N S.B.B.&M.

FIELD WORK BY: R. D. FONG
OFFICE WORK BY: R. H. LEE
CHECKED BY: W. H. BLACKNER
INDEX NO.