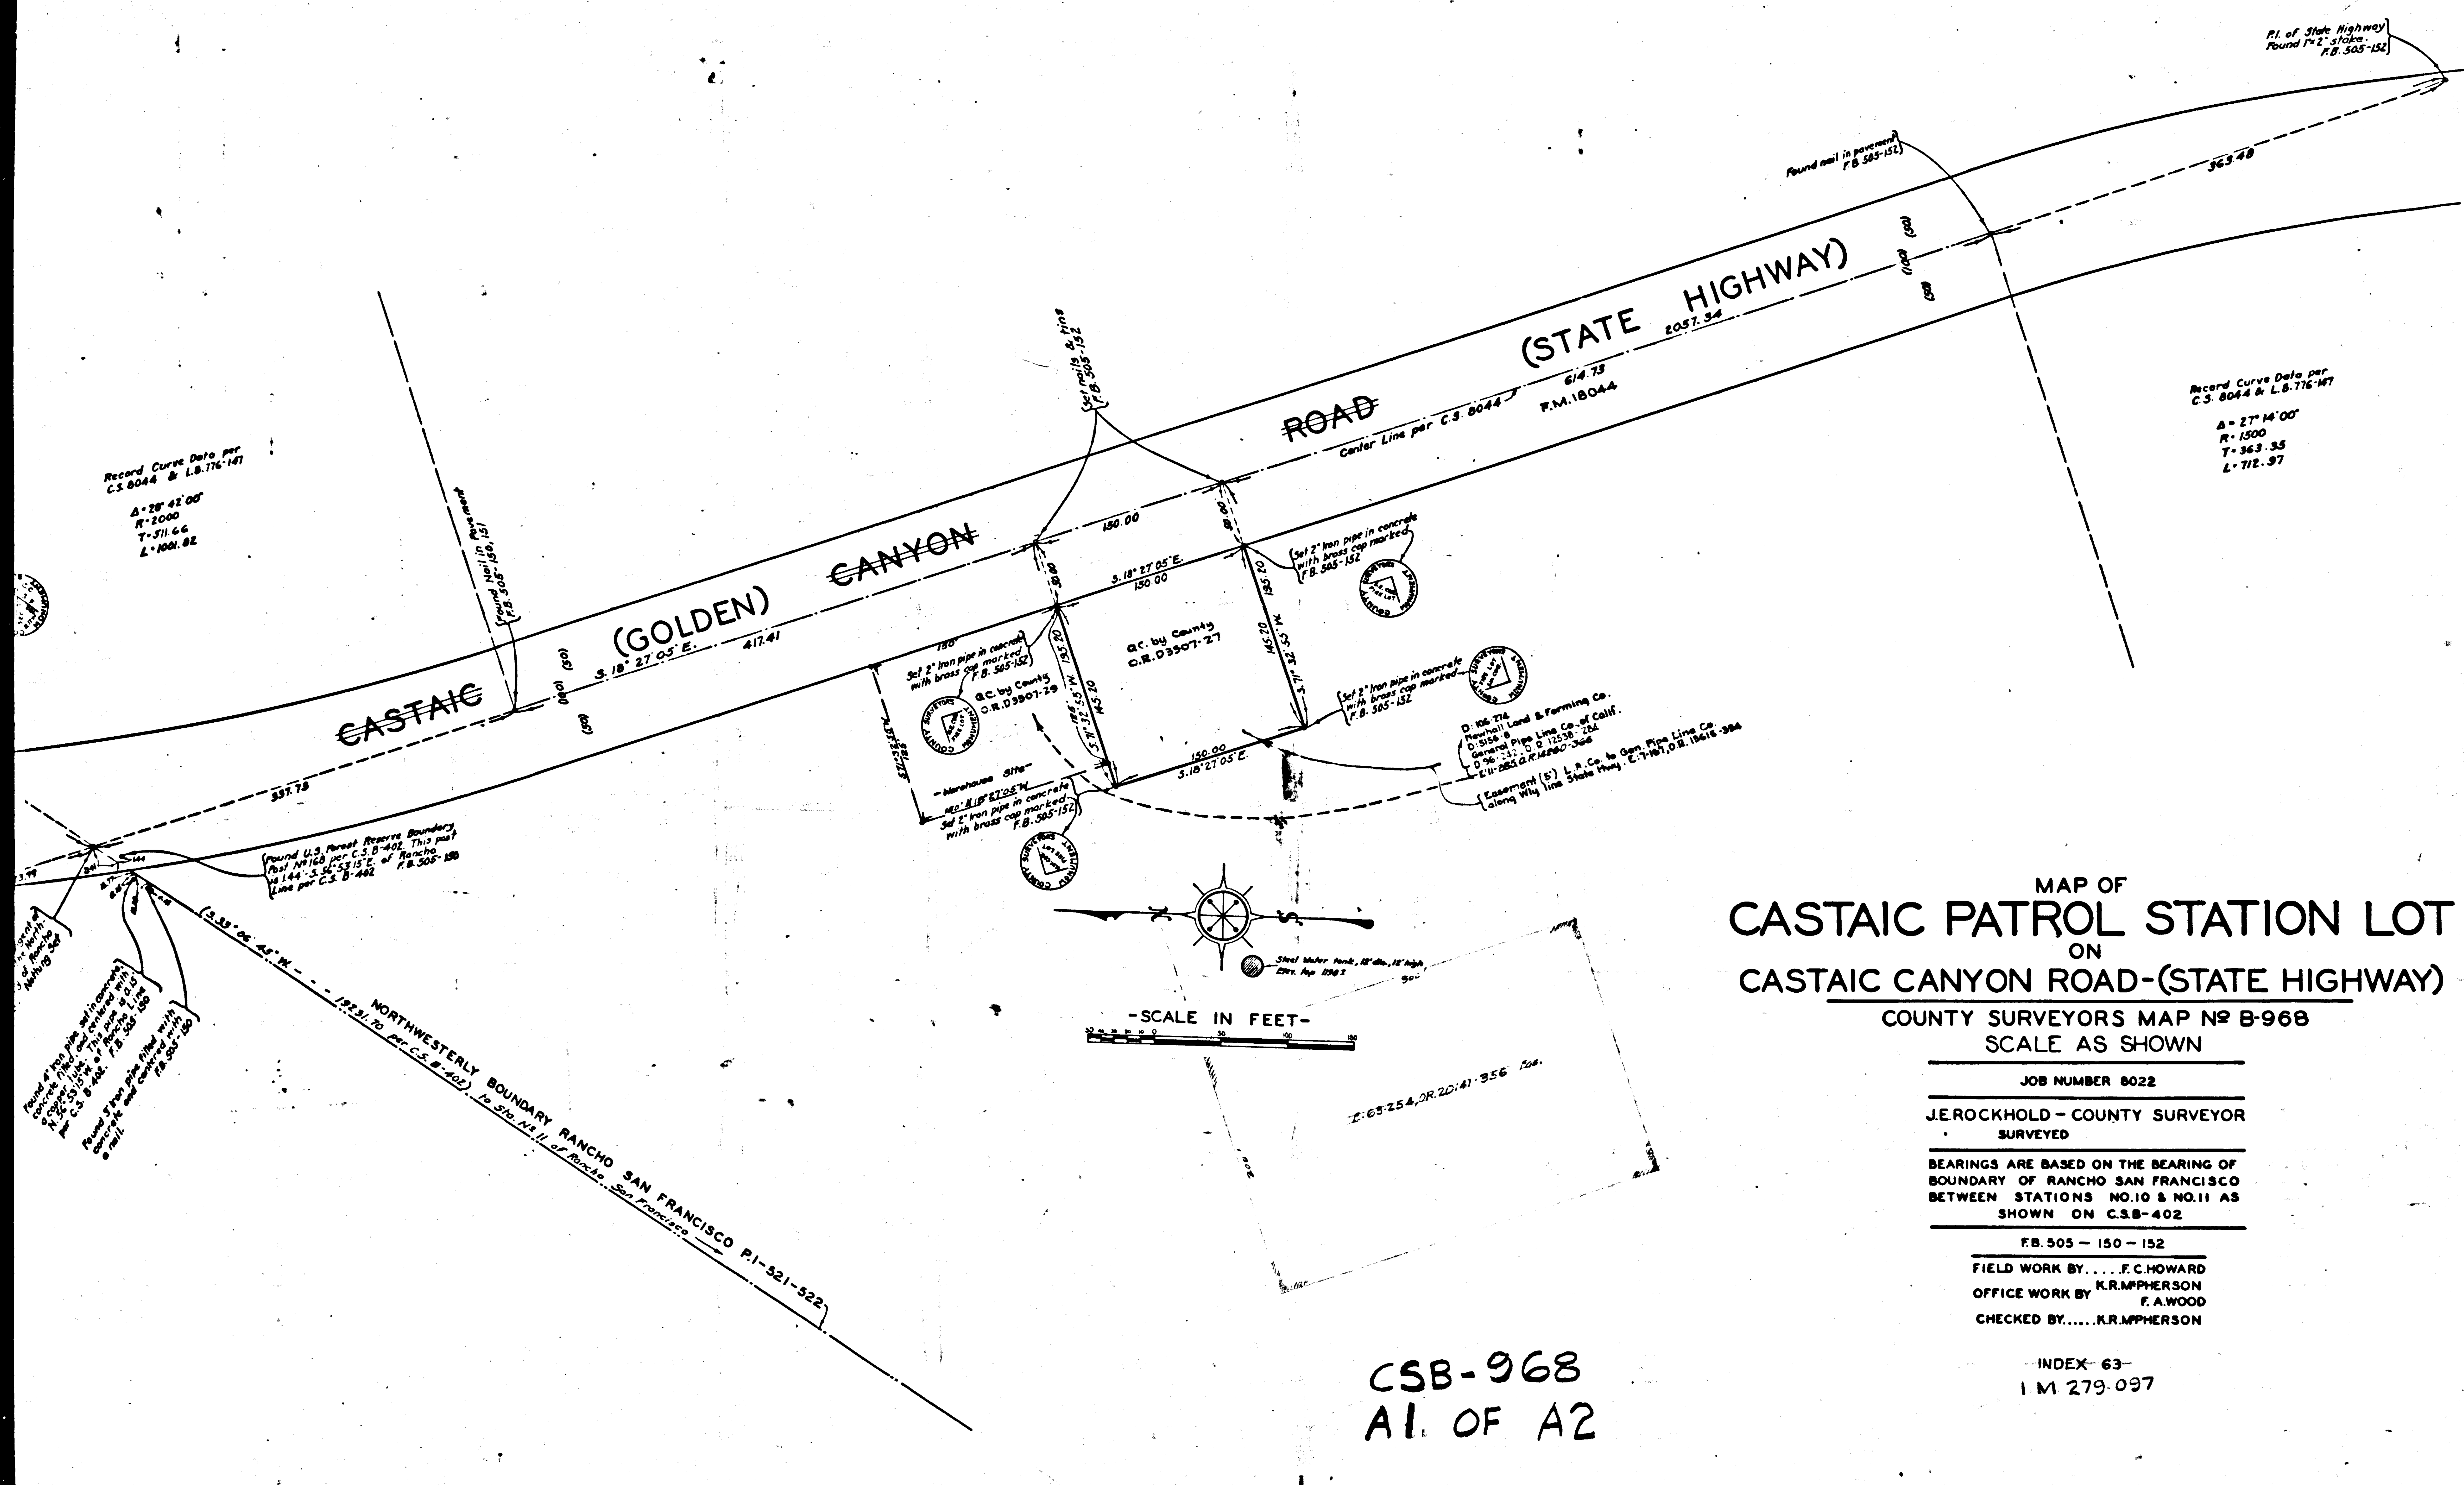

MAP OF
CASTAIC PATROL STATION LOT
ON
CASTAIC CANYON ROAD-(STATE HIGHWAY)

COUNTY SURVEYORS MAP Nº B-968

SCALE AS SHOWN

JOB NUMBER 8022

J.E. ROCKHOLD - COUNTY SURVEYOR

SURVEYED

BEARINGS ARE BASED ON THE BEARING OF BOUNDARY OF RANCHO SAN FRANCISCO BETWEEN STATIONS NO.10 & NO.11 AS SHOWN ON C.S.B-402

F.B. 505 — 150 — 152

FIELD WORK BY..... F.C. HOWARD

OFFICE WORK BY K.R. McPHERSON, F.A. WOOD

CHECKED BY...... K.R. McPHERSON

~~INDEX 63~~

I M 279-097

CSB-968

A1. OF A2

(GOLDEN) CASTAIC CANYON ROAD (STATE HIGHWAY)

So. Calif. Gas Co. - 2" Gasoline Line

S.18° 27' 05" E. 150.00

40" Steel Mesh Fence

GATE

WELL

IRON PUMP HOUSE (Concrete floor)

GRAVEL DRIVE

Concrete Apron

1 STORY FRAME GARAGE (Concrete floor)

1 STORY FRAME HOUSE

Conc. Porch

1 STORY CORRUGATED IRON BARN

CORRAL

Approximate location General Petroleum Co's. 8" Pipe Line.

Record Curve Data
C.S. 8044 & L.B.1
Δ = 28° 42' 00"
R = 2000
T = 511.66
L = 1001.82

CLOSING CORNER

SEC. 36 - T. 5 N. - R. 17 W.
SEC. 1 - T. 4 N. - R. 17 W.

-SCALE IN FEET-

ELEVATIONS BASED ON U.S.G.S. DATUM

Note - Improvements revised, 12-10-34

CSB-968
A2 OF A2