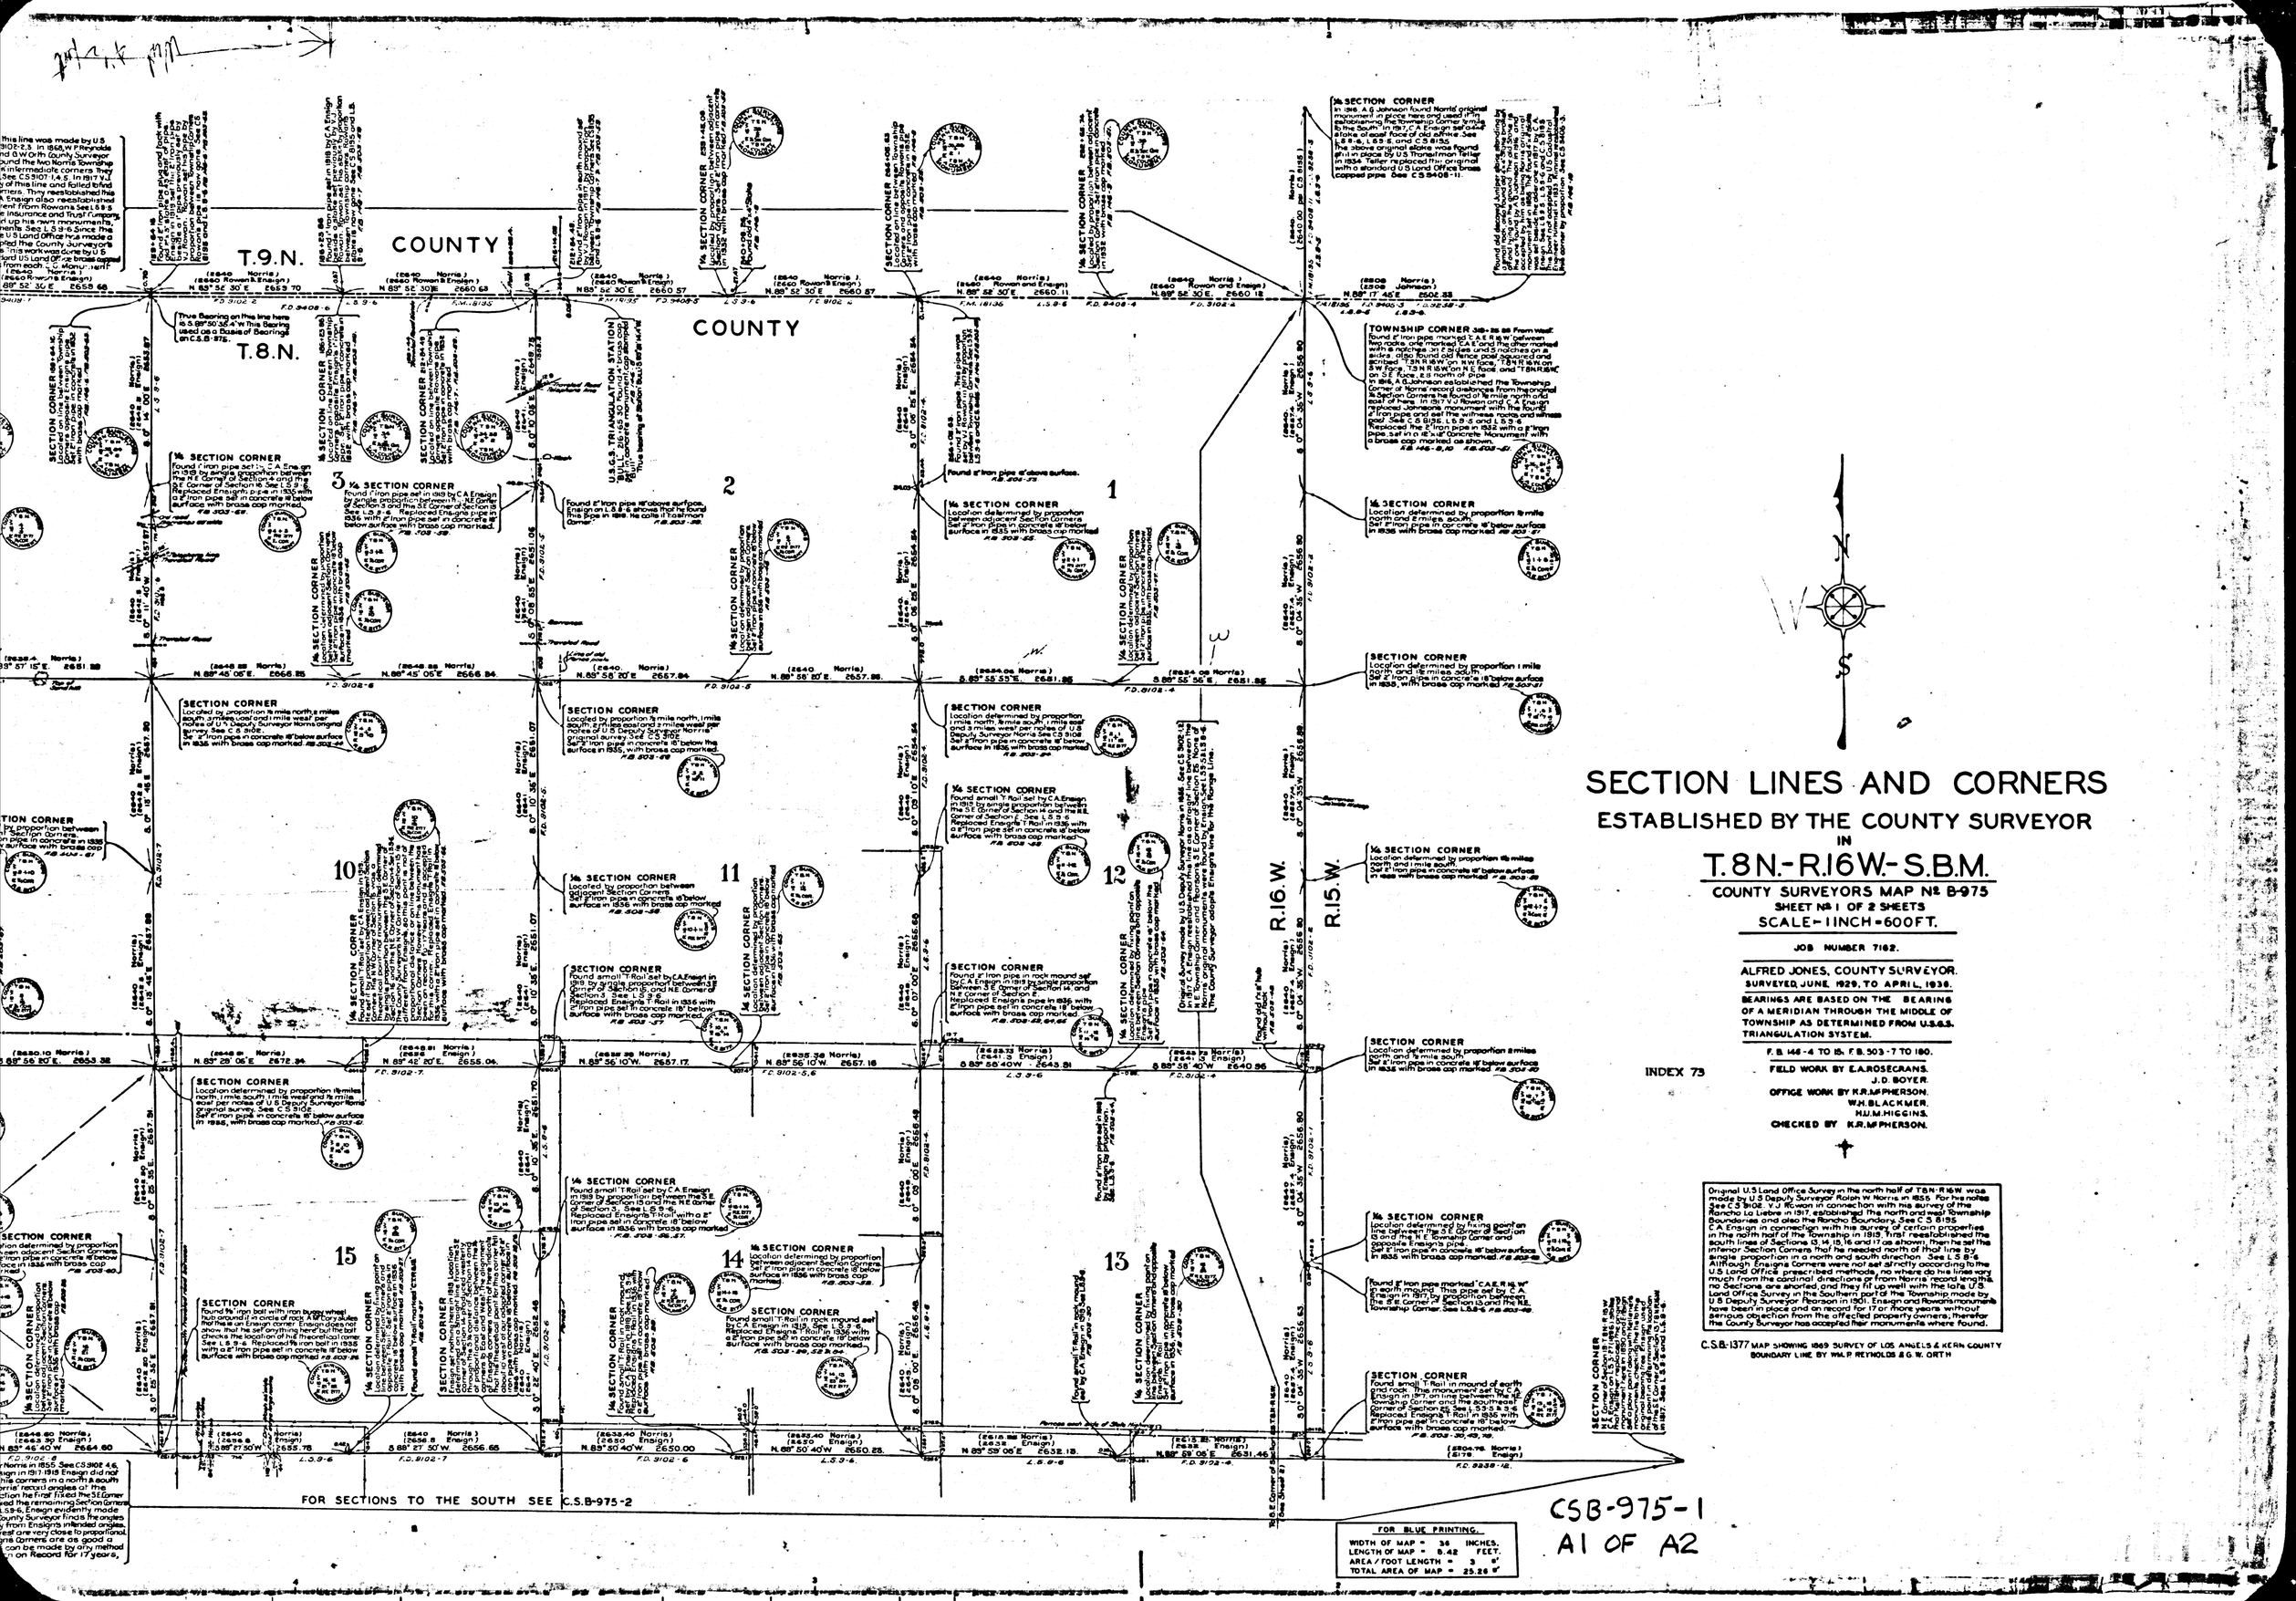

SECTION LINES AND CORNERS

ESTABLISHED BY THE COUNTY SURVEYOR

IN

T.8N.-R.16W.-S.B.M.

COUNTY SURVEYORS MAP Nº B-975

SHEET Nº 1 OF 2 SHEETS

SCALE-1INCH=600FT.

JOB NUMBER 7162.

ALFRED JONES, COUNTY SURVEYOR.

SURVEYED JUNE, 1929, TO APRIL, 1936.

BEARINGS ARE BASED ON THE BEARING OF A MERIDIAN THROUGH THE MIDDLE OF TOWNSHIP AS DETERMINED FROM U.S.G.S. TRIANGULATION SYSTEM.

F. B. 146-4 TO 15. F.B. 503-7 TO 180.

FIELD WORK BY E.A.ROSECRANS.
J.D. BOYER.

OFFICE WORK BY K.R.McPHERSON.
W.H.BLACKMER.
H.J.M.HIGGINS.

CHECKED BY K.R.McPHERSON.

INDEX 73

Original U.S Land Office Survey in the north half of T8N-R16W was made by U.S Deputy Surveyor Ralph W. Norris in 1855. For his notes See C.S 9108. V.J. Rowan in connection with his survey of the Rancho La Liebre in 1917, established the north and west Township Boundaries and also the Rancho Boundary. See C.S. 8155. C.A. Ensign in connection with his survey of certain properties in the north half of the Township in 1919. First reestablished the south lines of Sections 13, 14, 15, 16 and 17 as shown, then he set the interior Section Corners that he needed north of that line by single proportion in a north and south direction. See L.S 9-6. Although Ensigns Corners were not set strictly according to the U.S. Land Office prescribed methods, no where do his lines vary much from the cardinal directions or from Norris record lengths, no Sections are shorted, and they fit up well with the lots U.S. Land Office Survey in the Southern part of the Township made by U.S Deputy Surveyor Pearson in 1901. Ensign and Rowans monuments have been in place and on record for 17 or more years without serious objection from the affected property owners, therefor the County Surveyor has accepted their monuments where found.

C.S.B-1377 MAP SHOWING 1869 SURVEY OF LOS ANGELES & KERN COUNTY BOUNDARY LINE BY WM. P. REYNOLDS & G.W. ORTH

FOR BLUE PRINTING.
WIDTH OF MAP = 36 INCHES.
LENGTH OF MAP = 8.42 FEET.
AREA / FOOT LENGTH = 3 ft²
TOTAL AREA OF MAP = 25.26 ft²

CSB-975-1
A1 OF A2

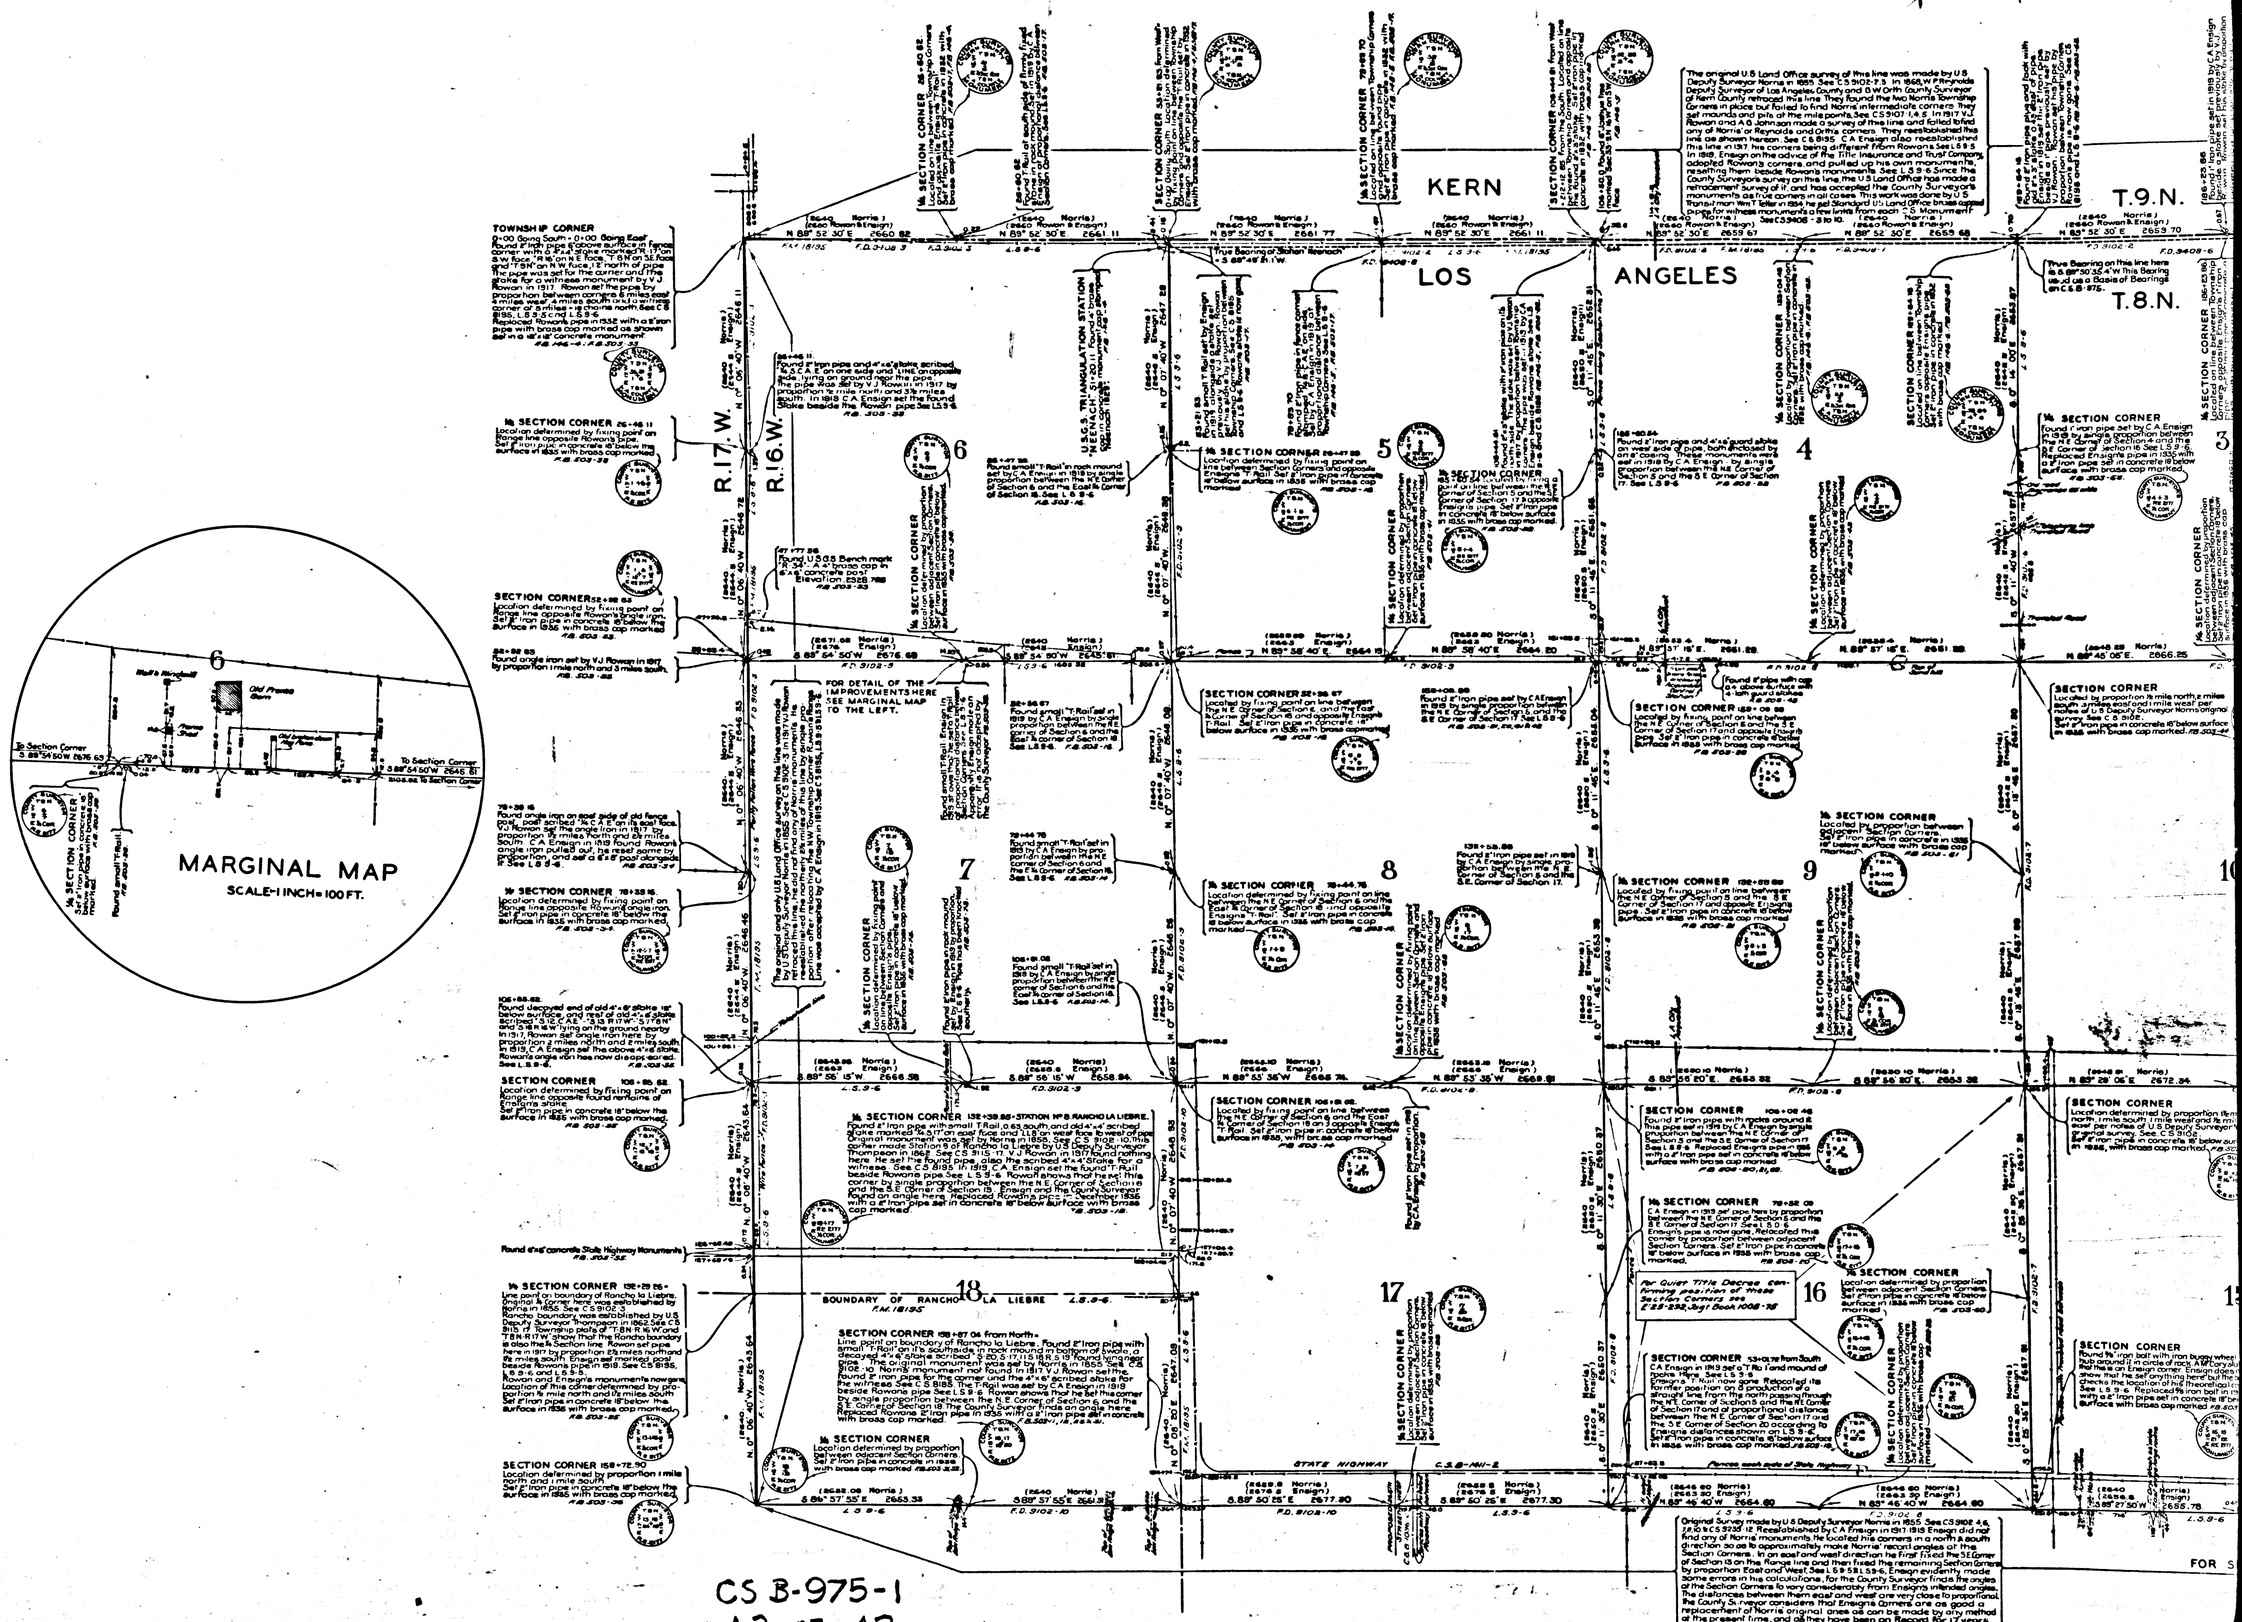

CS B-975-1
A2 OF A2