SECTION LINES AND CORNERS

ESTABLISHED BY THE COUNTY SURVEYOR

IN

T. 8 N. - R. 16 W. - S.B.M.

COUNTY SURVEYORS MAP Nº 8-975

SHEET Nº 2 OF 2 SHEETS.

SCALE - 1 INCH = 500 FT.

JOB NUMBER 7162.

ALFRED JONES, COUNTY SURVEYOR.
SURVEYED, JUNE, 1928, TO APRIL, 1936.

BEARINGS ARE BASED ON TRUE BEARING OF A MERIDIAN THROUGH THE MIDDLE OF TOWNSHIP AS DETERMINED FROM U.S.G.S. TRIANGULATION SYSTEM.

F.B. 146-4 TO 15. F.B. 503-7 TO 160.

FIELD WORK BY E.A. ROSECRANS.
J.D. BOYER.

OFFICE WORK BY K.R. MPHERSON.
W.H. BLACKMER.
H.U.M. HIGGINS.

CHECKED BY K.R. MPHERSON.

INDEX 73

C.S.B.-1377 MAP SHOWING 1869 SURVEY OF LOS ANGELES & KERN COUNTY BOUNDARY LINE BY WM. P. REYNOLDS & G.W. ORTH.

CSB-975-2
A1 OF A3

FOR BLUE PRINTING		
WIDTH OF MAP =	36	INCHES.
LENGTH OF MAP =	8.96	FEET.
AREA / FOOT LENGTH =	3	0"
TOTAL AREA OF MAP =	26.75	

C.S.B-1411-2

FOR SUBDIVISION OF SECTION 20 SEE C.S.B-1096-1

FOR SUBDIVISION OF SECTION 29 SEE C.S.B-1096-1

FOR IMPROVEMENTS ALONG HERE SEE MARGINAL MAP TO LEFT OF THIS SHEET

SOUTHERLY BOUNDARY RANCHO LA LIEBRE

SOUTHERLY BOUNDARY ANGELES NATIONAL FOREST

CSB-975-2
A2 OF A3

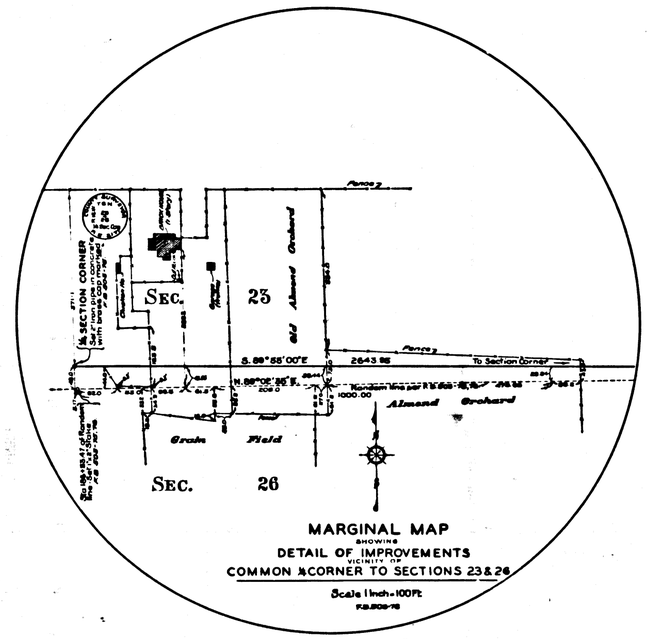

MARGINAL MAP
SHOWING
DETAIL OF IMPROVEMENTS
VICINITY OF
COMMON ¼CORNER TO SECTIONS 23 & 26

Scale 1 inch = 100 ft
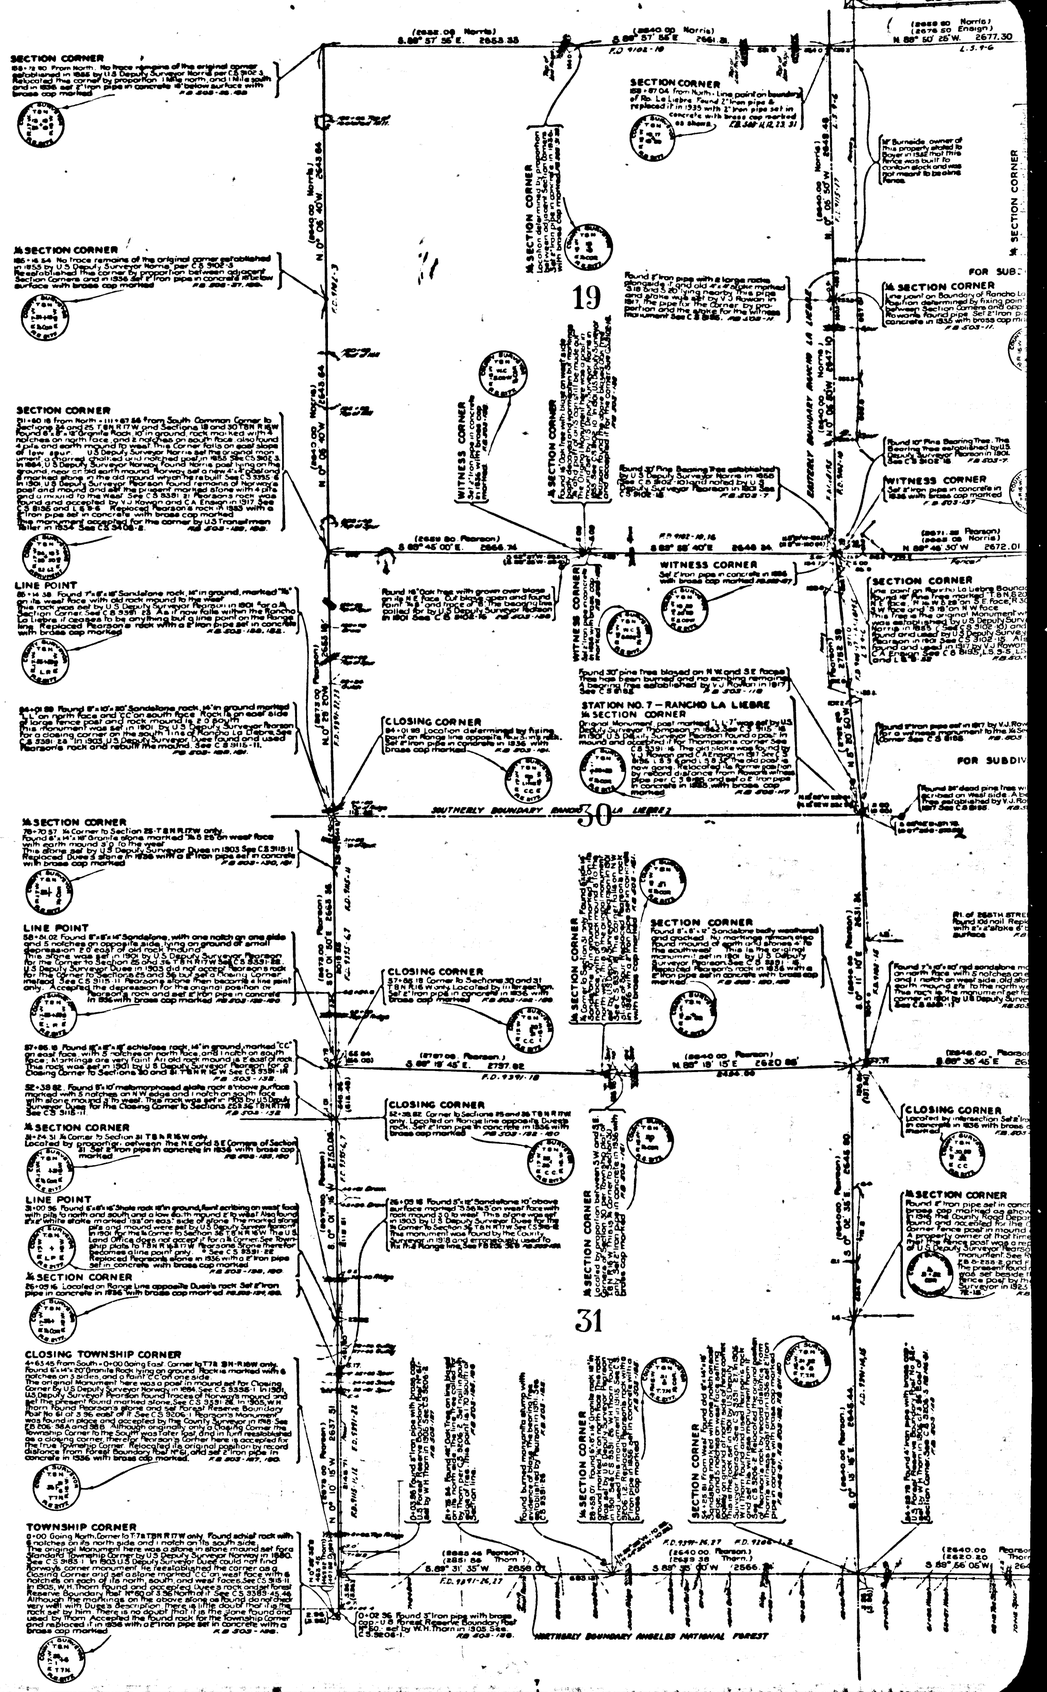
CSB-975-2
A3 OF A3