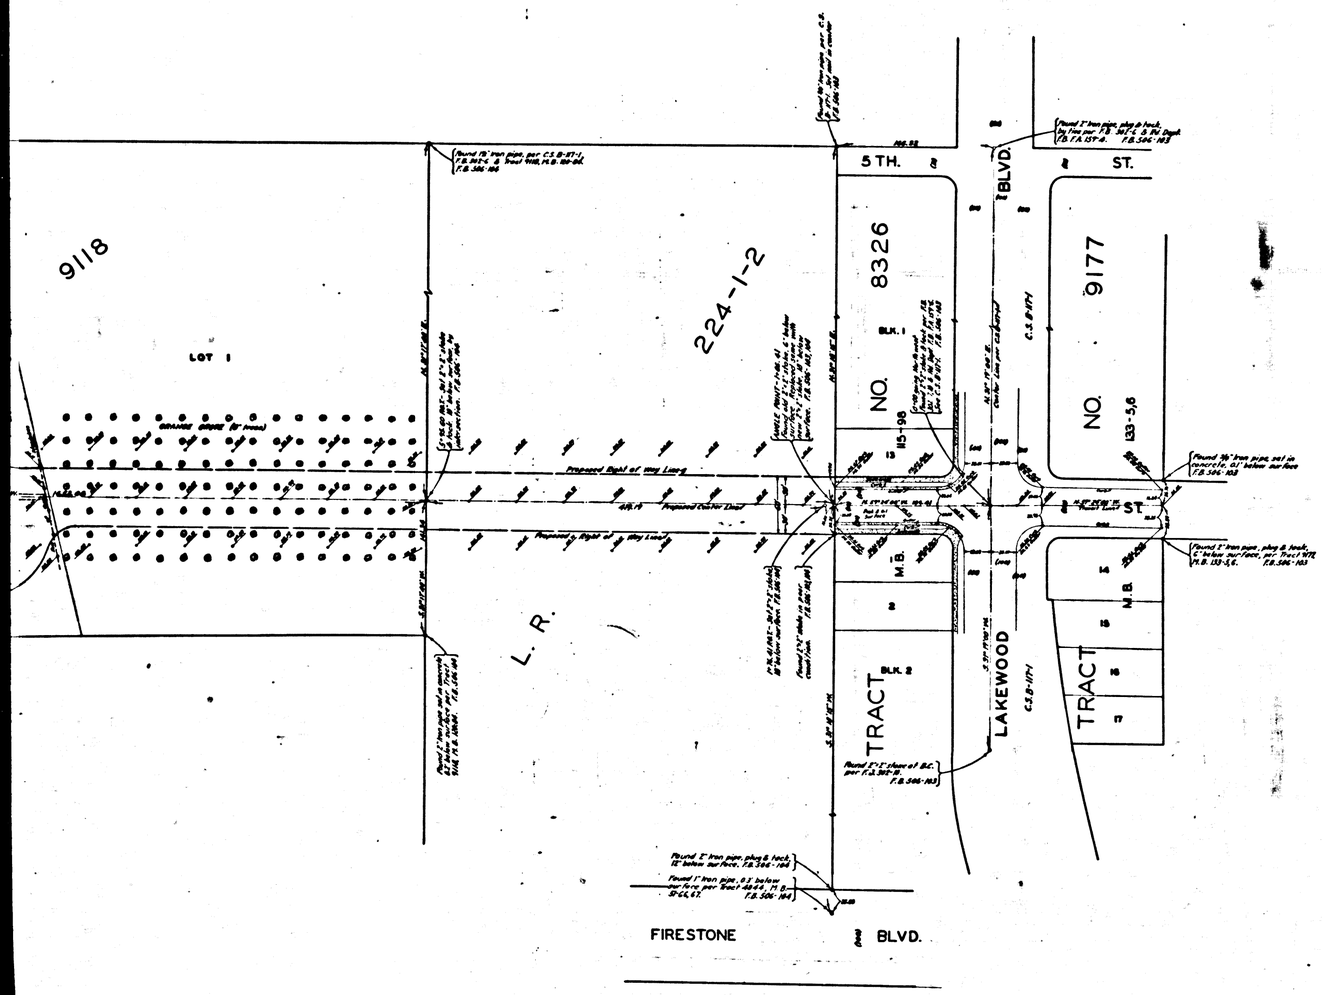

MAP OF

3RD. STREET – DOWNEY

FROM

LAKEWOOD BOULEVARD

TO

CHURCH STREET

COUNTY SURVEYORS MAP Nº B-976

SCALE - 1 INCH = 50 FT.

JOB NUMBER 8024

ALFRED JONES - COUNTY SURVEYOR

SURVEYED - DEC. 1933.

SURVEYED UNDER INSTRUCTIONS OF THE BOARD OF SUPERVISORS PER ORDER DATED JAN. 2 1934.

BEARINGS ARE BASED ON THE BEARING OF CERRITOS AVE. PER C.S.B-17-1.

F.B. 506-101-110.

INDEX 33

FIELD WORK BY.....S.E. BUTLER.

OFFICE WORK BY.....C.W. COX.

F. A. WOOD.

CHECKED BY....R.R. McPHERSON.

COUNTY SURVEYORS MAP Nº B-976

CSB-976

A1 OF A2

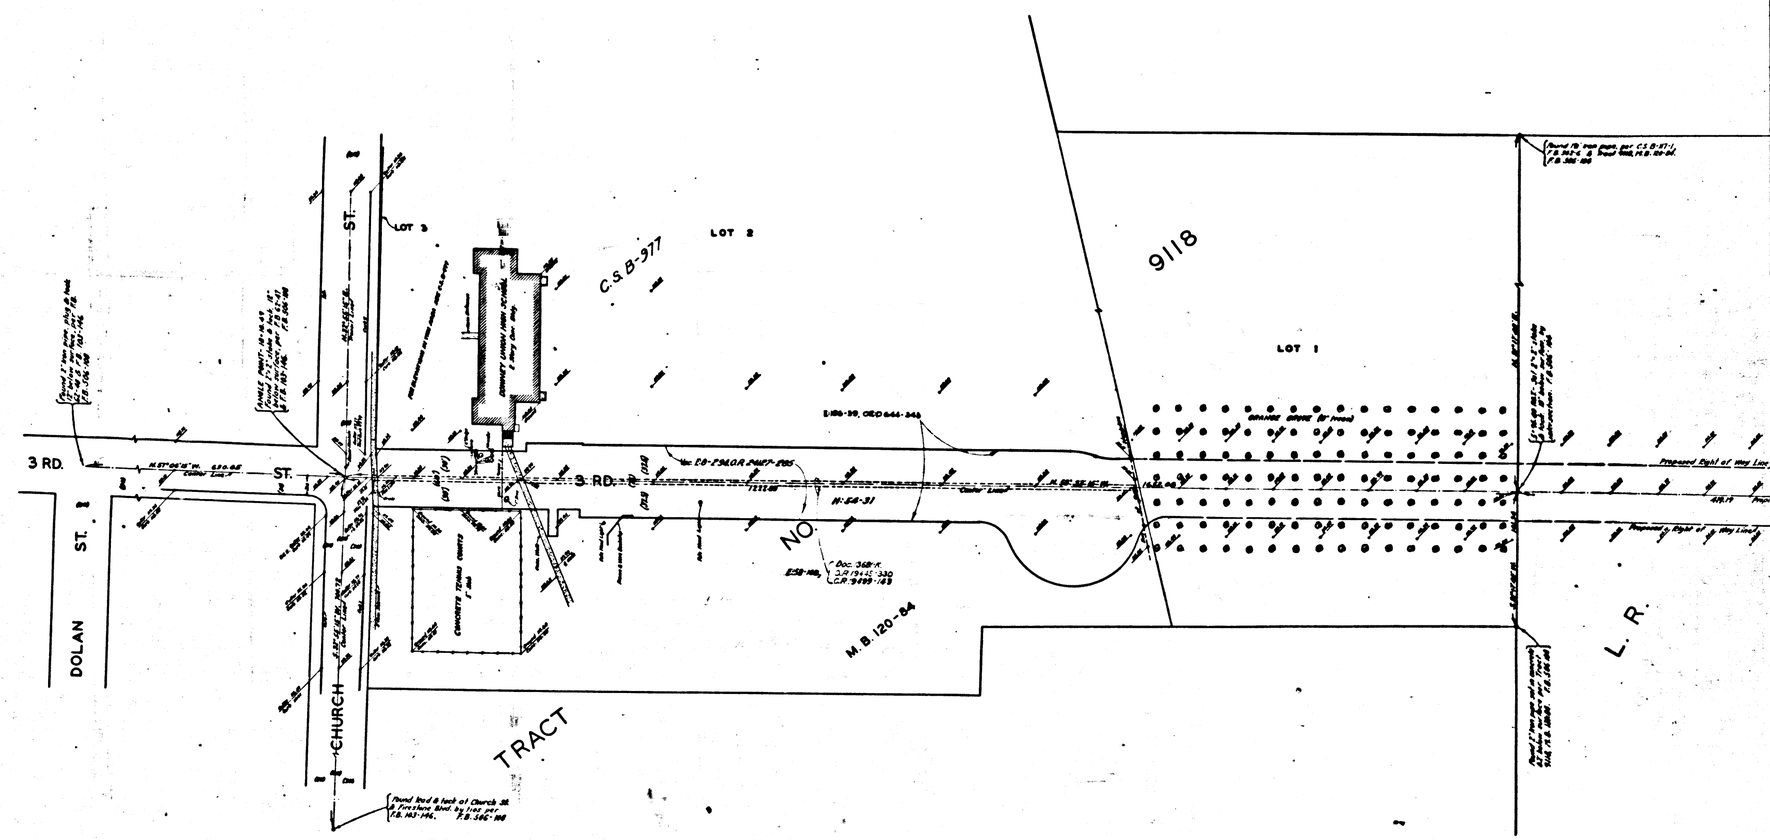

CSB- 976
A2 OF A2