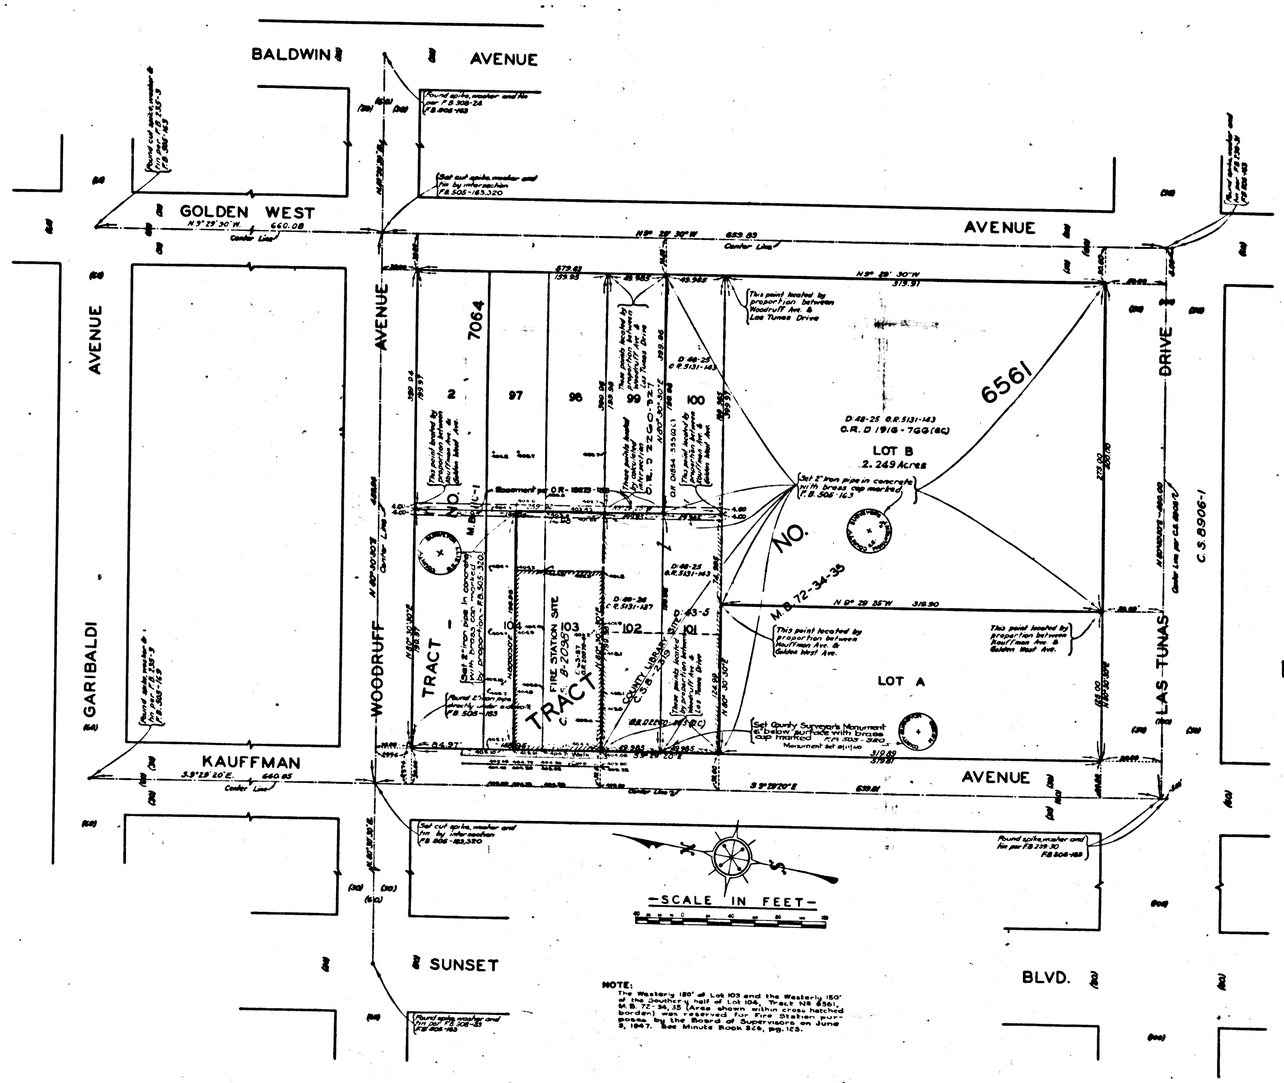

NOTE:
The Westerly 180' of Lot 103 and the Westerly 150' of the Southerly half of Lot 104, Tract No. 6561, M.B. 72-34,35 (Area shown within cross hatched border) was reserved for Fire Station purposes by the Board of Supervisors on June 9, 1947. See Minute Book 326, pg. 123.

MAP OF CITY
TEMPLE PARK
BEING A
PORTION OF TRACT NO. 6561 M.B. 72-34,35
COUNTY SURVEYORS MAP Nº B-980.
SCALE - AS SHOWN.

JOB NUMBER 8026

J.E. ROCKHOLD - COUNTY SURVEYOR.
SURVEYED - JANUARY 1934.

BEARINGS ARE BASED ON THE BEARING OF LAS TUNAS DRIVE PER C.S. 8906.

F.B. 505 - 161 - 165.

FIELD WORK BY...A.N. HELLSTROM.
TOPOGRAPHY BY...A.N. HELLSTROM.
OFFICE WORK BY.....W.J. LUCAS.
J.H. RICE.
CHECKED BY.....K.R. McPHERSON.

INDEX 44

Revised Sept. 30th, 1943 - D.A. White.
Walk, curb and elevations added.
Boundary extended.
See F.B. 505-303-324.

Revised Oct. 1950 - H.U.M.H.
Monument at S.W. Corner Lot 108 &
Easement at E end of Lot 102 added.

Revised Nov. 1951 - C.J.G.

Name changed by Board order - Min. Bk. 409-147 See E: 158-298
10-24-258

CSB-980
A1 OF A2

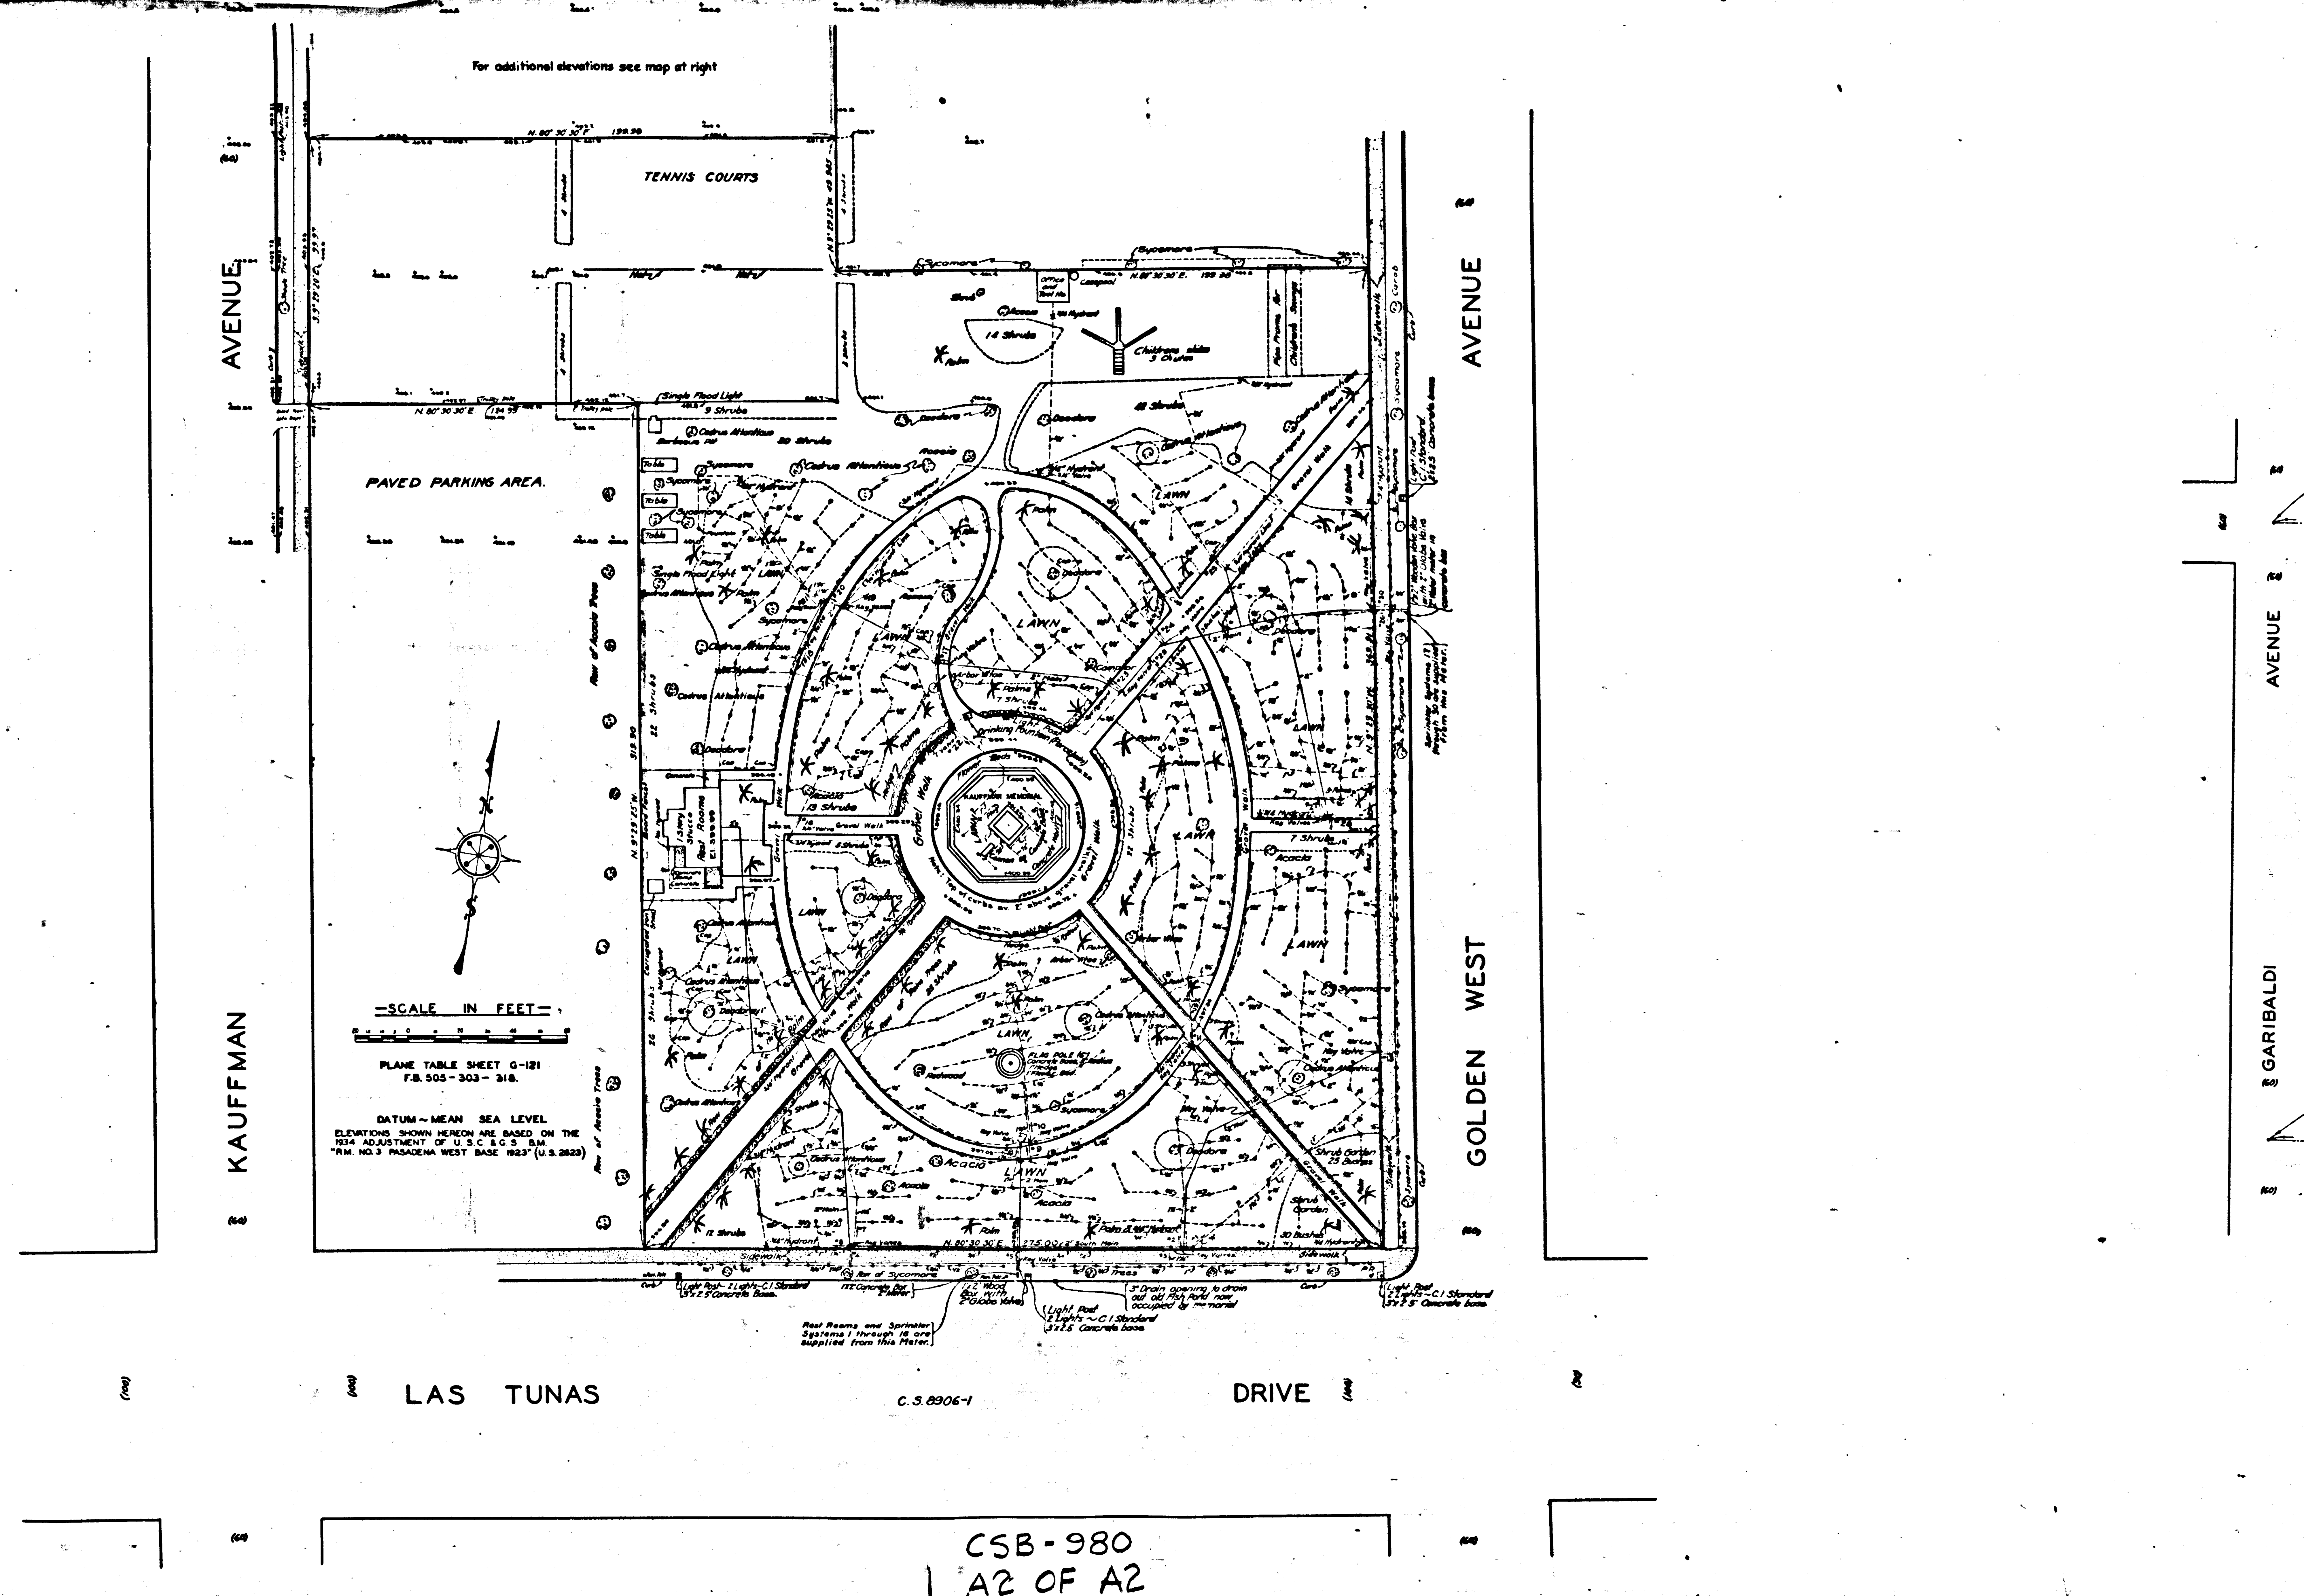

COUNTY SURVEYORS MAP NO. B-986