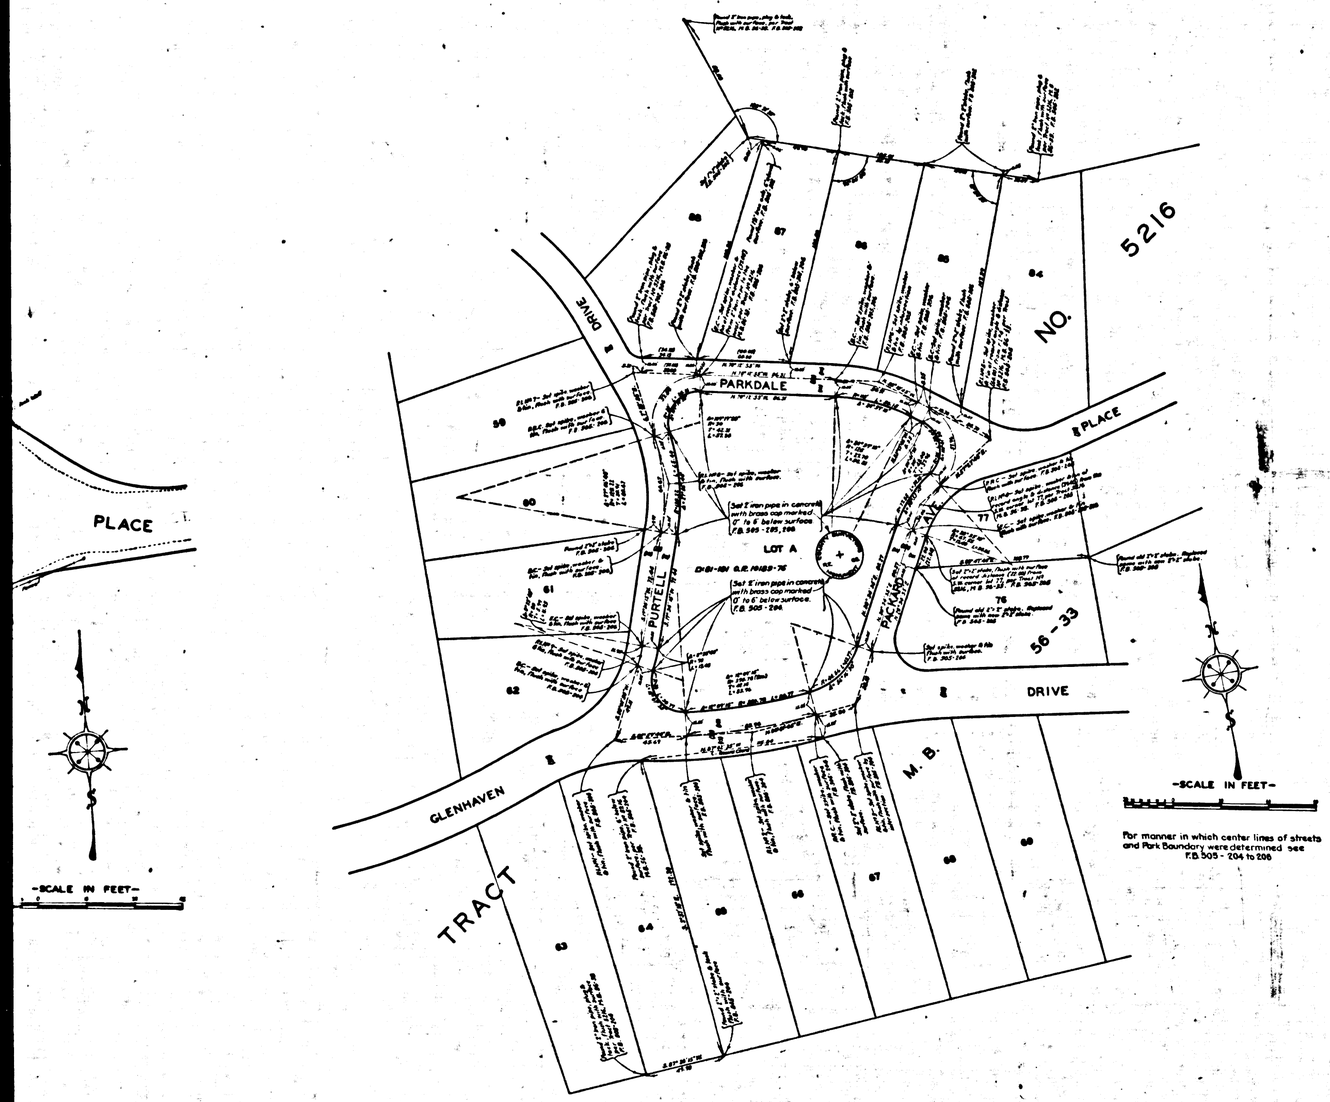

MAP OF

GLENHAVEN PARK

~~BROWN PARK~~

BEING

LOT A- TRACT Nº 5216 M.B. 56-33.

COUNTY SURVEYORS MAP Nº B-984.

SCALE----AS SHOWN.

JOB NUMBER 8025

J.E.ROCKHOLD - COUNTY SURVEYOR.

SURVEYED - JANUARY 1934.

BEARINGS ARE BASED ON THE BEARING OF PARK PLACE PER TRACT 5216 M.B. 56-33.

F.B. 505-201-212.

FIELD WORK BY...E.A.ROSECRANS.
OFFICE WORK BY.....F.A.WOOD.
CHECKED BY....K.R.McPHERSON.

INDEX 51

Brown Park changed to Glenhaven Park by board of Supervisors, Oct. 13, 1936, Item 148. Min Bk 226-273, E 158-301.

CSB-984
A1 OF A2

COUNTY SURVEYOR MAP NO B-984

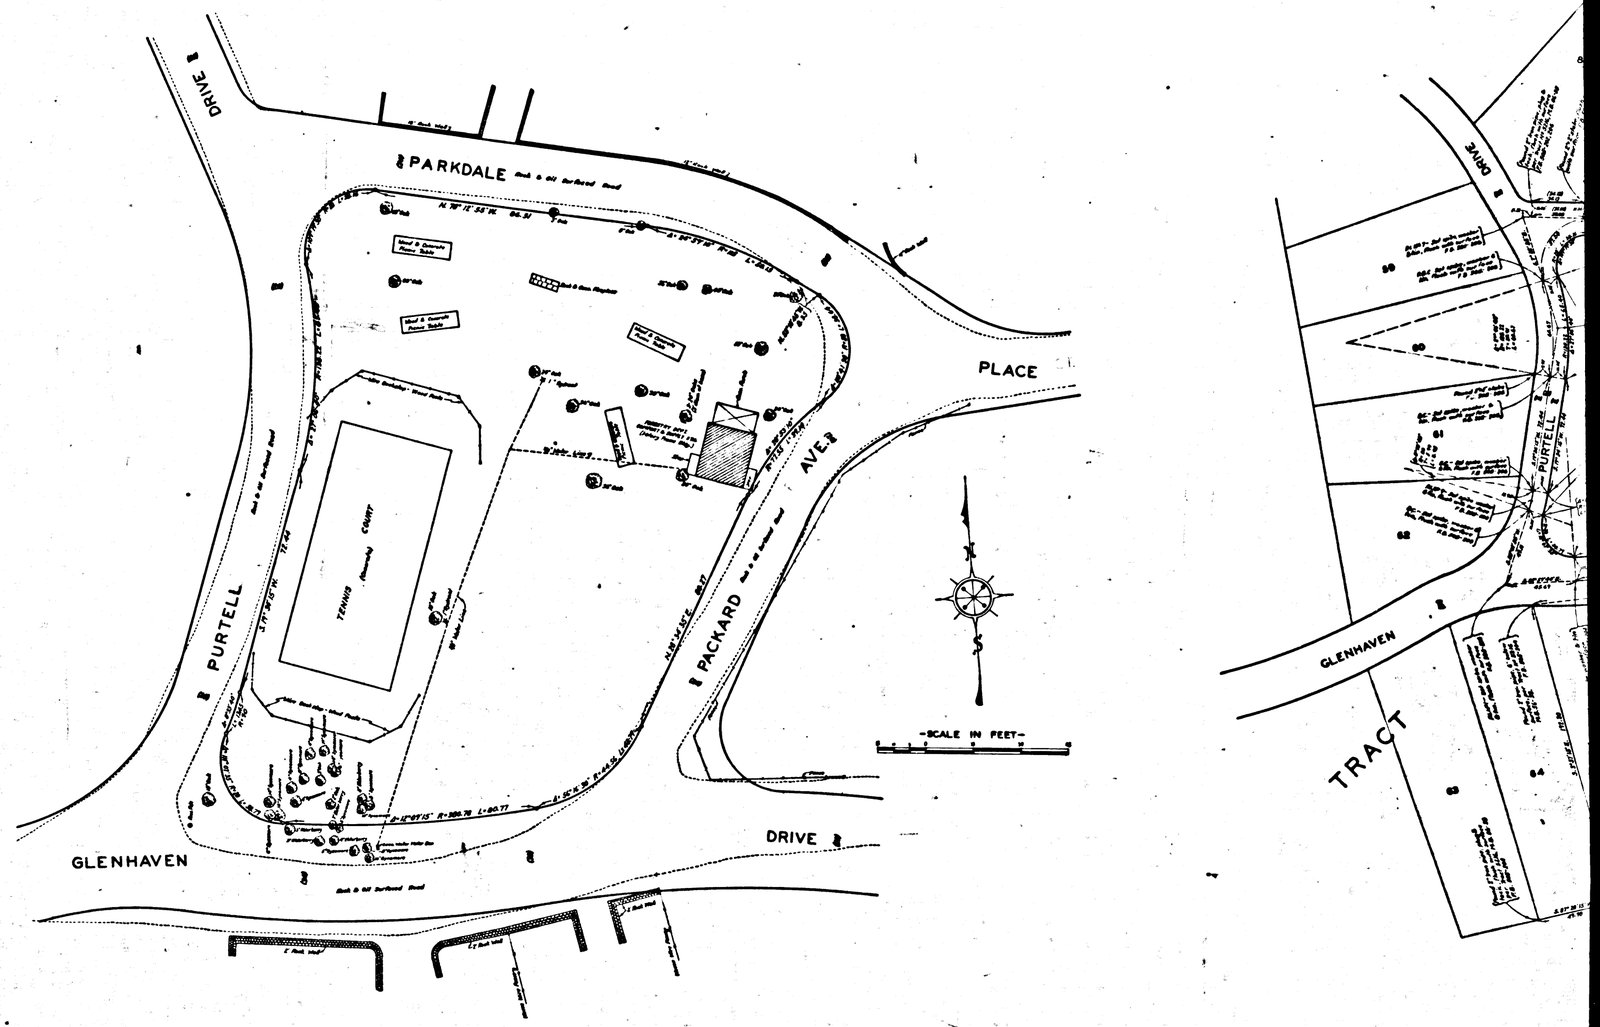

CSB-984
A2 OF A2