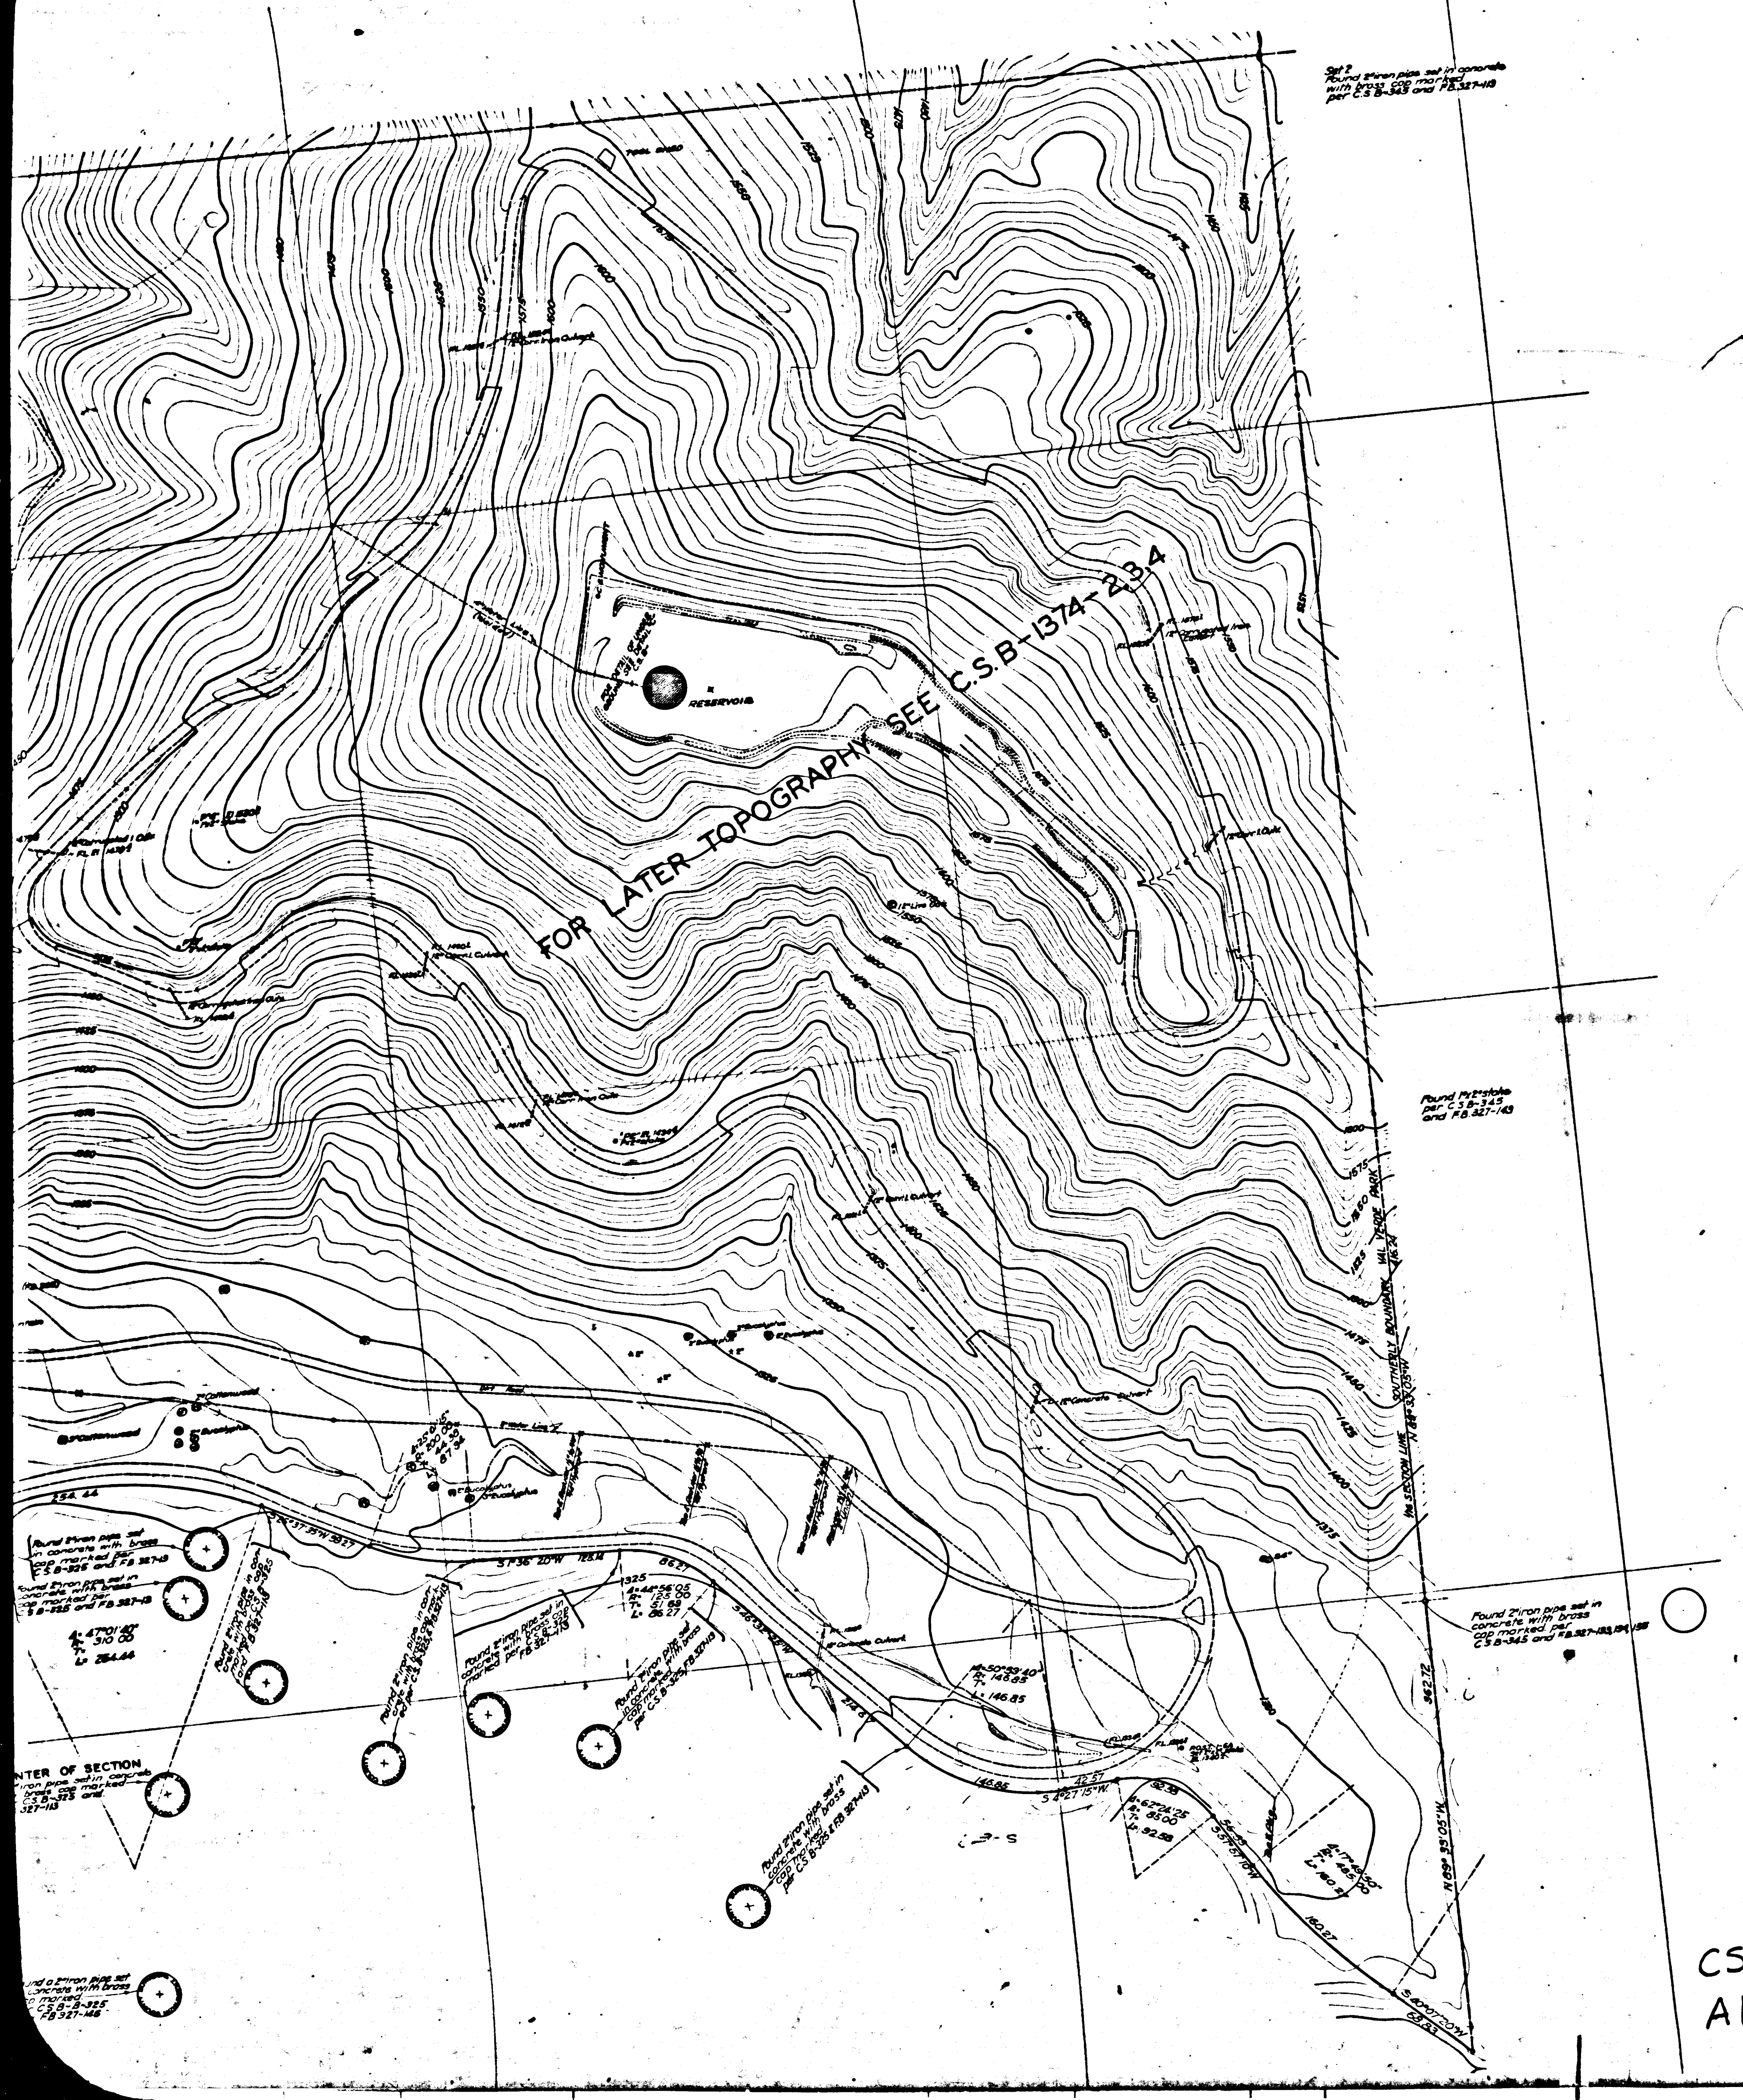

Incomplete
+ check

TOPOGRAPHY MAP OF

VAL VERDE PARK

BEING

LOT 1. TRACT NO. 8676. M.B. 113-22-24.

LOTS 710 TO 721. TRACT NO. 5317. M.B. 108-1-5.

AND

A PORTION OF THE SOUTH HALF OF

SEC. 9. T 4 N. - R. 17 W. S.B.M.

COUNTY SURVEYORS MAP NO. B-991.

SHEET NO. 5 OF 5 SHEETS

SCALE - 1 INCH = 50 FT.

WORK ORDER NO. 7918.

ALFRED JONES-COUNTY SURVEYOR

SURVEYED MAR. & APRIL 1930.

BEARINGS ARE BASED ON THE BEARING OF SOUTH LINE OF TRACT NO. 5317. M.B. 108-5.

PLANE TABLE SURVEY

FIELDWORK BY . . . F.C. HOWARD

OFFICE WORK BY . . . W.J. LUCAS

CHECKED BY . . . . F.A. WOOD.

NOTE - THIS MAP SUPERSEDED BY C.S. B-1374-2,3,4

CSB-991-5
A1 OF A2

COUNTY SURVEYORS MAP NO. B-991
SHEET NO. 5 OF 5 SHEETS

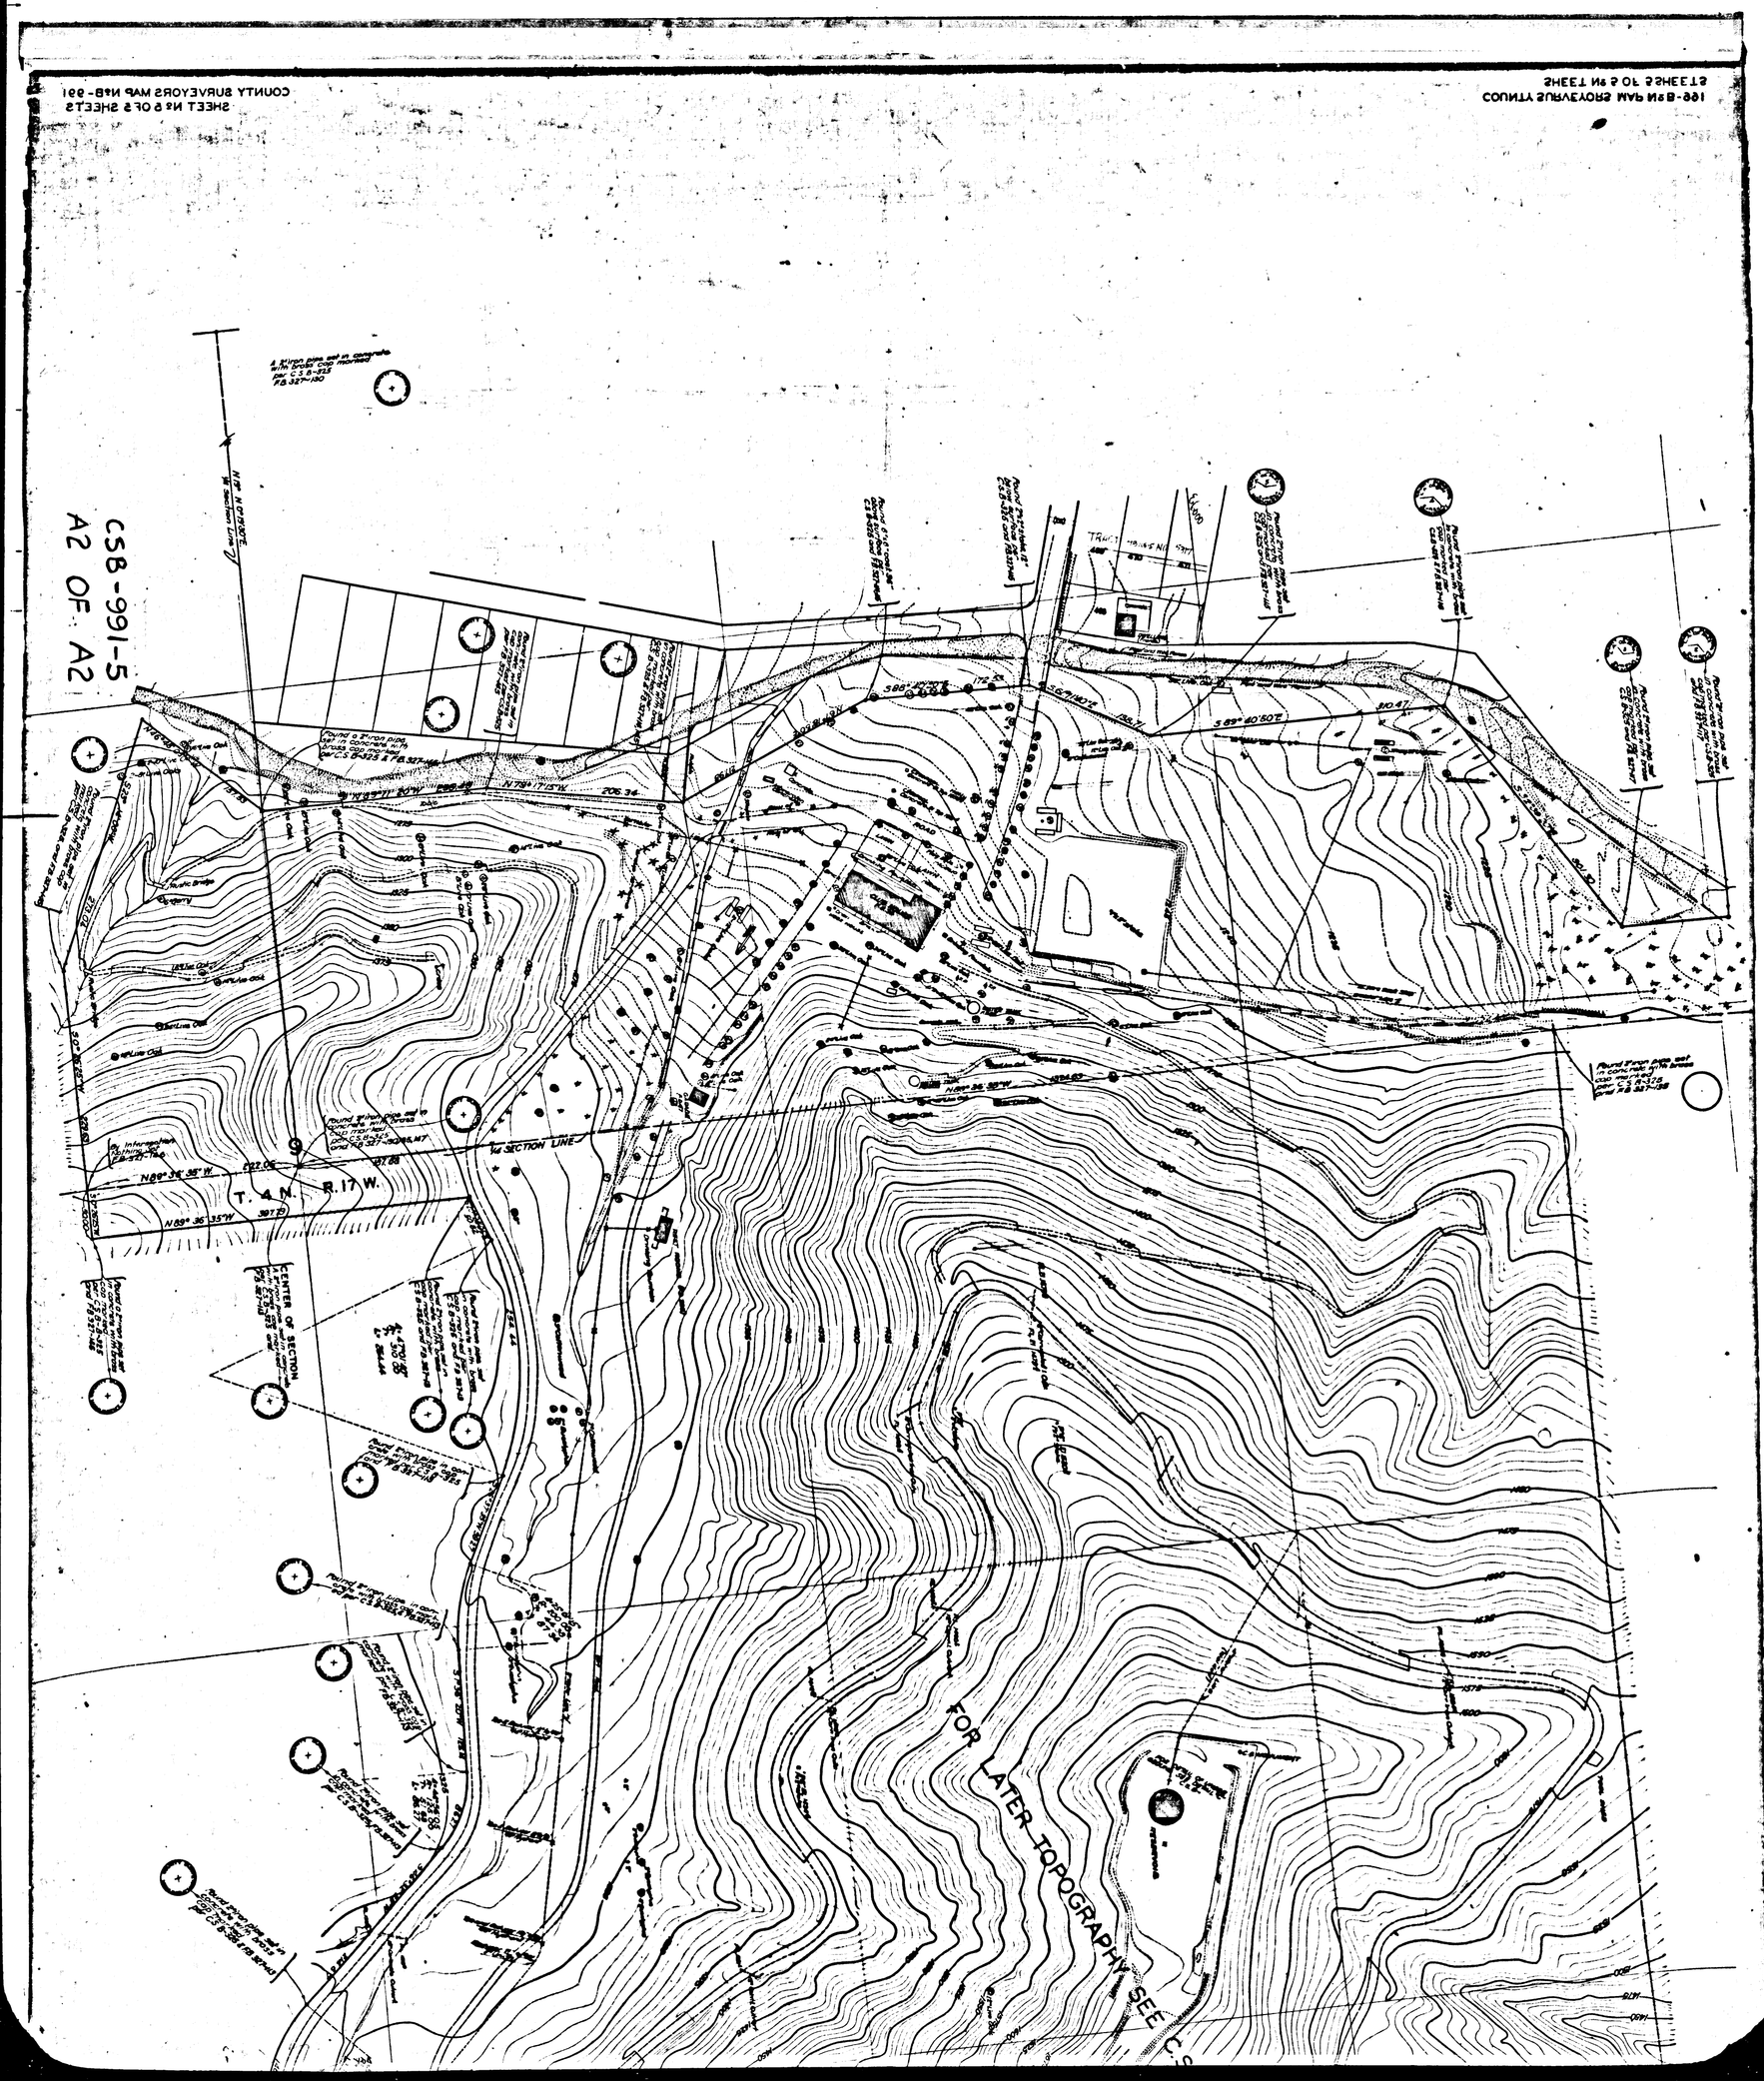

COUNTY SURVEYORS MAP No 8-991
SHEET No 5 OF 5 SHEETS
166-8 2nd RAM SPOTSYLVANIA
STEEL 5 TO 5 2nd TEEHS
CSB-991-5
A2 OF A2
T. 4 N. R. 17 W.
1/4 SECTION LINE
CENTER OF SECTION
FOR LATER TOPOGRAPHY SEE C.S.