SAN DIMAS

M.R. 16-53.54

ATEST TOPOGRAPHY

UR. DIV. FILE MAP F-508

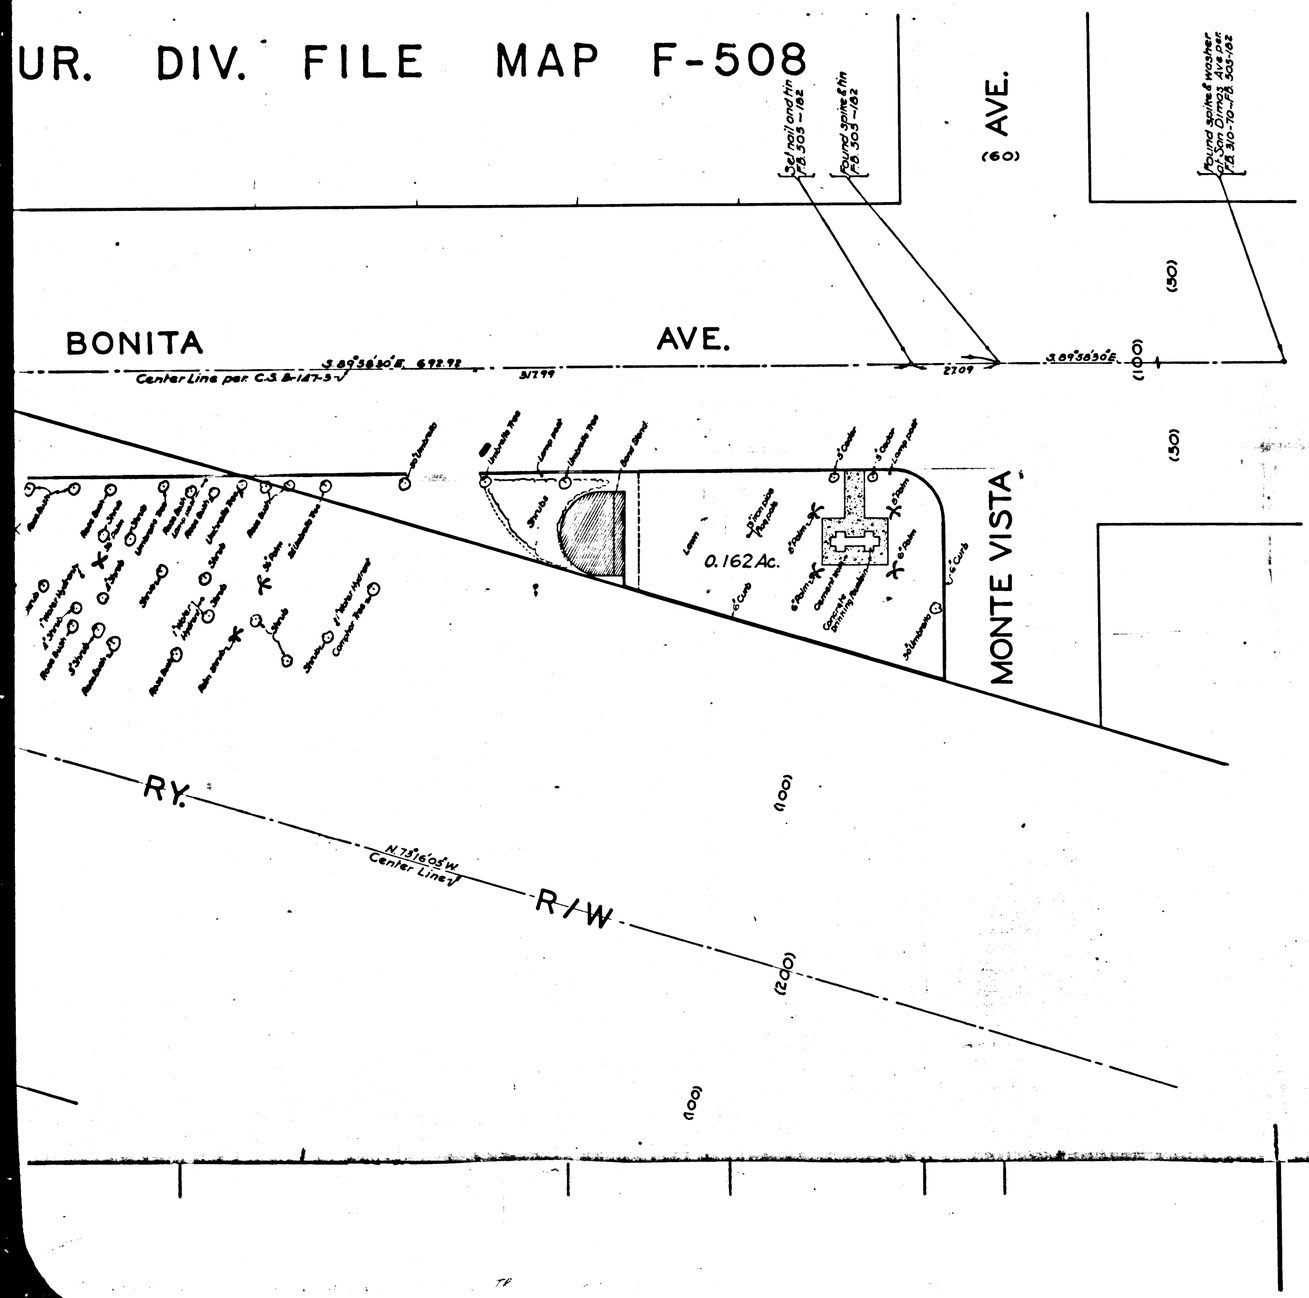

TOPOGRAPHIC MAP OF

RHOADES PARK

COUNTY SURVEYORS MAP Nº B-995

SCALE ~ AS SHOWN

JOB Nº 8032

J.E. ROCKHOLD ~ COUNTY SURVEYOR

SURVEYED ~ JANUARY 1934

BEARINGS ARE BASED ON THE BEARING OF BONITA AVE AS SHOWN ON C.S. B-147-3

F.B. 505-181-185

FIELD WORK BY C.E. BRUNTY
OFFICE WORK BY K.V. MORIN
CHECKED BY K.R. McPHERSON

INDEX 48

no Bldg Trans

Name established by Board Order - Min. Bk. 409-107 See E: 158-298

CSB-995
A1 OF A2

COUNTY SURVEYORS MAP Nº B-995

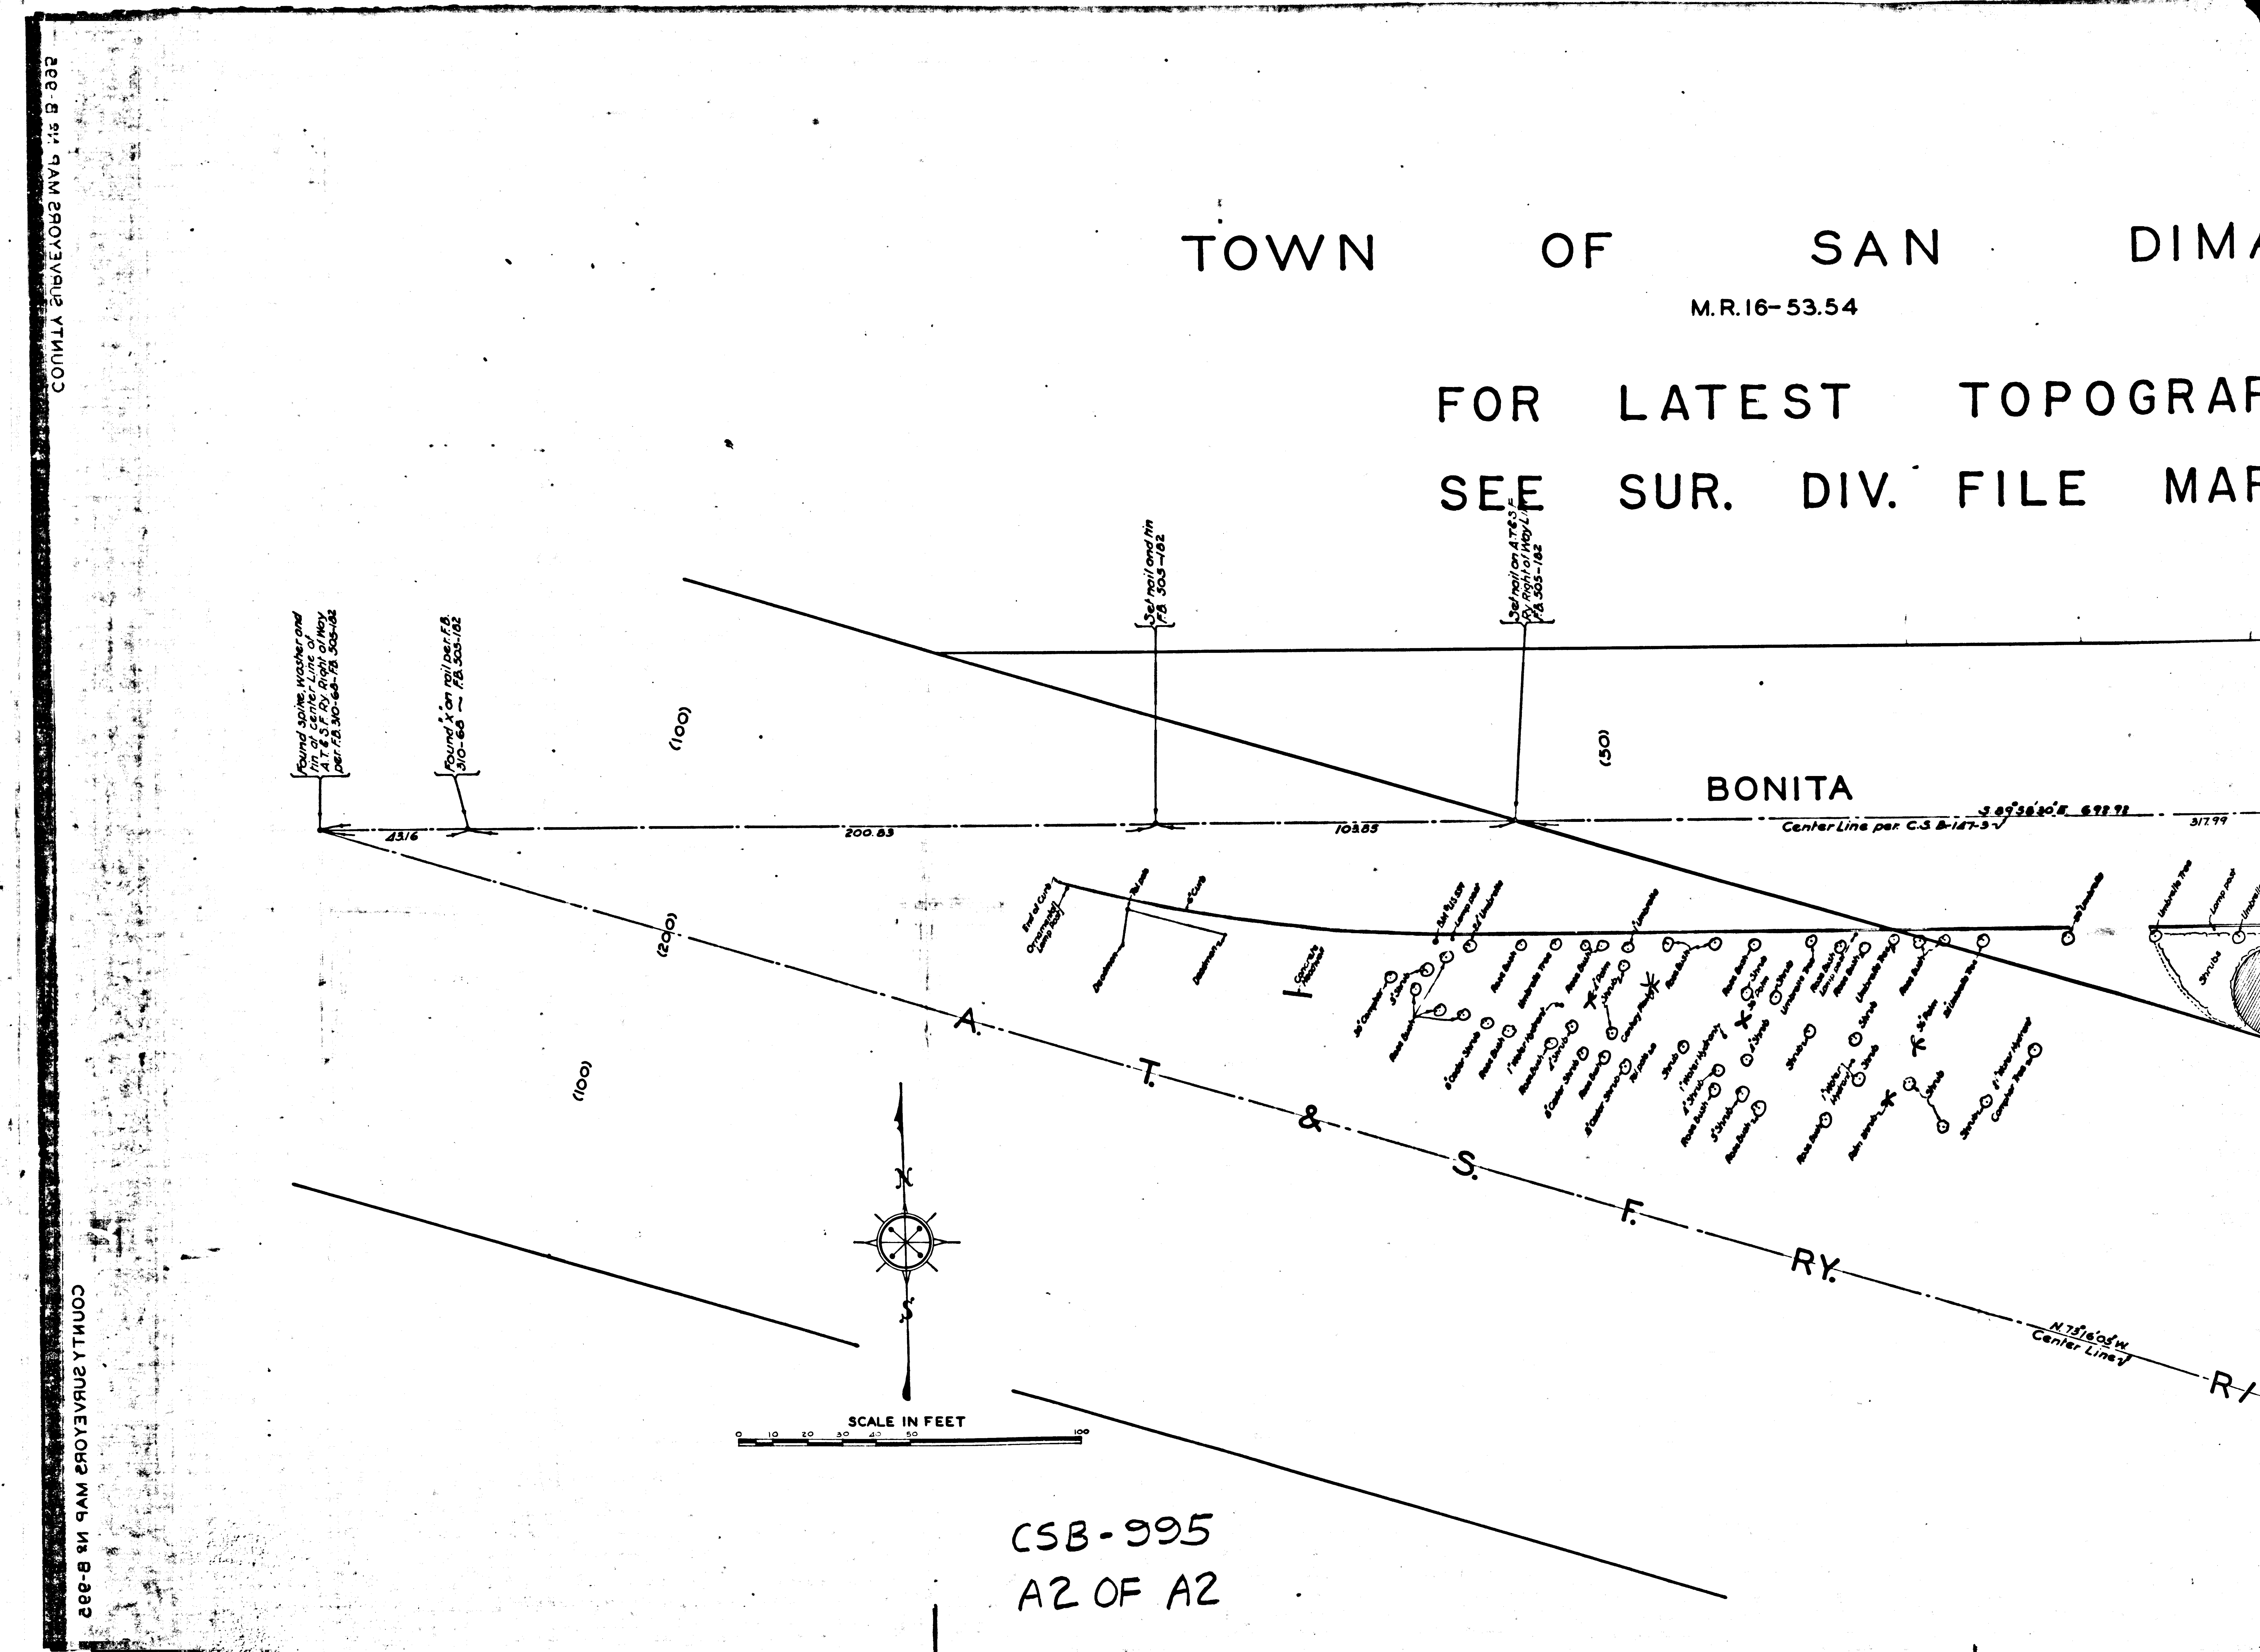

CSB-995
A2 OF A2