NOTE: BEARINGS AND DISTANCES SHOWN ON SECTION LINES WERE OBTAINED FROM C.S.B-975 SHEET NO. 2

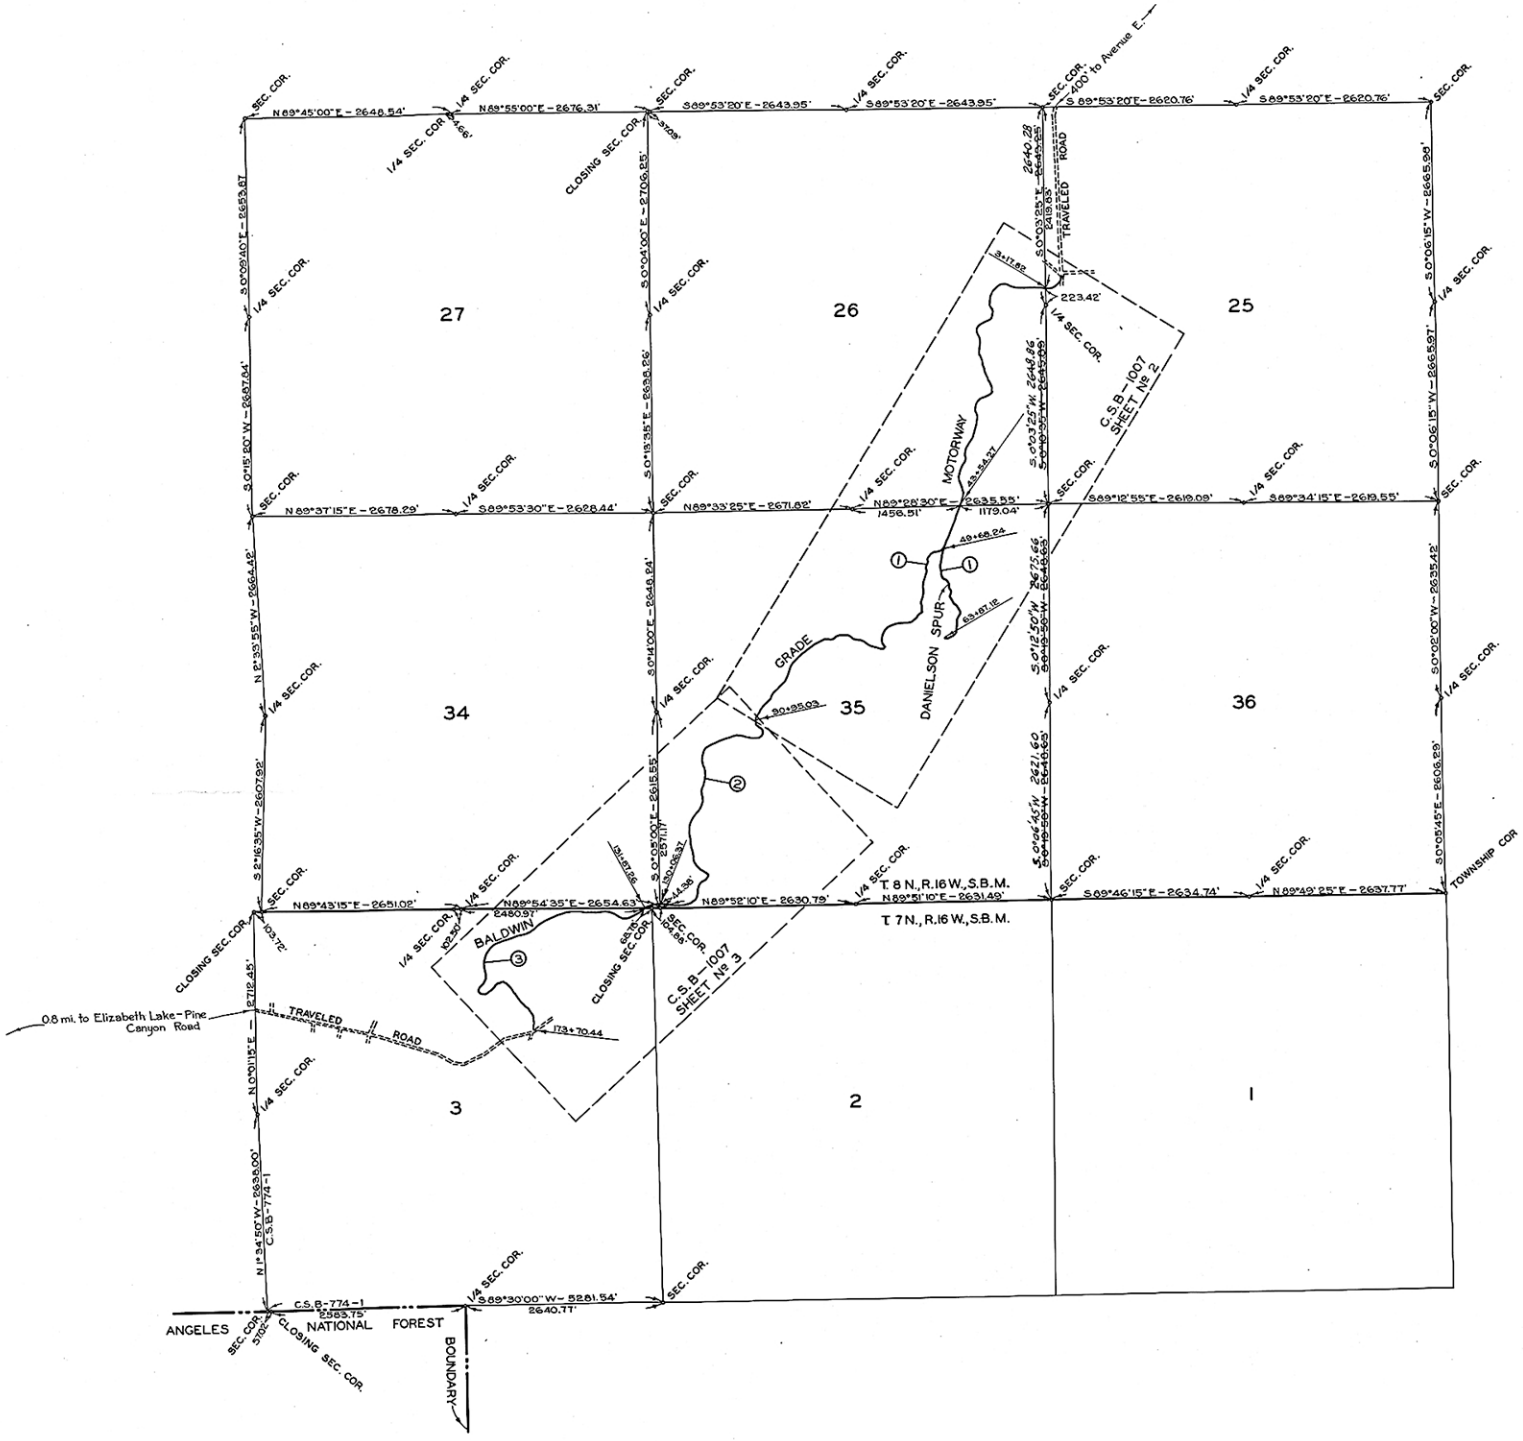

INDEX MAP OF

BALDWIN GRADE MOTORWAY

FROM

N.W. 1/4 OF SEC. 25,-T. 8 N., R.16 W., S.B.M.

TO

N.E. 1/4 OF SEC. 3,-T. 7 N., R.16 W., S.B.M.

COUNTY SURVEYORS MAP Nº B-1007

SHEET Nº 1 OF 3 SHEETS

SCALE: 1 INCH = 1000 FEET.

JOB NUMBER 8019

J.E. ROCKHOLD-COUNTY SURVEYOR

SURVEYED DEC. 1933-MAR. 1934

BEARINGS ARE BASED ON THE BEARING OF EAST LINE SEC. 26,- T. 8 N., R.16 W. AS SHOWN ON C.S.B-975-2

FIELD WORK BY. . . L.S. HAMMOND

OFFICE WORK BY. . . . . J. A. LYON

CHECKED BY. . . . .M. D. DARLING

INDEX 73