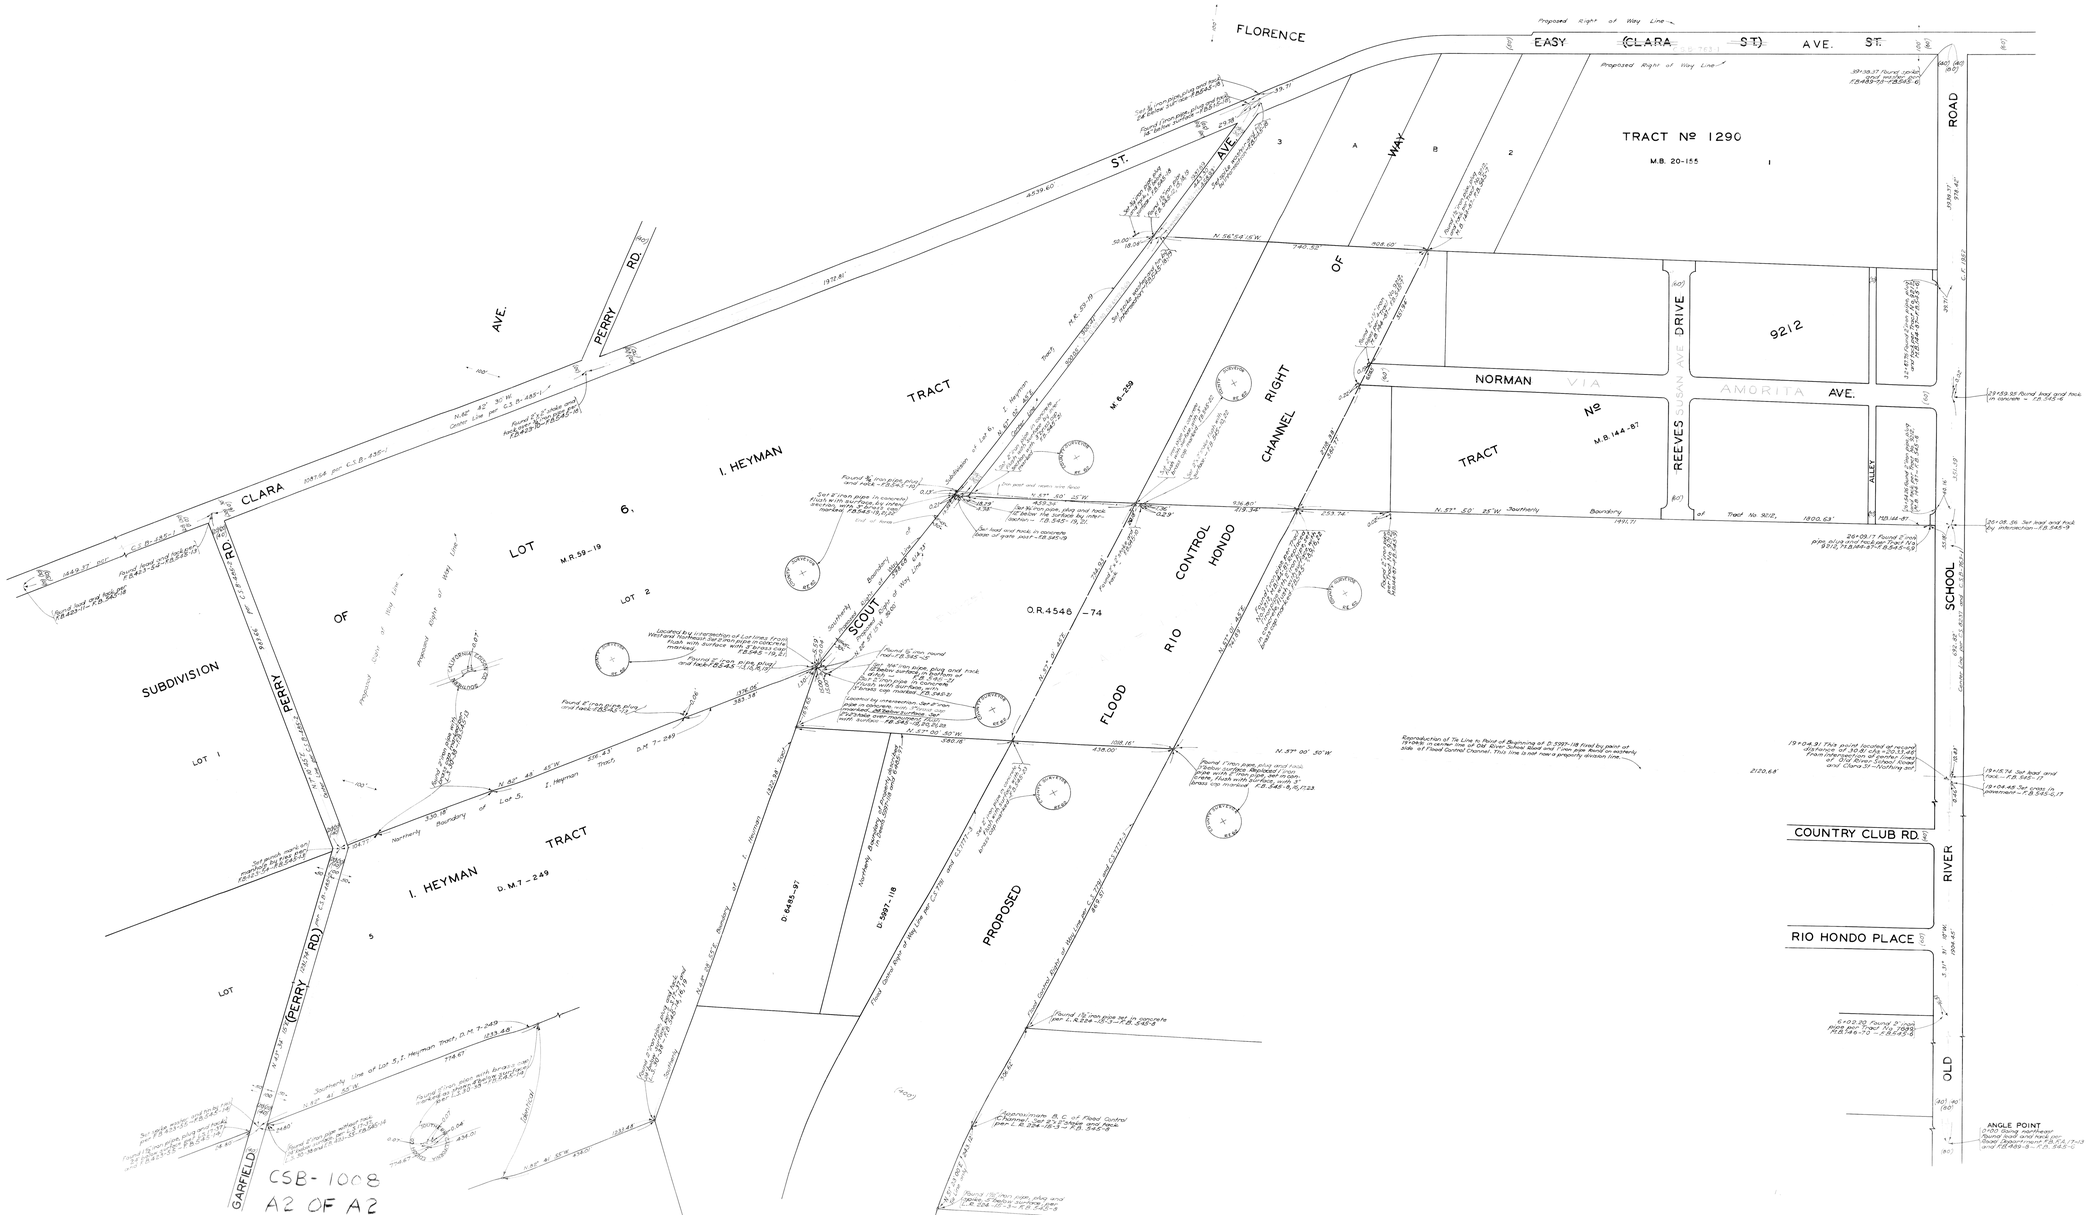

MAP OF
SCOUT AVENUE
FROM
CLARA STREET
TO
NORTHEASTERLY CORNER LOT 5.
I. HEYMAN TRACT. D.M. 7-249

COUNTY SURVEYORS MAP Nº B-1008
SCALE: 1 INCH = 100 FT.

JOB NO. 8052

J.E. ROCKHOLD - COUNTY SURVEYOR
SURVEYED MAY - JUNE 1934

SURVEYED UNDER INSTRUCTIONS OF THE BOARD OF SUPERVISORS PER ORDER DATED APR. 27, 1934

BEARINGS ARE BASED ON THE BEARING OF OLD RIVER SCHOOL ROAD PER C.S.B-763-1

F.B. 545 - 5 - 23.

FIELD WORK BY E.A. ROSECRANS
OFFICE WORK BY K.R. McPHERSON, H.N. BRADSTREET
CHECKED BY A.H. DREW