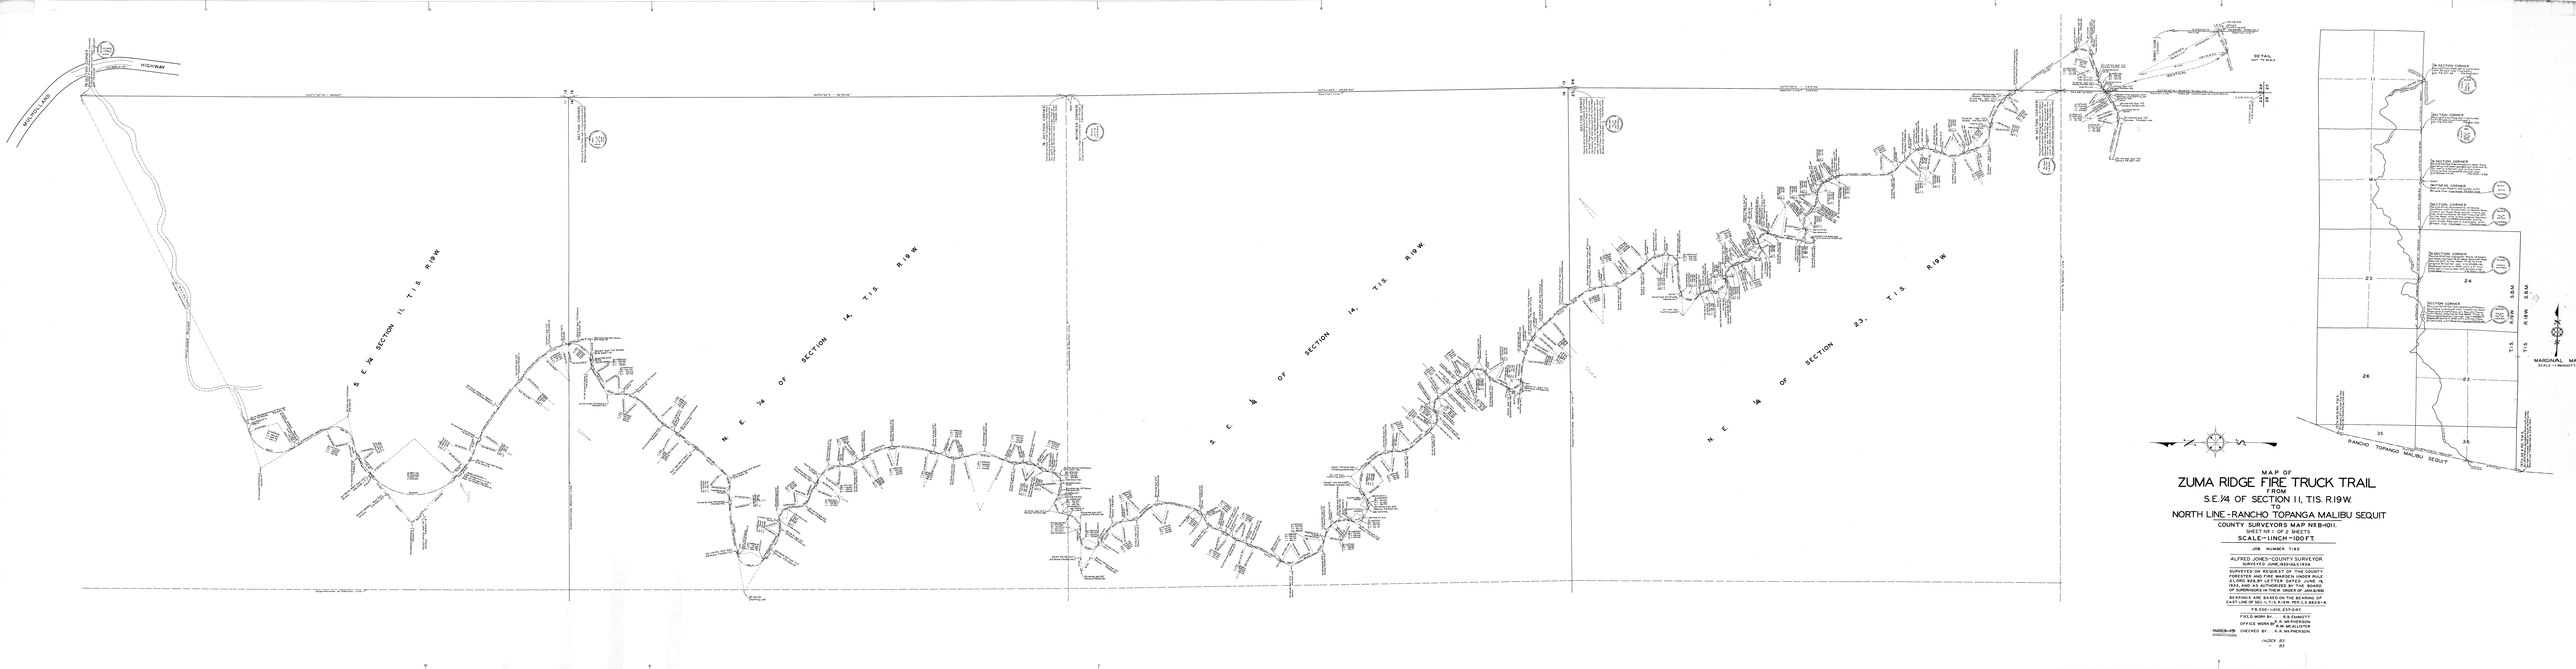

MAP OF
ZUMA RIDGE FIRE TRUCK TRAIL
FROM
S.E.¼ OF SECTION 11, T.1S. R.19W.
TO
NORTH LINE - RANCHO TOPANGA MALIBU SEQUIT
COUNTY SURVEYORS MAP NO. B-1011.
SHEET NO. 1 OF 2 SHEETS
SCALE - 1 INCH = 100 FT.
JOB NUMBER 7192
ALFRED JONES - COUNTY SURVEYOR
SURVEYED JUNE, 1933 AND JULY, 1934
SURVEYED ON REQUEST OF THE COUNTY FORESTER AND FIRE WARDEN UNDER RULE 2 LOAD 1933 BY LETTER DATED JUNE 15, 1933 AND AS AUTHORIZED BY THE BOARD OF SUPERVISORS IN THEIR ORDER OF JAN. 3, 1934
BEARINGS ARE BASED ON THE BEARING OF EAST LINE OF SEC. 11, T.1S. R.19W. PER C.S. BOOK 4
FB 330-1-2(10, 23-24)
FIELD WORK BY R.B. EMMETT
OFFICE WORK BY R.W. PIERSON
A.W. McALLISTER
PARDEE-LOW CHECKED BY R.R. McPHERSON
INDEX NO. 1
SHEET NO. 1
MARGINAL MA
SCALE - 1 INCH = 100 FT.
RANCHO TOPANGA MALIBU SEQUIT
S.E. ¼ SECTION 11, T.1S. R.19W.
N.E. ¼ OF SECTION 14, T.1S. R.19W.
S.E. ¼ OF SECTION 14, T.1S. R.19W.
N.E. ¼ OF SECTION 23, T.1S. R.19W.
HIGHWAY
MULHOLLAND