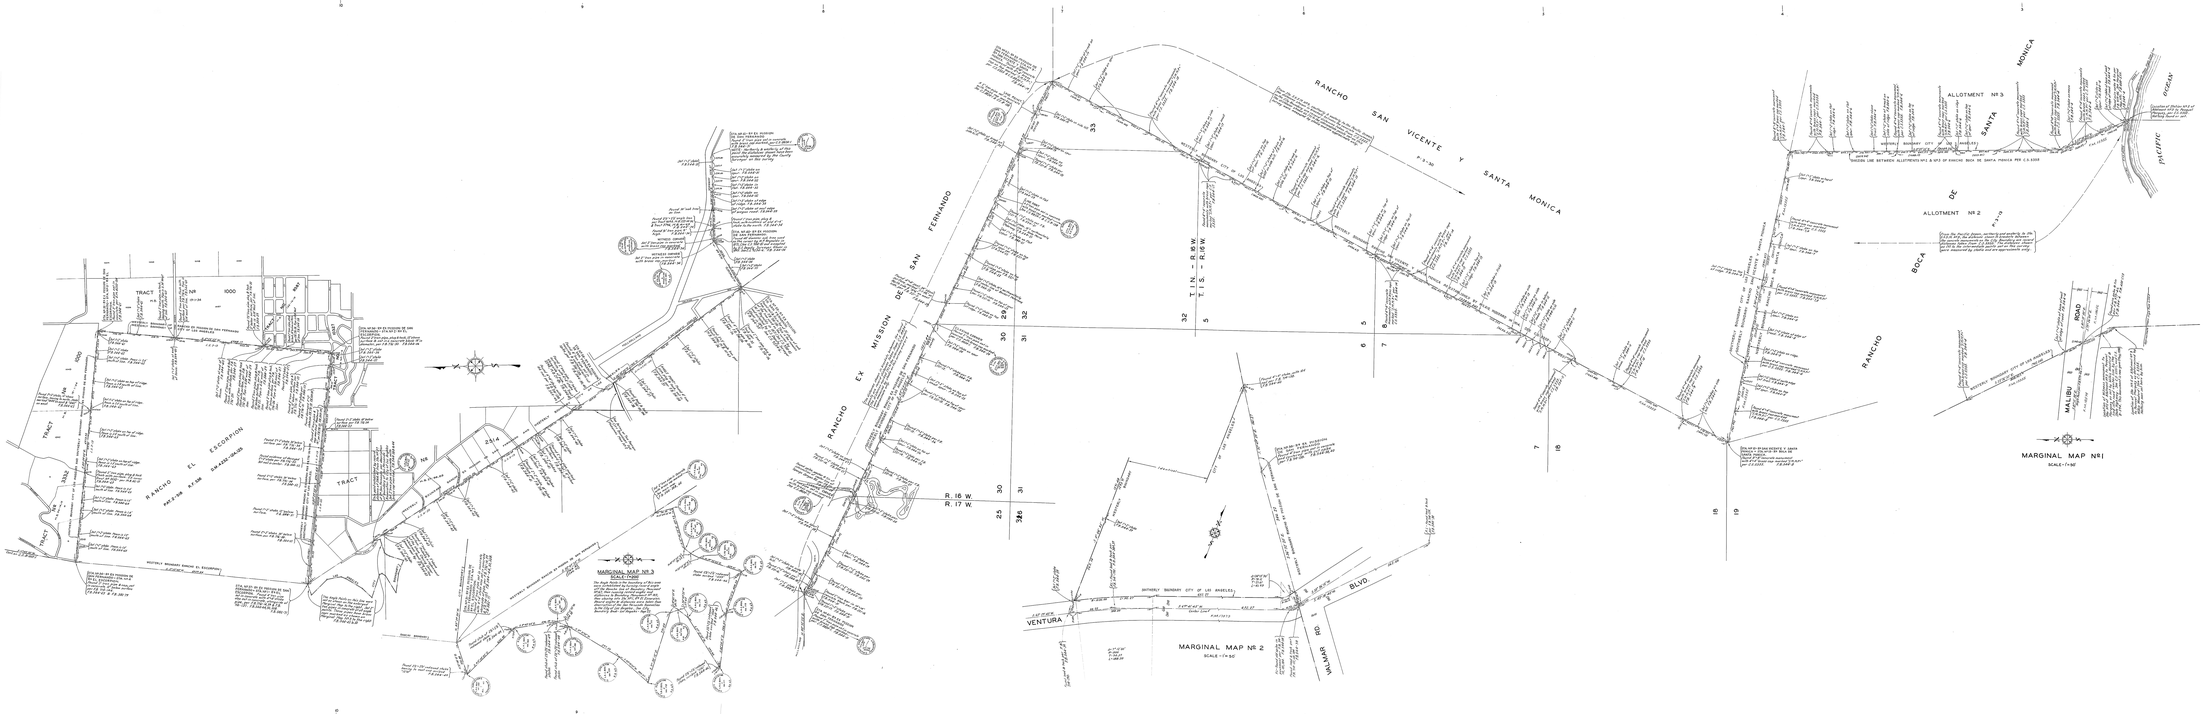

MAP OF
LOS ANGELES CITY BOUNDARY
FROM
STATION NO. 15 - RANCHO EX MISSION DE SAN FERNANDO
TO
PACIFIC OCEAN

COUNTY SURVEYORS MAP Nº B-1015.
SHEET Nº 2 OF 2 SHEETS
SCALE - 1 INCH = 600 FT

JOB NUMBER 8064

ALFRED JONES - COUNTY SURVEYOR
SURVEYED - MAY 1934 TO DEC. 1935.

BEARINGS ARE BASED ON TRUE BEARINGS
BY TIE TO U.S.C.&G.S. TRIANGULATION SYSTEM
FOR F.B. 544-1-1-15.

F.B. 544-1-1-15.

FIELD WORK BY . . . L. SANDRINO
OFFICE WORK BY . . . A.A.P. PIERSON
A.A. WOOD
CHECKED BY . . . . A.A.M. PIERSON

INDEX 38-39-60