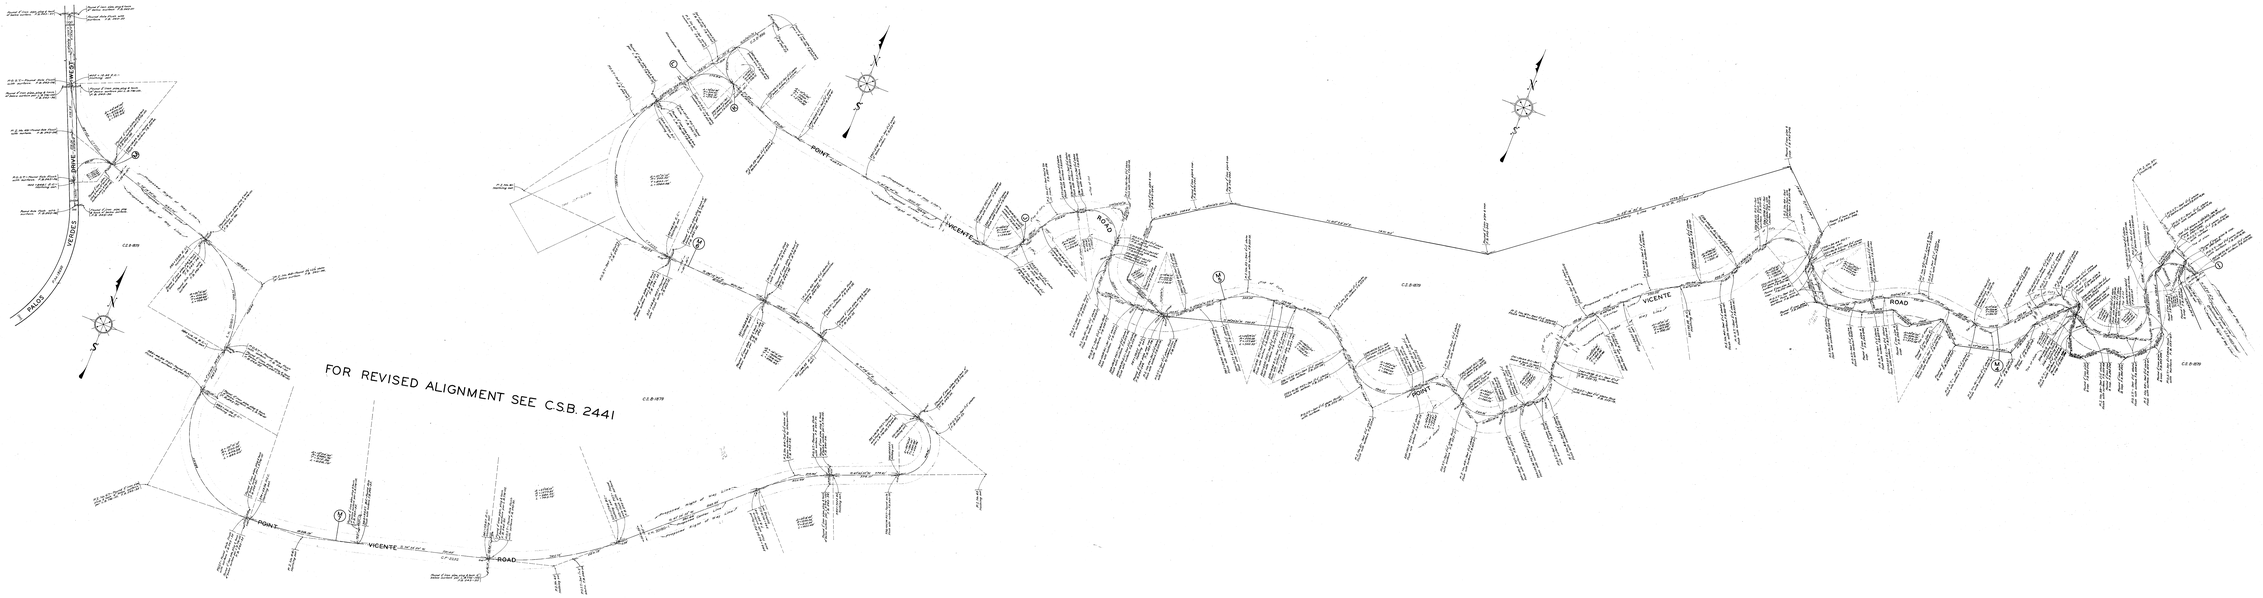

MAP OF

POINT VICENTE ROAD

FROM

PALOS VERDES COAST HIGHWAY
IN SECTION 15, T. 5 S. R. 14 W. S.B.M.

TO

PALOS VERDES COAST HIGHWAY
IN SECTION 12, T. 5 S. R. 15 W. S.B.M.

COUNTY SURVEYOR'S MAP NO. B-1022

SHEET NO. 2 OF 2 SHEETS

SCALE - 1 INCH = 100 FT

JOB NUMBER 6151

ALFRED JONES, COUNTY SURVEYOR
SURVEYED - MARCH - OCT., 1934

SURVEYED UNDER INSTRUCTIONS OF THE BOARD OF SUPERVISORS PER ORDER DATED MARCH 6, 1934

BEARINGS ARE BASED ON THE BEARING OF PALOS VERDES COAST HIGHWAY PER C.S.B.690

R. 103 - 1-10 P.S. 5-42-10 33 133 284

FIELD WORK BY L. L. D. MOORE
OFFICE WORK BY J. E. PRICE
J. E. PRICE
DRAWN BY A. K. ROESER

NOTE:
MAP MOSTLY DESIGNATES DISTANCES IN FEET AND DECIMALS OF A FOOT. FOR POINT LOCATIONS, METES AND BOUNDS, SEE DESCRIPTIONS.

FOR PROFILE SEE C.S. B-1029-2

INDEX 27