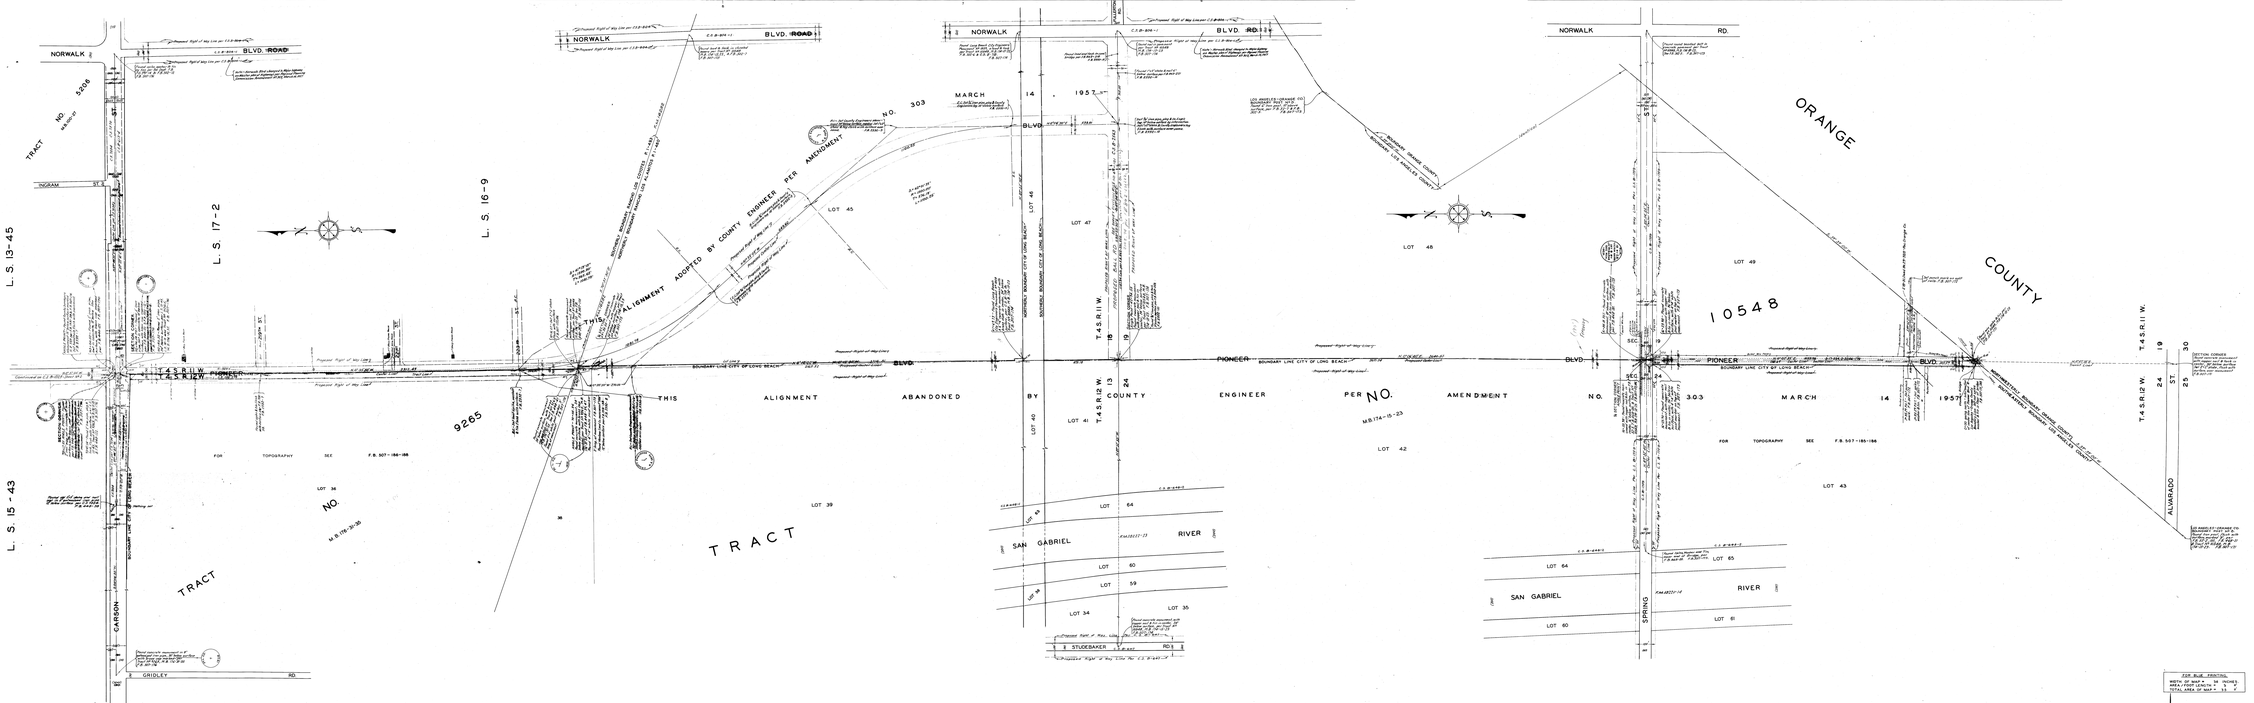

MAP OF PIONEER BOULEVARD FROM LOS ANGELES-ORANGE COUNTY BOUNDARY SOUTH TO ~~ORANGETHORPE~~ AVENUE

COUNTY SURVEYOR'S MAP NR 9-1025

SHEET NR 1 OF 2 SHEETS

SCALE - 1 INCH = 100 FT.

JOB NUMBER 7137

ALFRED JONES - COUNTY SURVEYOR

SURVEYED OCTOBER, 1956 TO AUGUST, 1958

SURVEYED UNDER INSTRUCTIONS OF THE BOARD OF SUPERVISORS PER ORDER DATED JUNE 13, 1950

BEARINGS ARE BASED ON THE BEARING OF ANAHEIM ST. PER C.S. R-411, SHEET 1.

F. B. 507 - 187 - 202

FIELD WORK BY..... D.F. EVANS

OFFICE WORK BY.. H.N. BRADSTREET
F.A. WOOD

CHECKED BY..... A. H. DREW. INDEX 31

Revised October 1960 - Addition
Revised - Jan. 1959 - Addition

FOR BLUE PRINTING
WIDTH OF MAP = 34 INCHES
HEIGHT OF MAP = 22 INCHES
TOTAL AREA OF MAP = 13 SQ. FT.