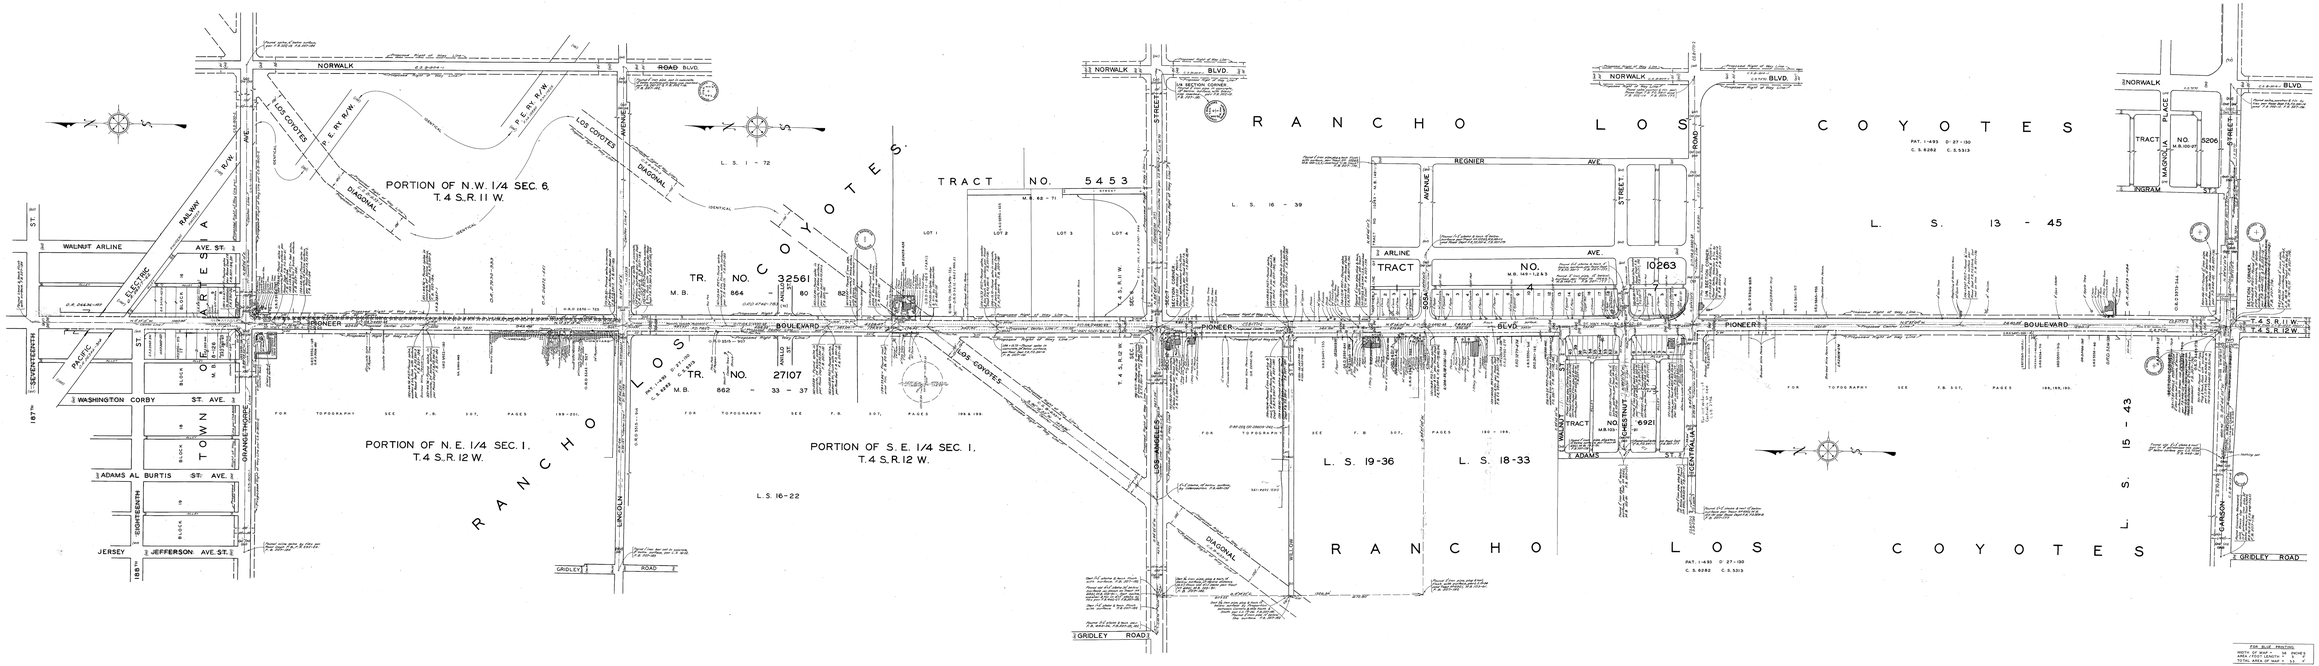

MAP OF

PIONEER BOULEVARD

FROM

LOS ANGELES - ORANGE COUNTY BOUNDARY

TO

ORANGETHORPE AVENUE.

COUNTY SURVEYORS MAP Nº B-1025

SHEET Nº 2 OF 2 SHEETS

SCALE: 1 INCH = 100 FT.

JOB NUMBER 7137

ALFRED JONES - COUNTY SURVEYOR

SURVEYED-OCTOBER, 1933 TO AUGUST, 1934.

SURVEYED UNDER INSTRUCTIONS OF THE BOARD OF SUPERVISORS PER ORDER DATED OCTOBER 2, 1933

BEARINGS ARE BASED ON THE BEARING OF ANAHEIM ST. PER C.S. B-817, SHEET 1

F.B. SUT. - 187 - 202

FIELD WORK BY . . . . H.F. EVANS

OFFICE WORK BY . . H.N. ARGSTRAT

J.D. PACE

CHECKED BY . . . . A.H. GREIM

INDEX 31 33

Reproduced October 1934 - 2,000 Copies

FOR BLUE PRINTING

MAP 22" X 34"

AREA OF MAP = 17 SQ. MILES

TOTAL AREA OF MAP = 11 "