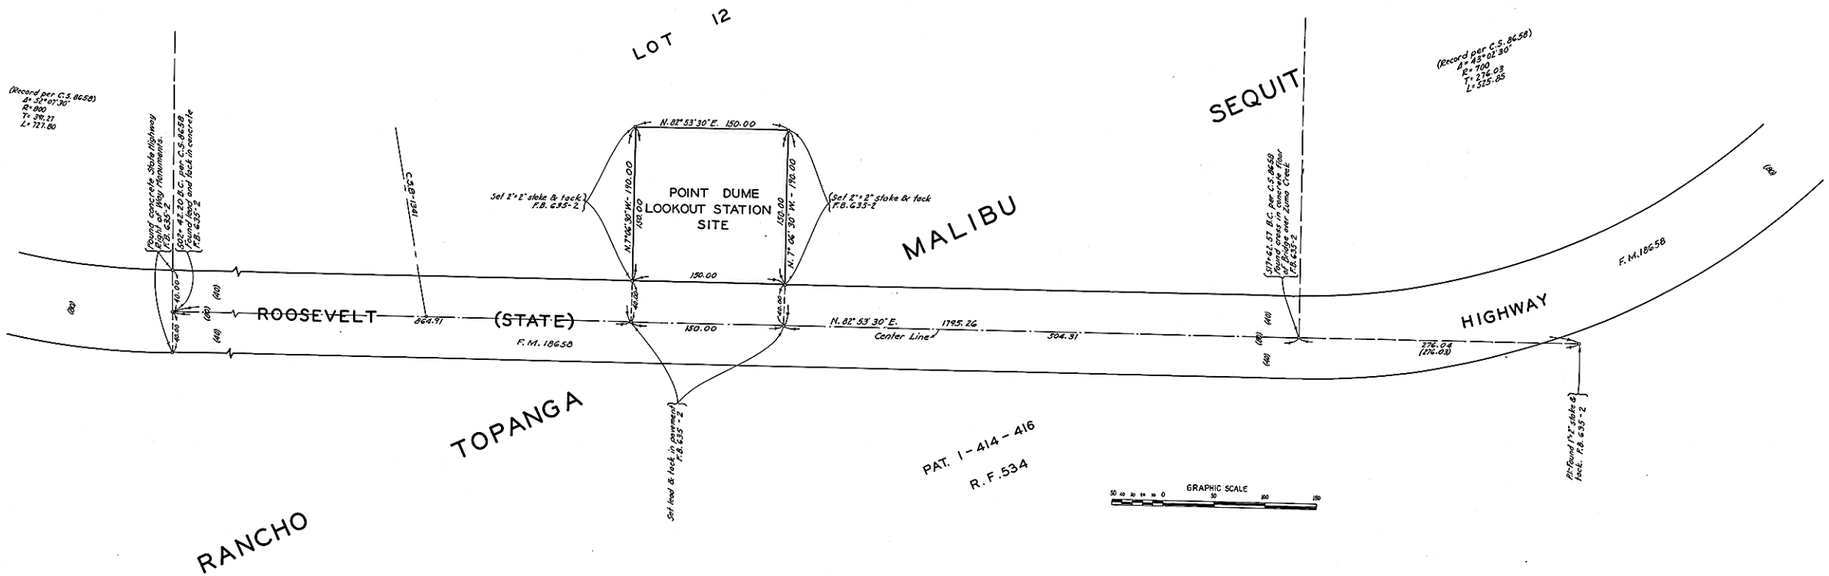

MAP OF
PROPOSED
POINT DUME LOOKOUT TOWER SITE
ON
ROOSEVELT HIGHWAY
NEAR
ZUMA CREEK

COUNTY SURVEYORS MAP Nº B-1034.
SCALE - 1 INCH = 50 FT.

JOB NUMBER 8147.

ALFRED JONES - COUNTY SURVEYOR
SURVEYED - MAY 1936.

BEARINGS ARE BASED ON THE BEARING OF ROOSEVELT HIGHWAY AS SHOWN ON C.S.8658

F.B. 635-2

FIELD WORK BY....T.J.STEVENSON.
OFFICE WORK BY.....F.A.WOOD.
K.R.McPHERSON.
CHECKED BY.....D.M.FINLEY.

INDEX 95

FOR BLUE PRINTING
WIDTH OF MAP = 24 INCHES
AREA/FOOT LENGTH = 2 "
TOTAL AREA OF MAP = 10 "