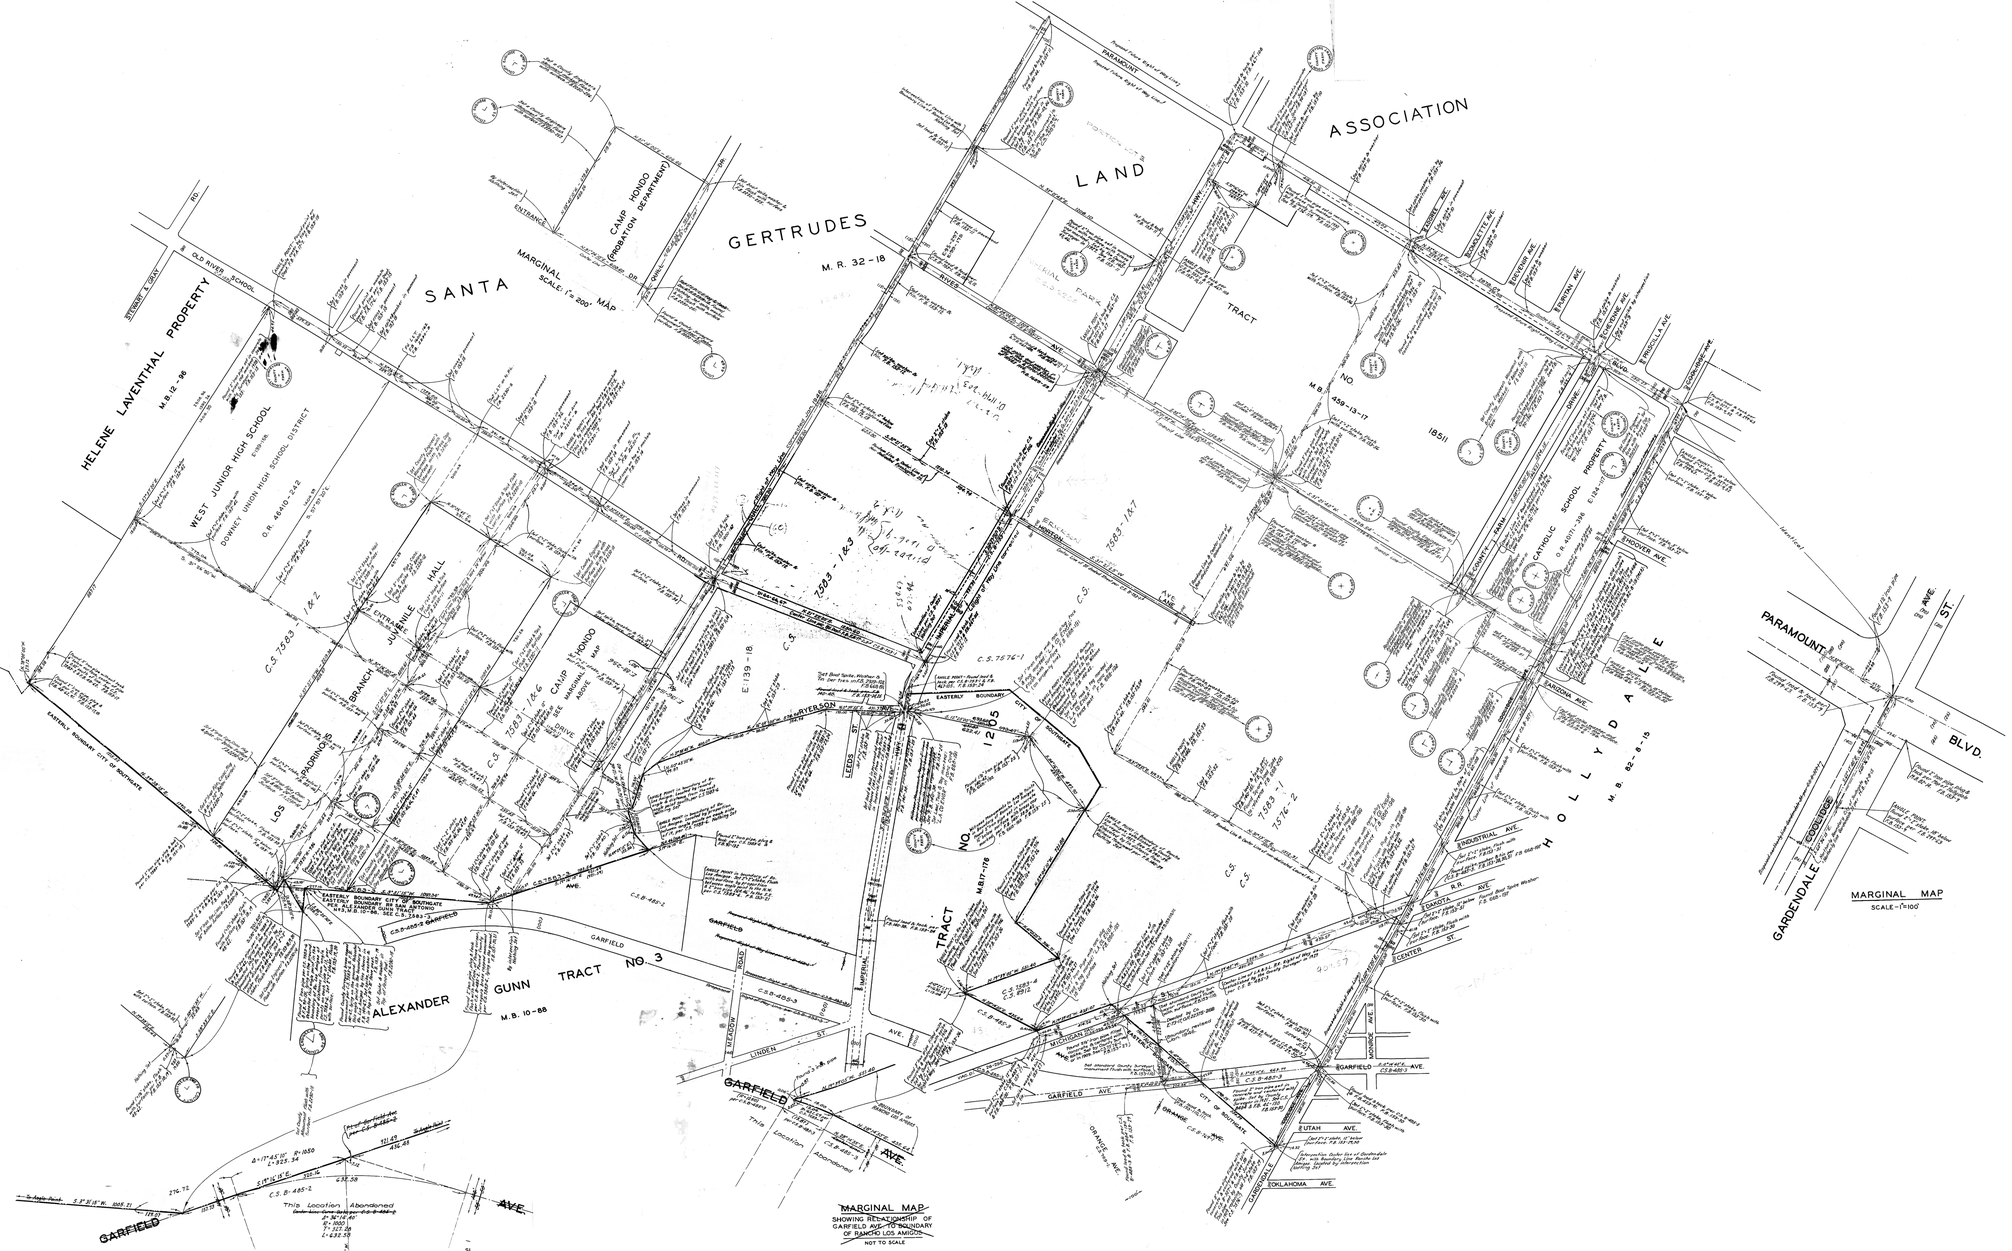

MAP OF

EXTERIOR BOUNDARY

OF

RANCHO LOS AMIGOS HOSPITAL
LOS ANGELES COUNTY, CALIFORNIA

COUNTY SURVEYORS MAP Nº B-1035
SCALE - 1 INCH = 200 FT.

JOB NUMBER 7073

ALFRED JONES - COUNTY SURVEYOR
SURVEYED - MAR. TO AUG. 1933.

SURVEYED UNDER INSTRUCTIONS OF THE BOARD OF SUPERVISORS PER ORDER DATED JAN. 25 1932.

BEARINGS ARE BASED ON THE BEARING OF GARDENDALE ST. AS SHOWN ON C.S.B-327-1.

F.B. 153-1-87

FIELD WORK BY . . . E.A. ROSECRANS.
OFFICE WORK BY . . . K.R.McPHERSON.
F. A. WOOD.
CHECKED BY . . . . . A.H. DREW.

Revised January, 1946. D.A. White.
Revised October 1958 - W.D. Reynolds
Revised April 1960 - T.V. Burns
Revised by Boundary November 1964 - G.S. Bailey

~~FOR TOPOGRAPHIC SURVEY SEE C.S. B-752 SHEETS 1 & 7~~

INDEX 32

FOR LATEST TOPOGRAPHY SEE C.S.B-2292
UNFILED IN SUR. DIV.

FOR BOUNDARY OF LOS AMIGOS PARK SEE C.S.B.-2753