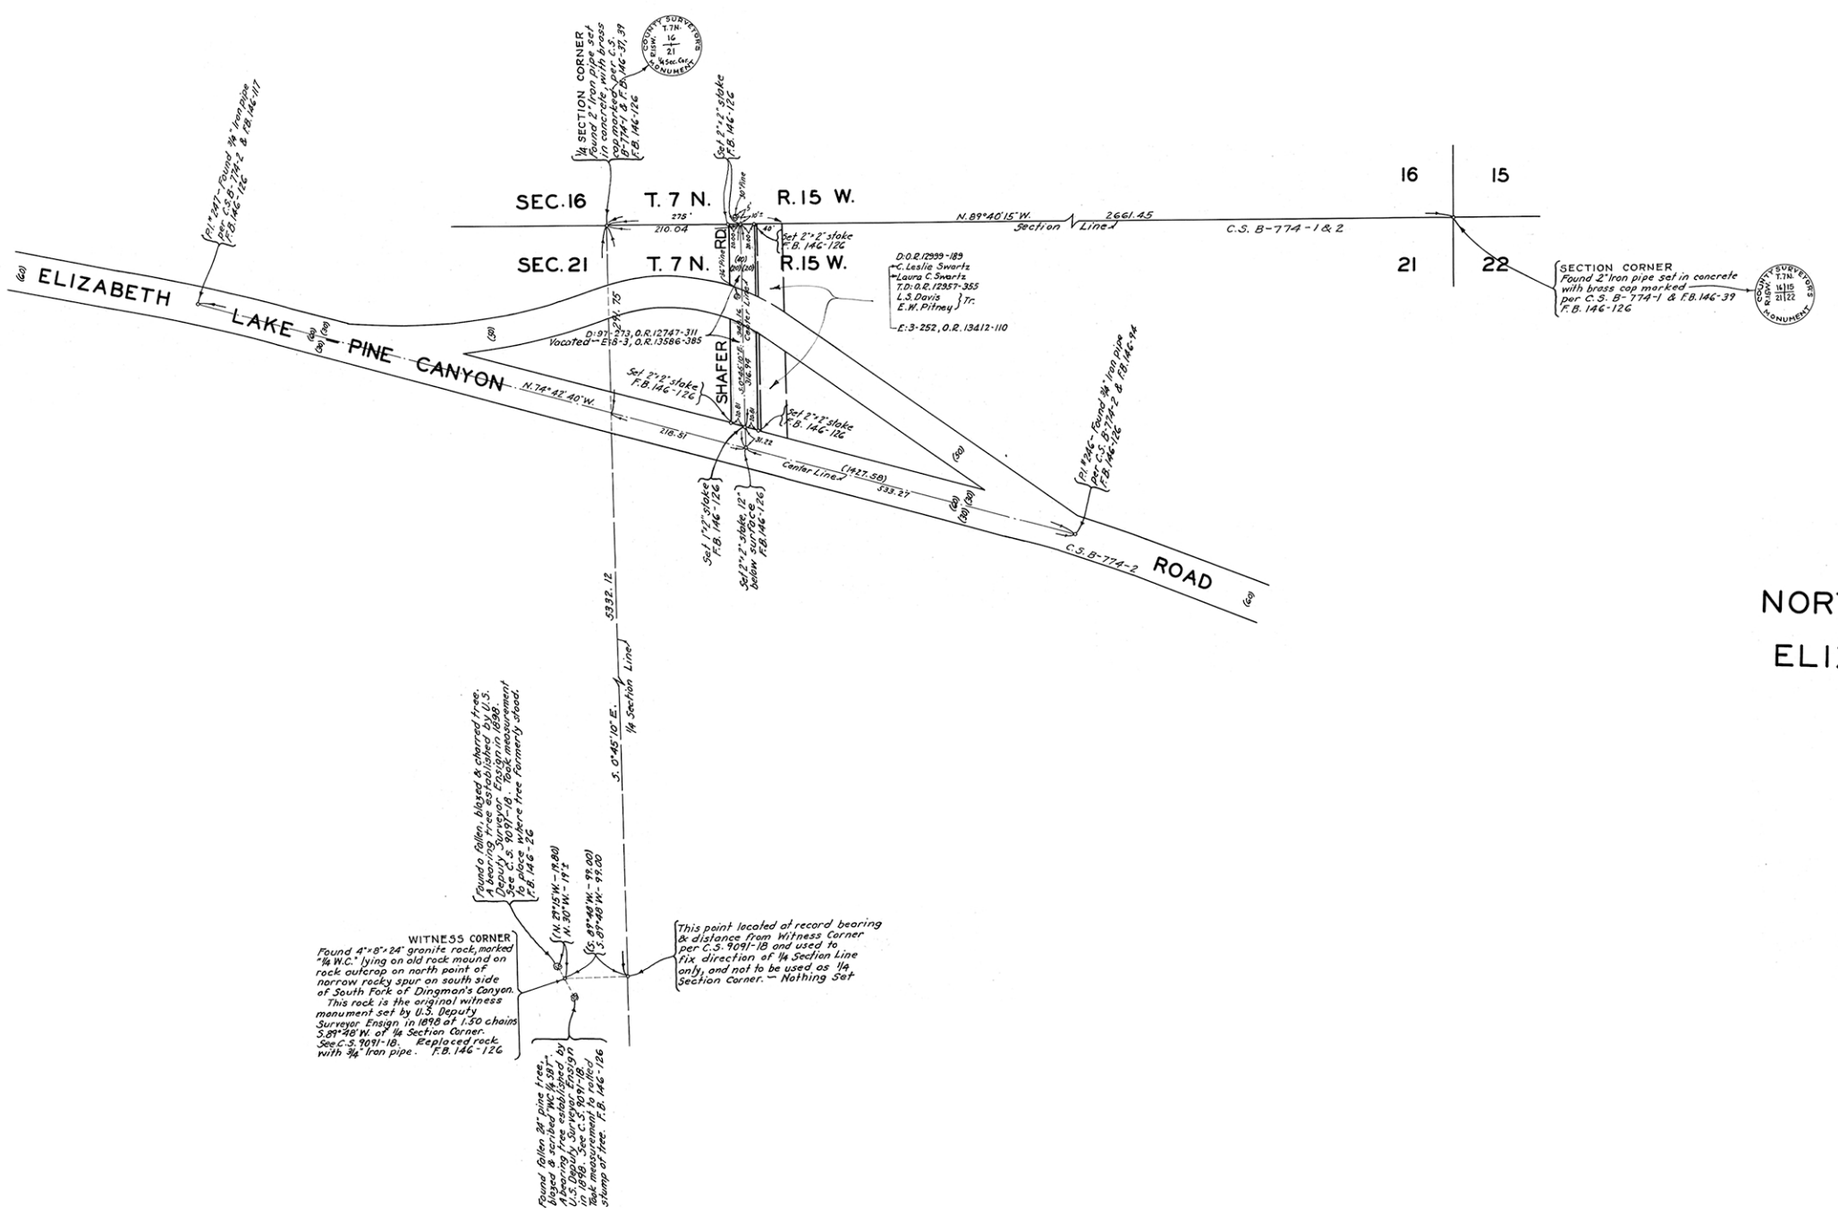

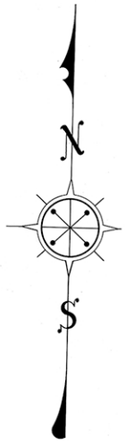

MAP OF

SHAFER ROAD

FROM

NORTH LINE SECTION 21 T.7N.-R.15W. S.B.M.

TO

ELIZABETH LAKE - PINE CANYON ROAD

COUNTY SURVEYORS MAP № B-1039

SCALE - 1 INCH = 100 FT.

JOB NUMBER 5058.

ALFRED JONES - COUNTY SURVEYOR

SURVEYED - NOVEMBER 1934.

BEARINGS ARE BASED ON THE BEARING OF NORTH LINE - SECTION 21 - T.7N. R.15W. - S.B.M. PER C.S. B-774-1.

F.B. 146-126.

FIELD WORK BY. . . . . J.D. BOYER.
OFFICE WORK BY... K.R. McPHERSON.
F.A. WOOD.
CHECKED BY. . . . . A.H. DREW.

INDEX 73