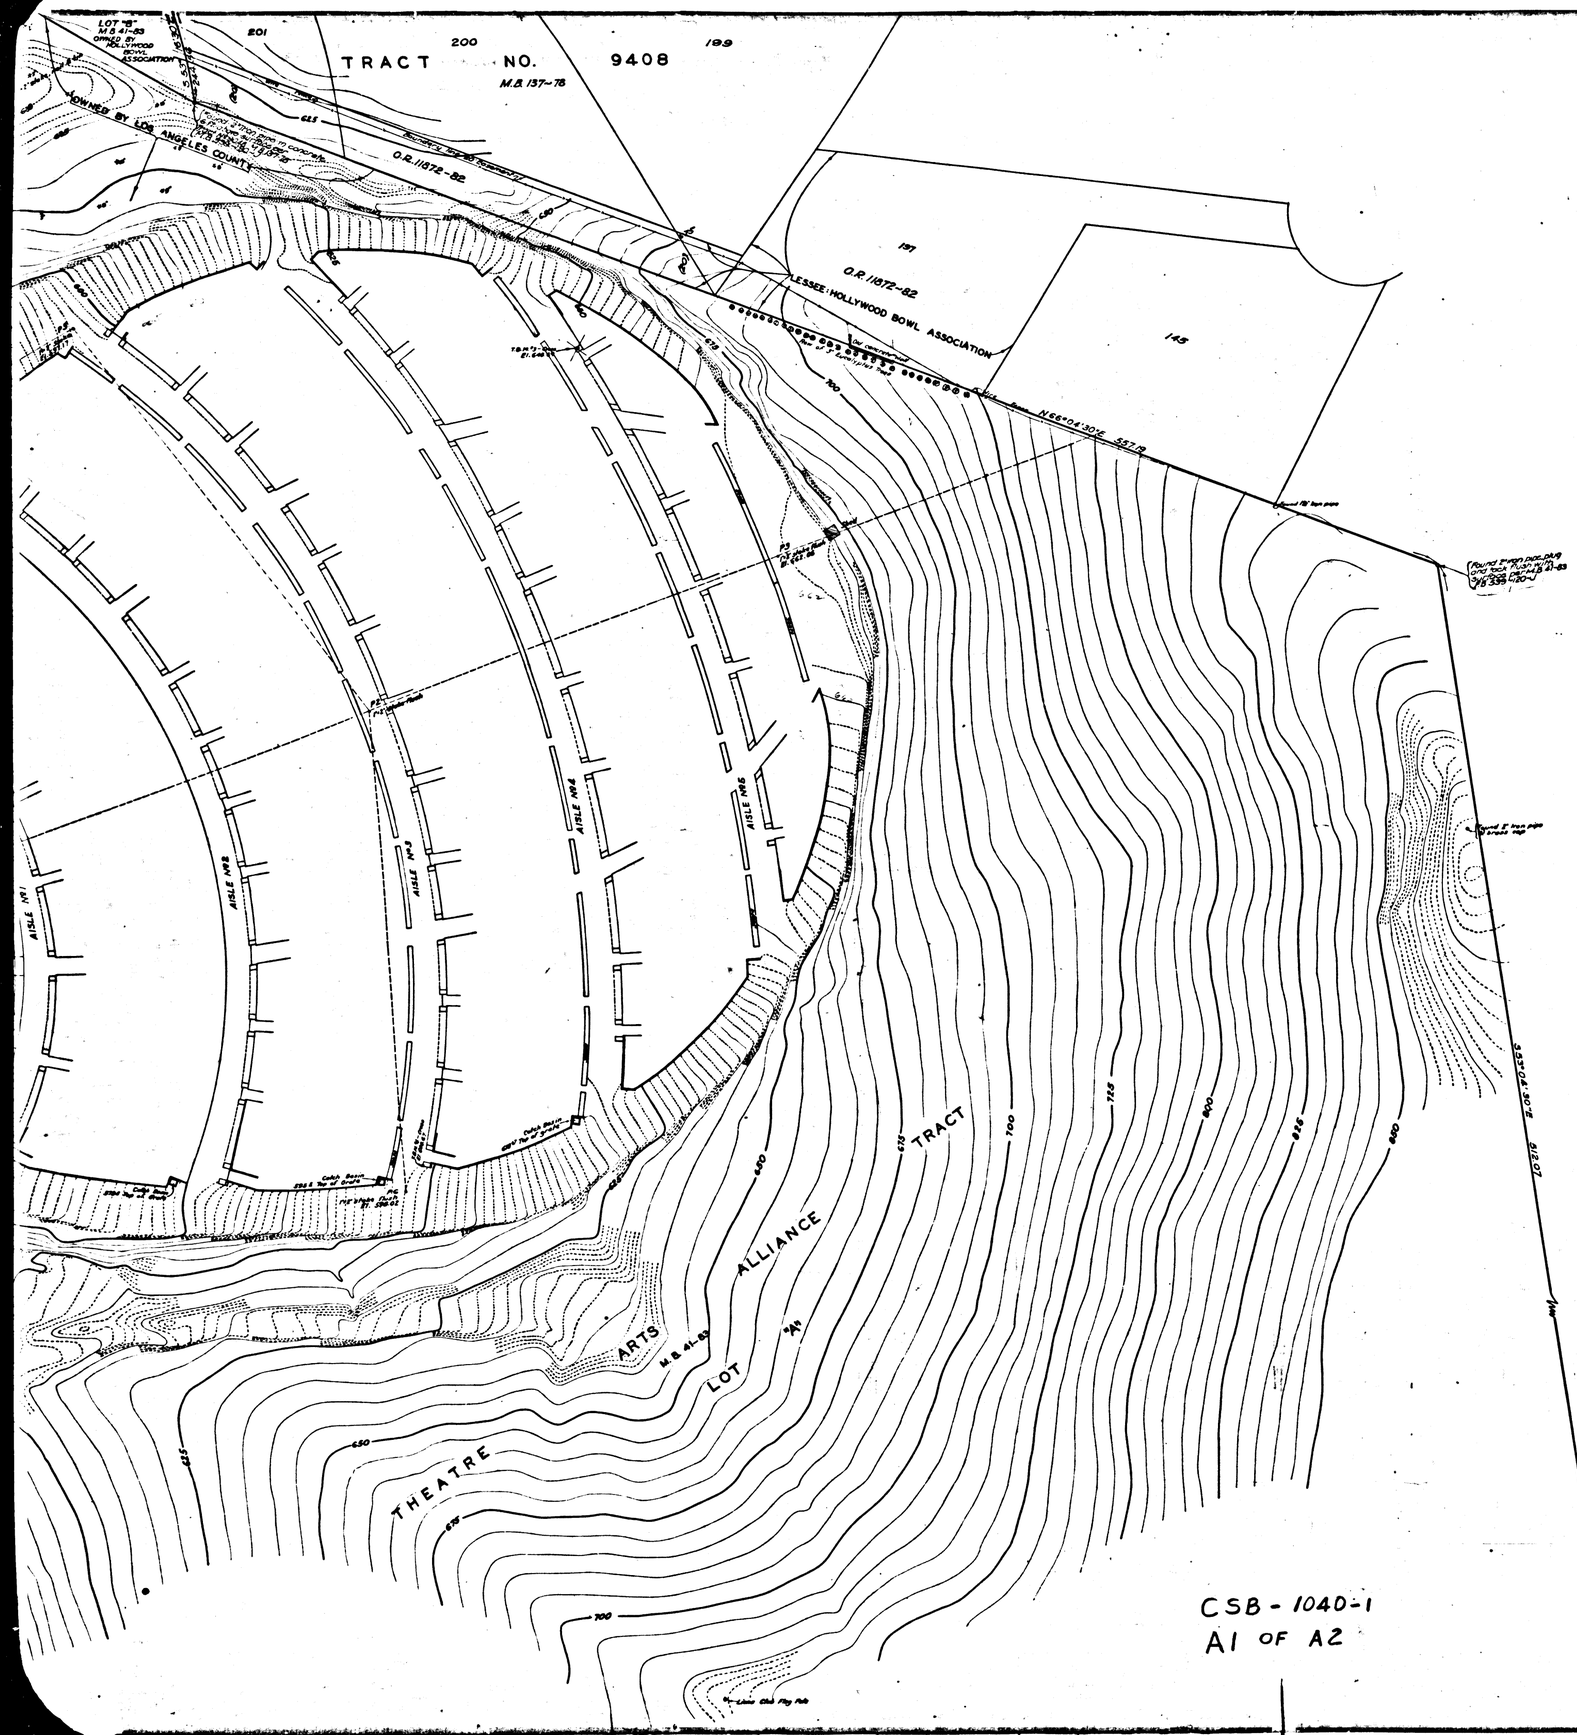

TOPOGRAPHIC MAP
OF
HOLLYWOOD BOWL

COUNTY SURVEYORS MAP Nº B-1040

SCALE - 1 INCH = 20 FT.

JOB NUMBER 6862

J.E. ROCKHOLD - COUNTY SURVEYOR
SURVEYED OCTOBER 1934

PLANE TABLE SURVEY

FIELD WORK BY.....T.M. WALSH.
OFFICE WORK BY....W.J. LUCAS.
F.A. WOOD.
CHECKED BY.....W.H. BLACKMER

INDEX 40

THIS MAP SUPERSEDED BY C.S. B-1491-SHEETS 2,3 & 4.

C.S. B-1040
SHEET No. 1 OF 2 SHEETS

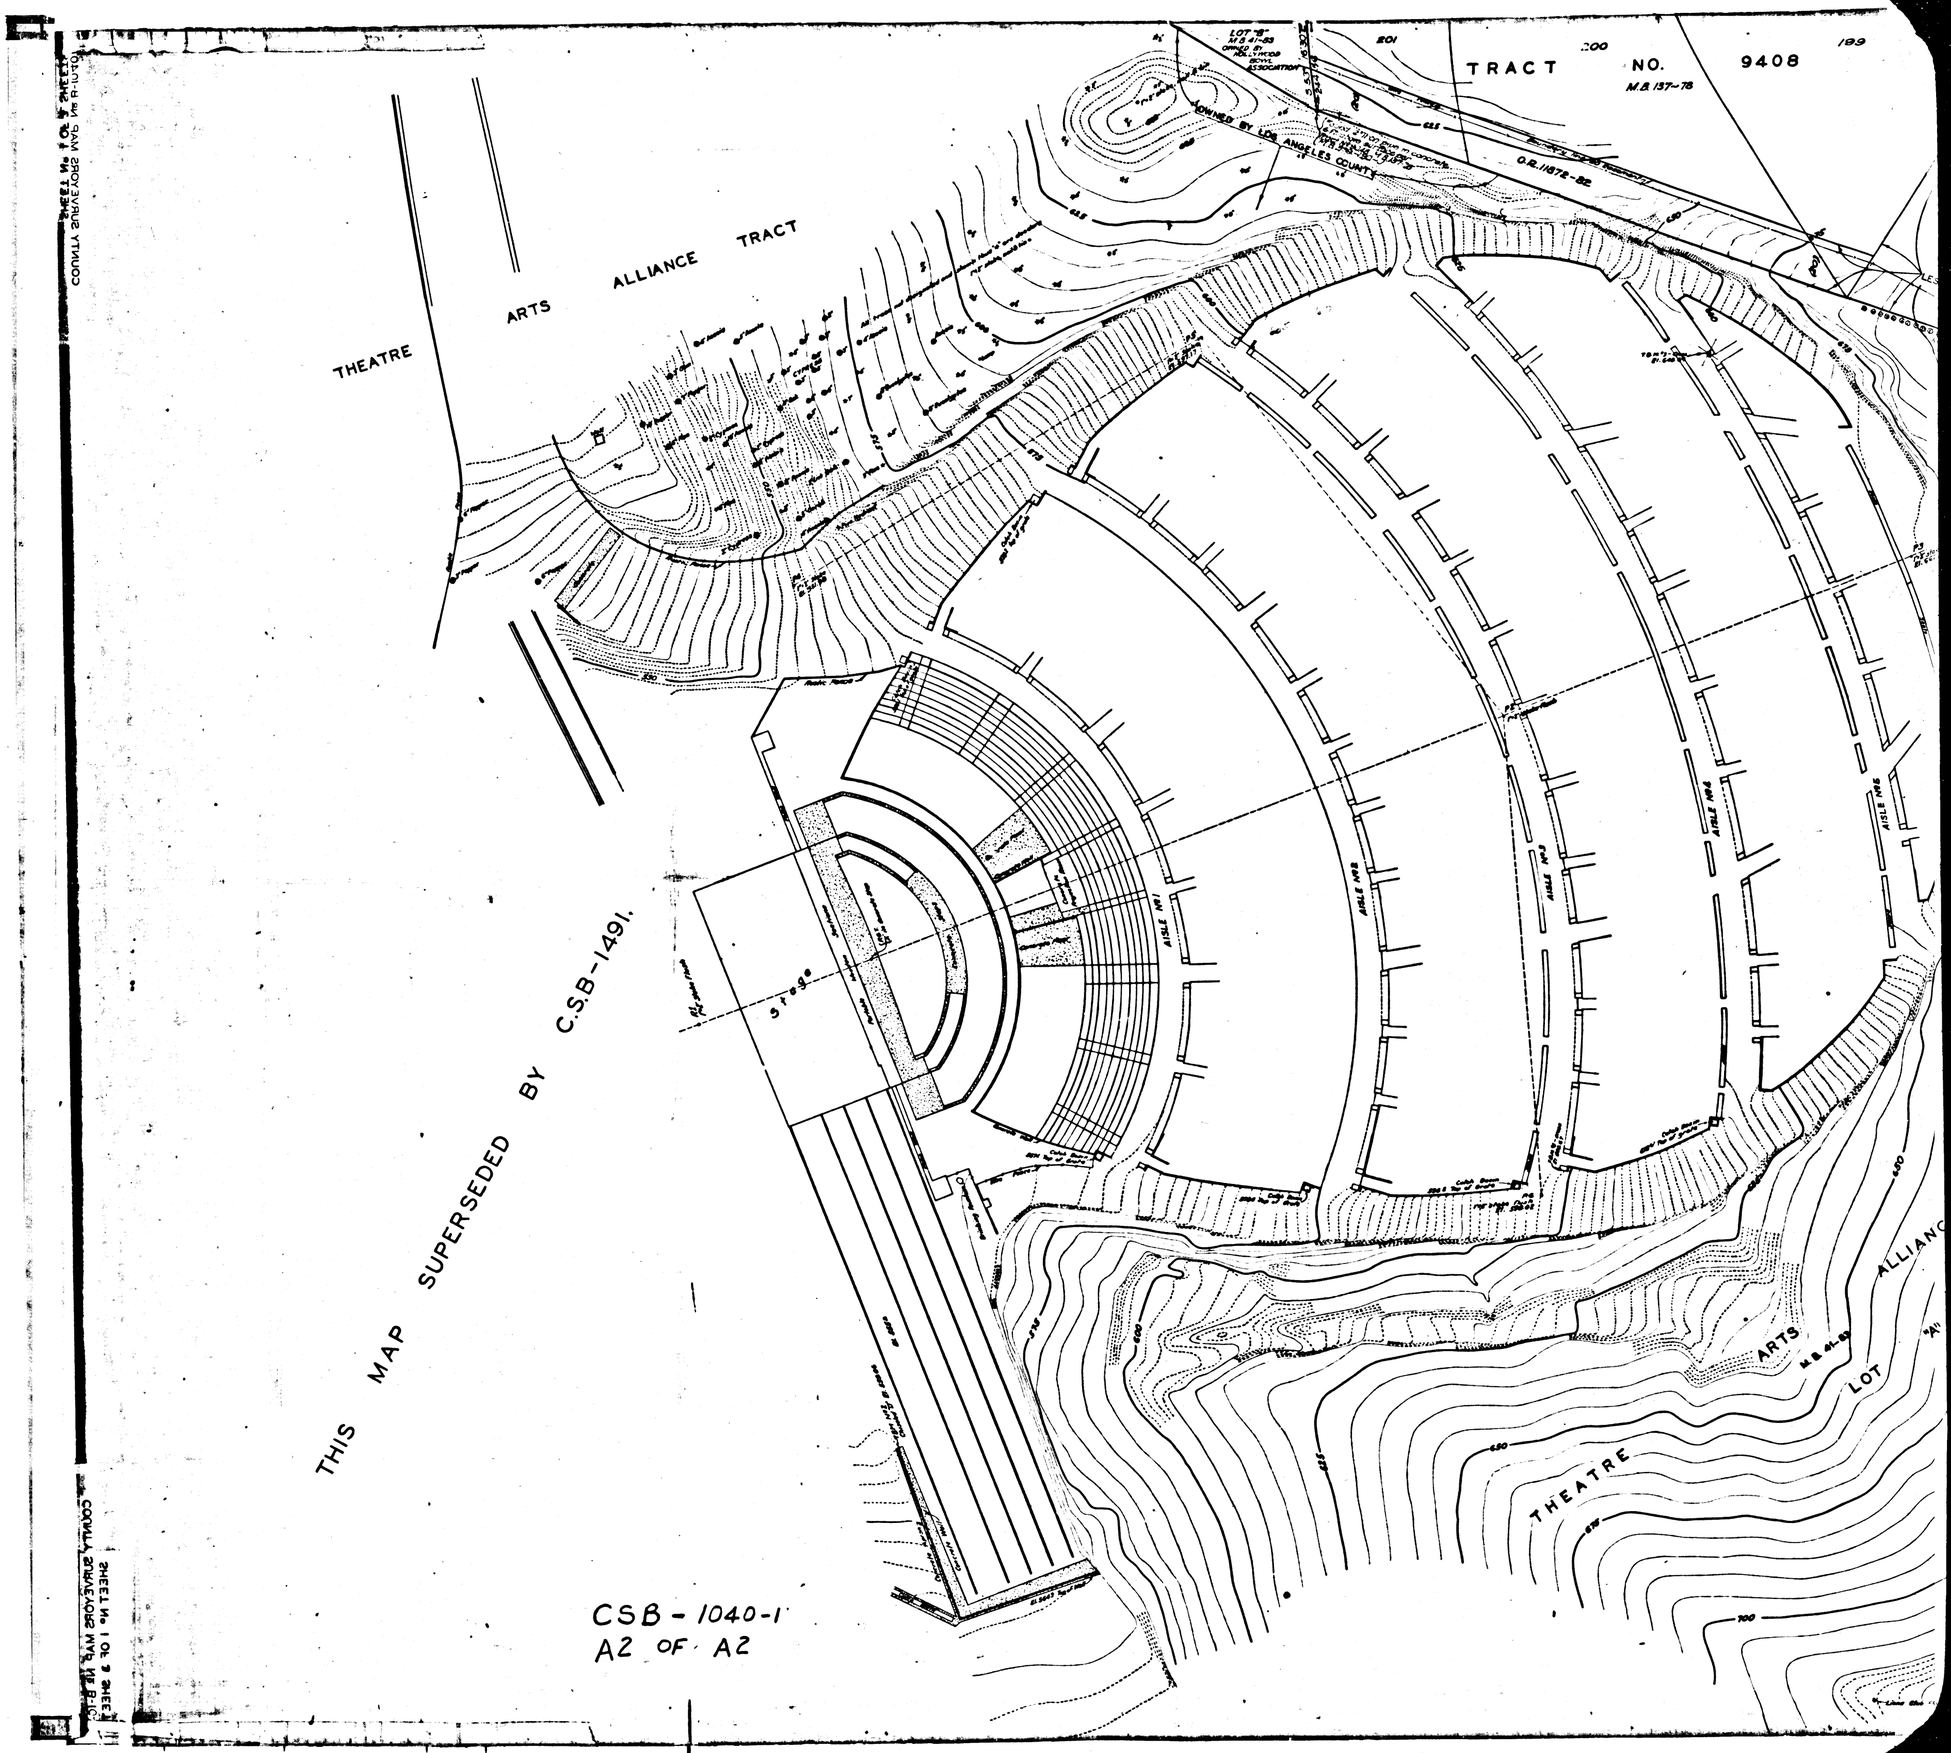

CSB - 1040-1
A2 OF A2