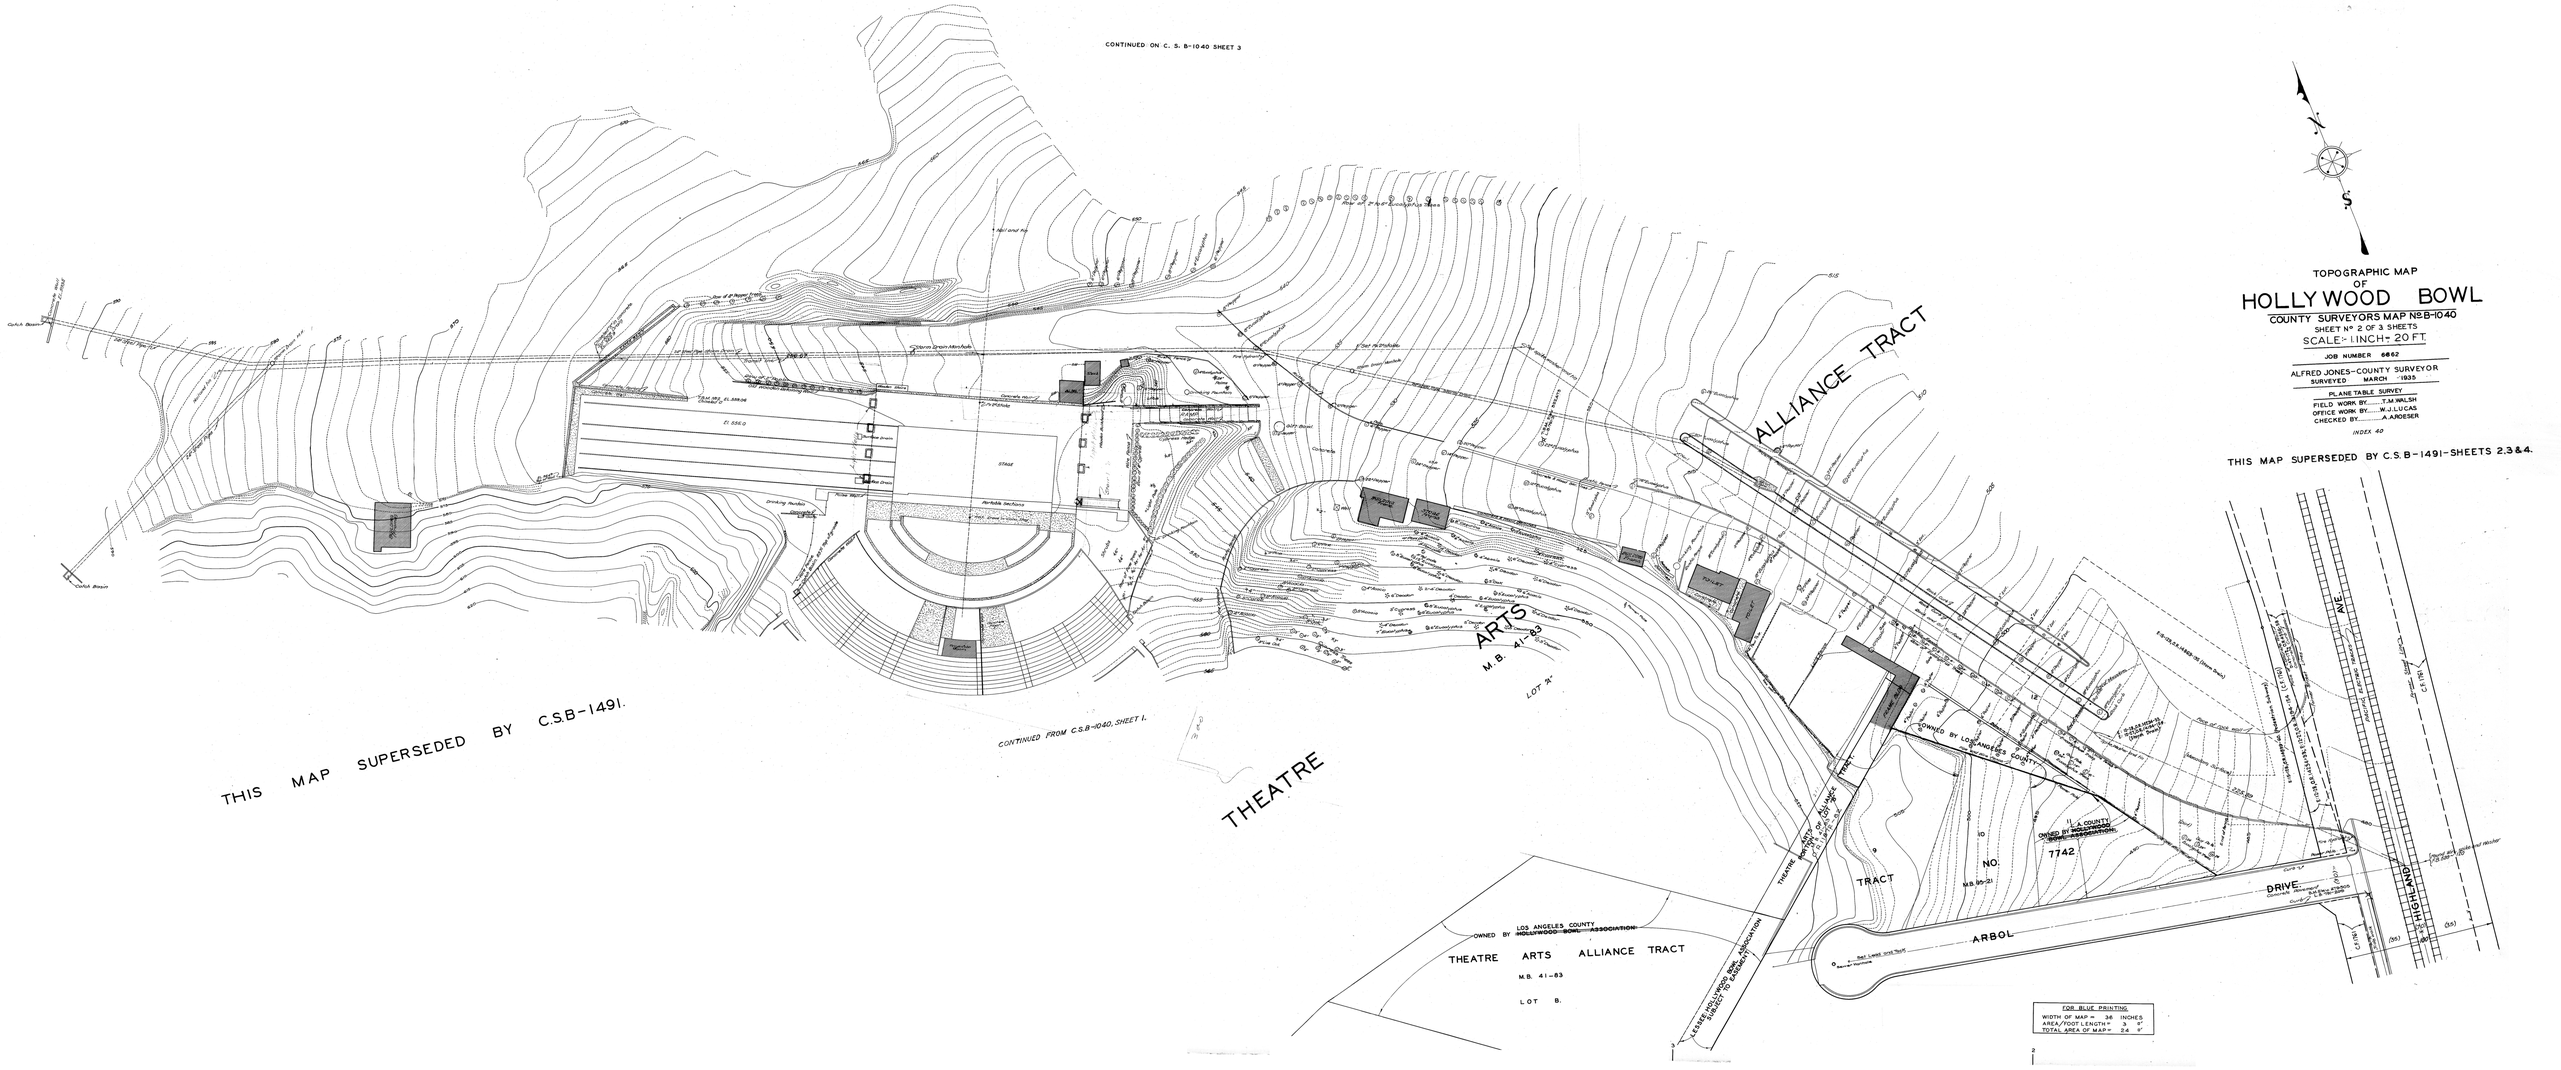
CONTINUED ON C. S. B-1040 SHEET 3
TOPOGRAPHIC MAP
OF
HOLLYWOOD BOWL
COUNTY SURVEYORS MAP No. B-1040
SHEET No. 2 OF 3 SHEETS
SCALE: 1 INCH = 20 FT.
JOB NUMBER 6862
ALFRED JONES—COUNTY SURVEYOR
SURVEYED MARCH 1935
PLANE TABLE SURVEY
FIELD WORK BY T.M. WALSH
OFFICE WORK BY W.J. LUCAS
CHECKED BY A.A. ROESER
INDEX 40
THIS MAP SUPERSEDED BY C.S.B-1491-SHEETS 2,3 & 4.
THIS MAP SUPERSEDED BY C.S.B-1491.
CONTINUED FROM C.S.B-1040, SHEET 1.
ALLIANCE TRACT
THEATRE ARTS
M.B. 41-83
LOT "A"
THEATRE
OWNED BY LOS ANGELES COUNTY
THEATRE ARTS ALLIANCE TRACT
M.B. 41-83
LOT B.
TRACT
NO. 7742
M.B. 95-21
ARBOL
DRIVE
HIGHLAND
AVE
FOR BLUE PRINTING
WIDTH OF MAP = 36 INCHES
AREA/FOOT LENGTH = 3 9"
TOTAL AREA OF MAP = 3.6 ft²