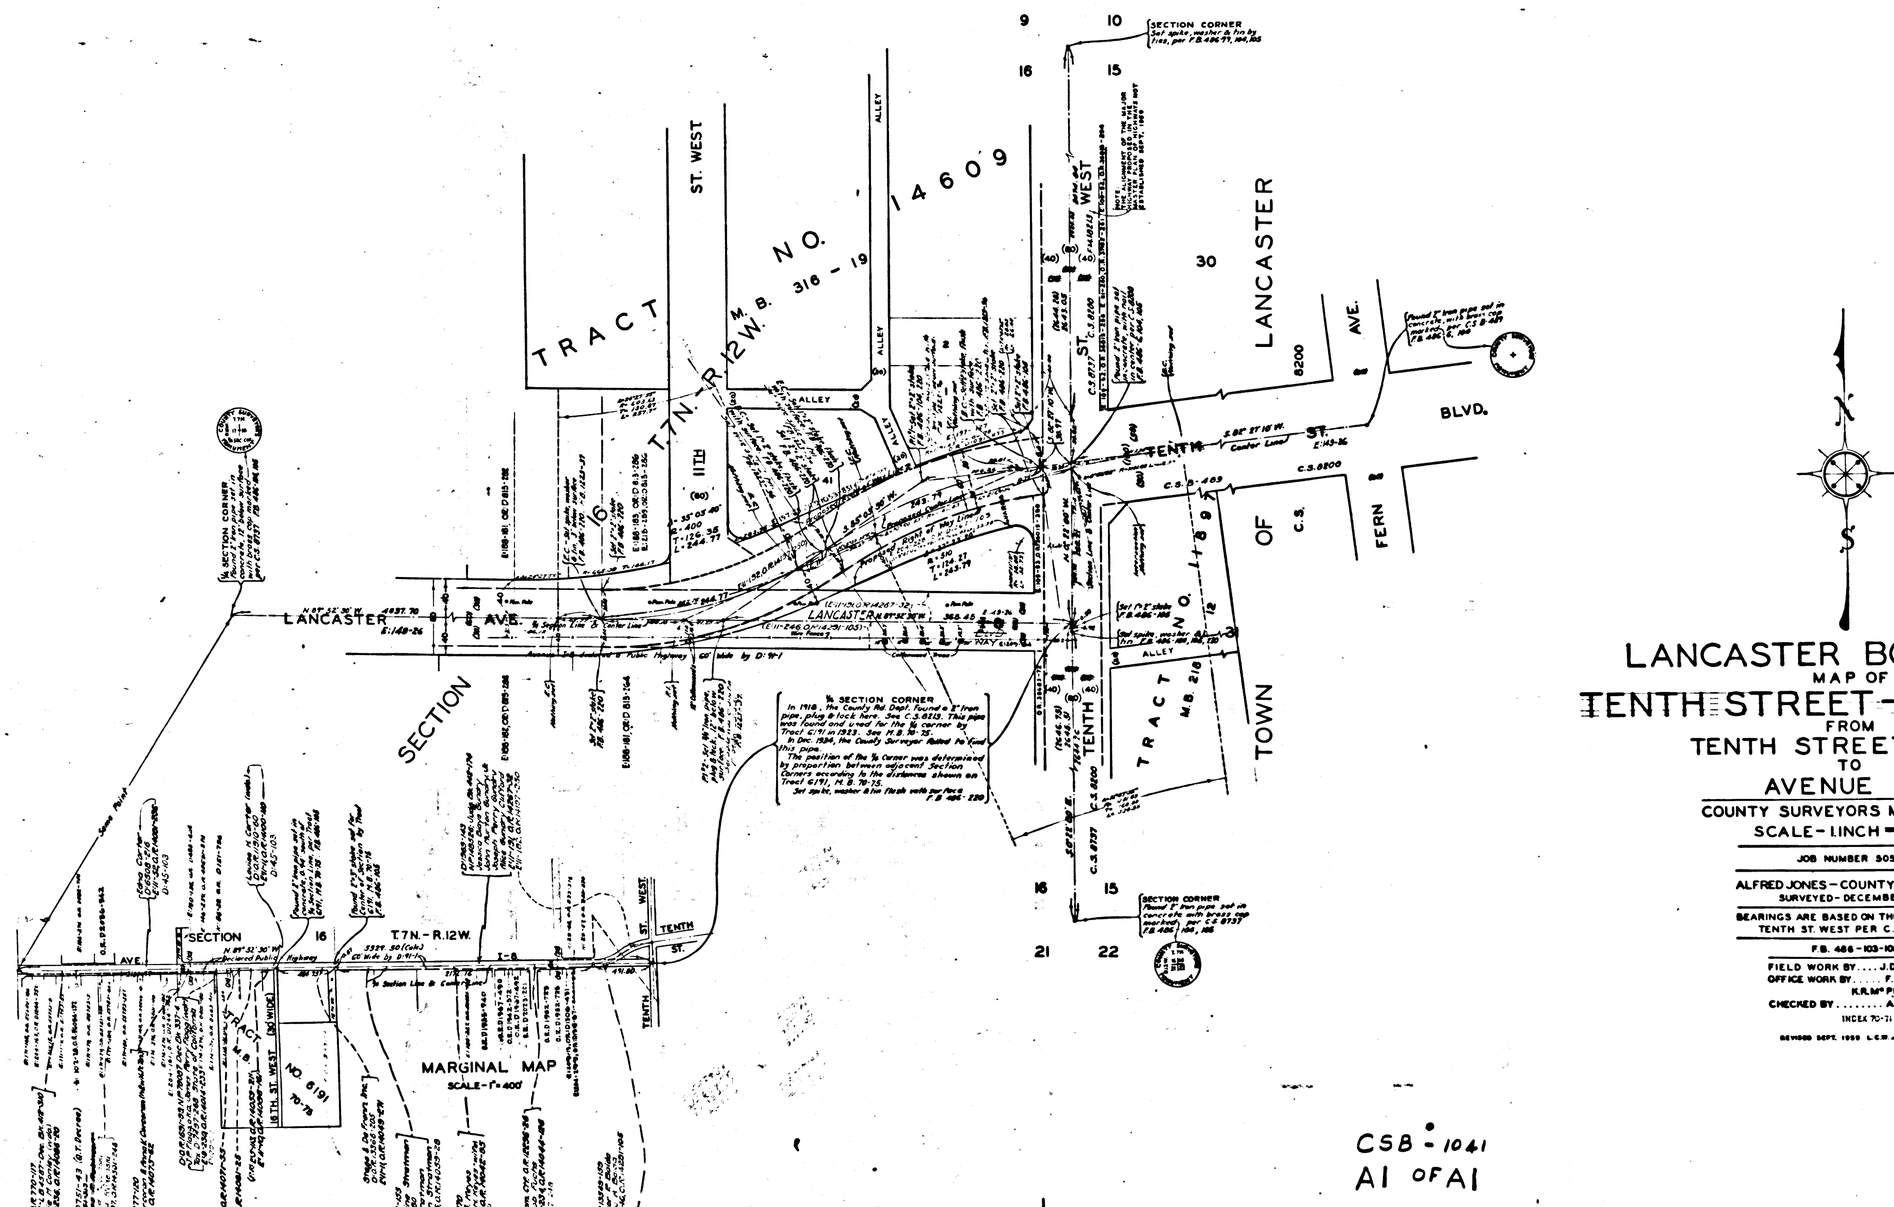


# LANCASTER BOULEVARD

MAP OF

# TENTH STREET - LANCASTER

FROM

TENTH STREET WEST

TO

AVENUE I-8

COUNTY SURVEYORS MAP No. B-1041.

SCALE - 1 INCH = 50 FT.

JOB NUMBER 5058

ALFRED JONES - COUNTY SURVEYOR

SURVEYED - DECEMBER 1934

BEARINGS ARE BASED ON THE BEARING OF TENTH ST. WEST PER C.S. 8737

F.B. 486 - 103 - 108.

FIELD WORK BY.... J.D. BOYER.
OFFICE WORK BY..... F.A. WOOD.
K.R. McPHERSON.
CHECKED BY..... A.H. DREW.

INDEX 70-71

REVISED SEPT. 1959 L.C.W.

CSB - 1041

A1 OF A1