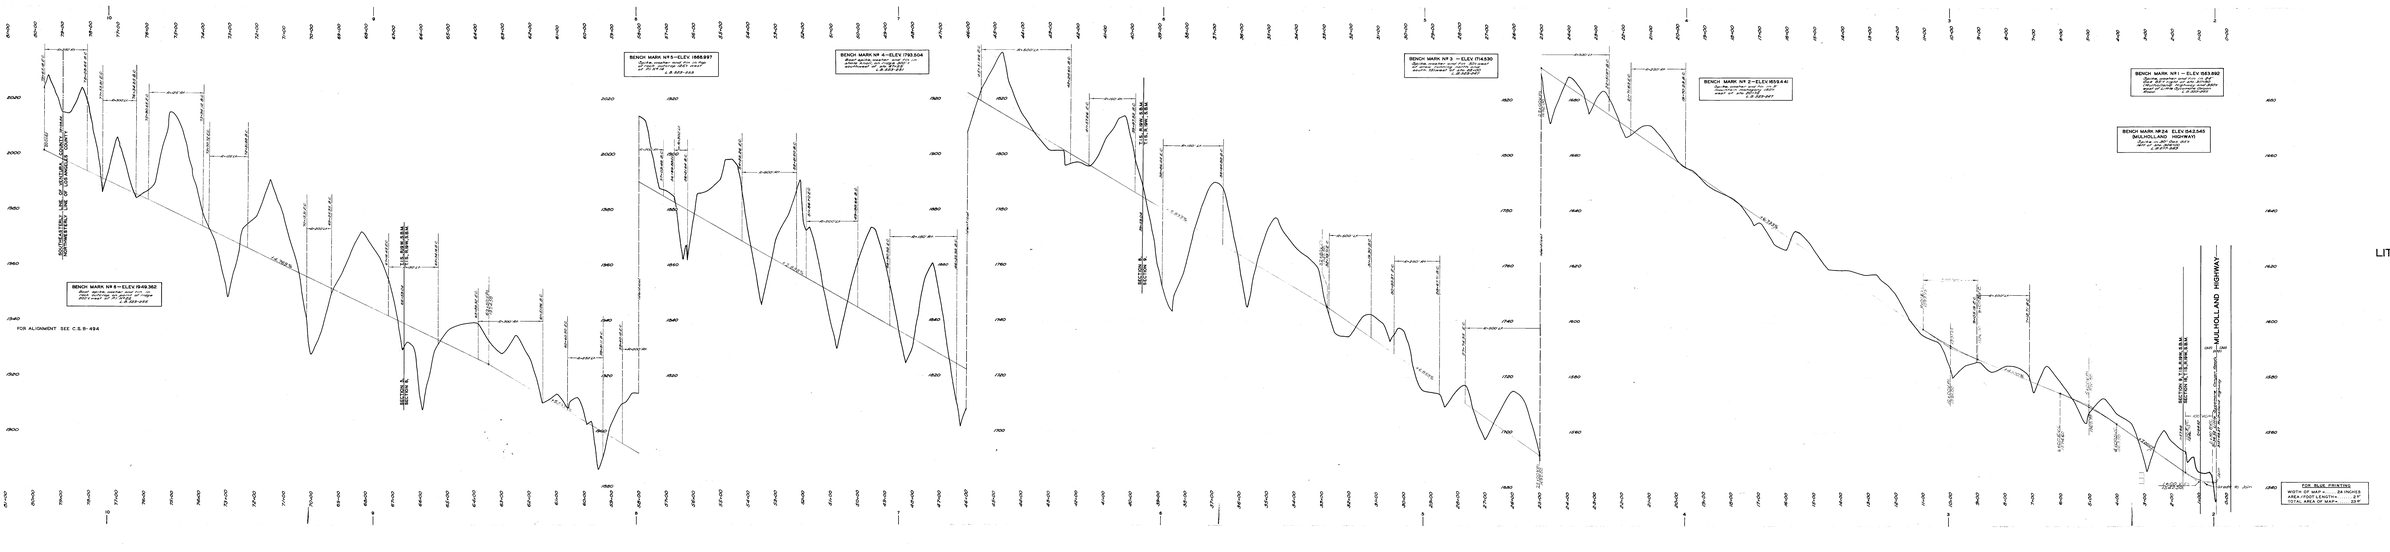

PROFILE OF

LITTLE SYCAMORE CANYON ROAD

FROM

MULHOLLAND HIGHWAY

TO

LOS ANGELES-VENTURA COUNTY LINE

COUNTY SURVEYORS MAP NR B1054

SCALE — HORIZONTAL 1 INCH=50 FT.
VERTICAL 1 INCH= 5 FT.

JOB NR 7636

ALFRED JONES-COUNTY SURVEYOR

SURVEYED MAY 1929-FEBRUARY 1930

SURVEYED UNDER INSTRUCTIONS OF THE BOARD OF SUPERVISORS PER ORDER DATED JANUARY 29, 1929

L.B.S.S3-286-1235

FIELD WORK BY ..... R. L. WILLEY
OFFICE WORK BY ... R.S.BRUMLETT
CHECKED BY ..... M. McCURTIS
M. S.DARLING

FOR ALIGNMENT SEE C.S.B-494

DATUM — U.S.G.S.

BENCH MARK ELEVATIONS SHOWN HEREON ARE BASED ON THE ADOPTED ELEVATION OF BENCH NR 24 OF MULHOLLAND HIGHWAY PER L.B. 277-259

FOR BLUE PRINTING
WIDTH OF MAP 24 INCHES
LENGTH OF MAP WIDTH 36"
TOTAL AREA OF MAP= 6 SF