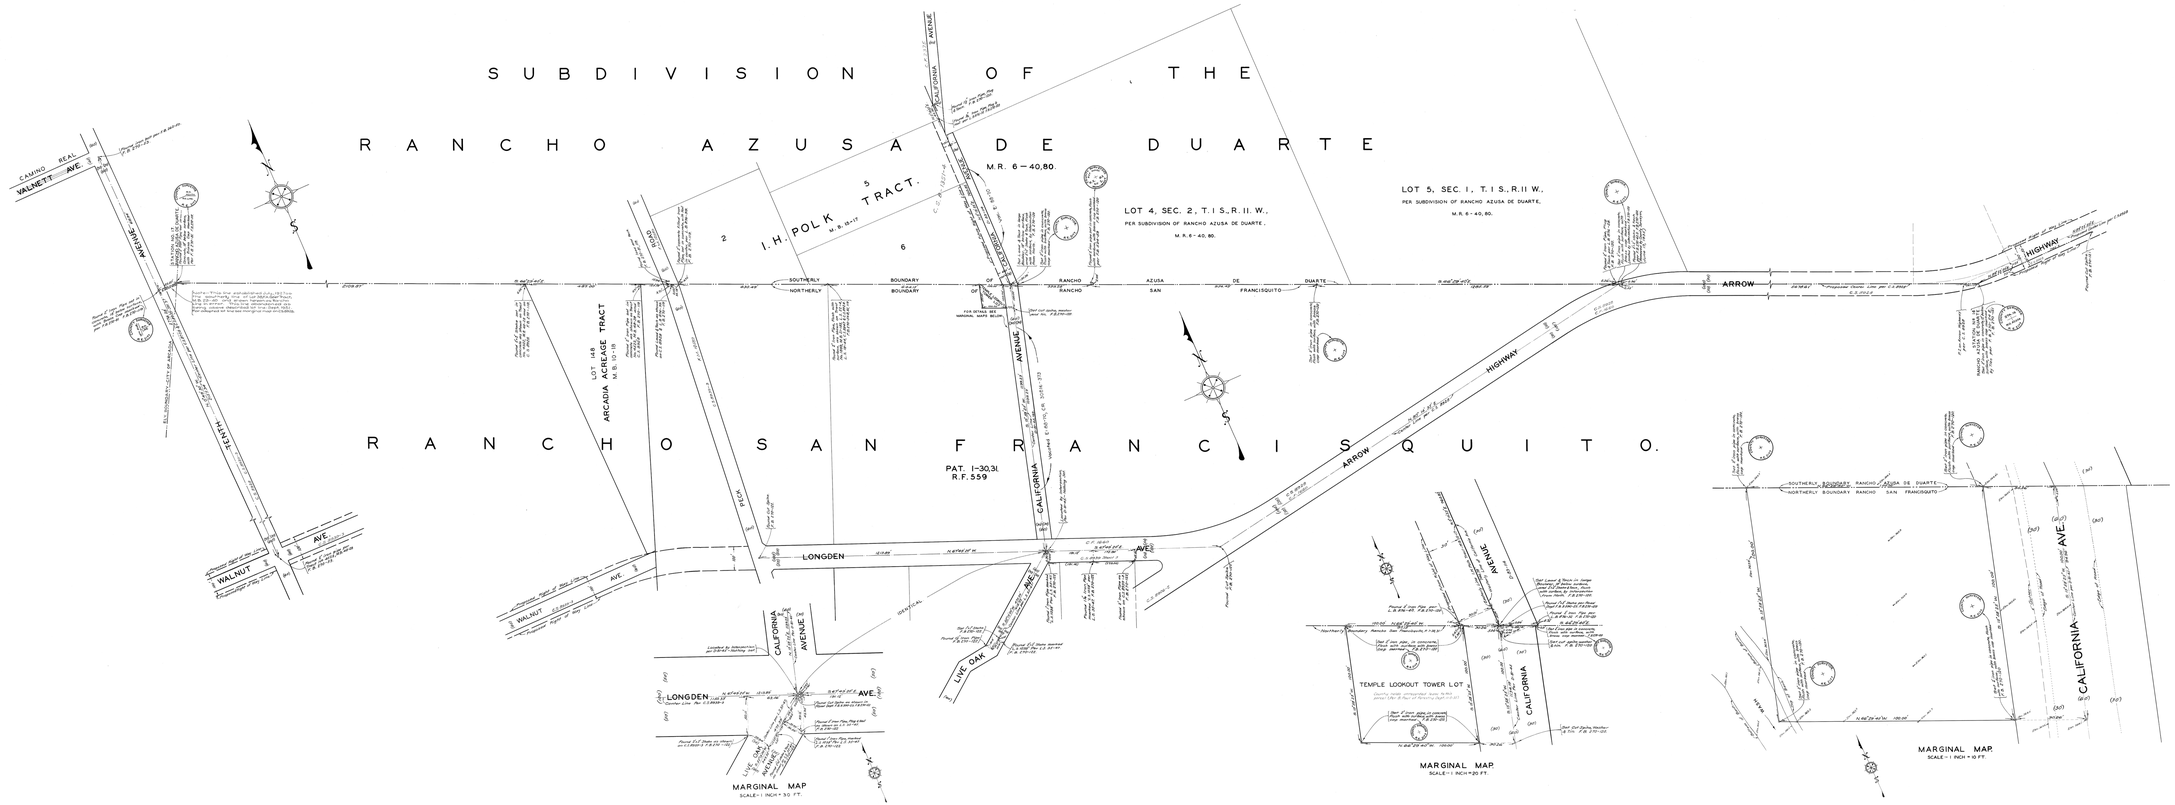

MAP OF
TEMPLE LOOKOUT TOWER LOT
ON CALIFORNIA AVENUE
NORTH OF LONGDEN AVENUE.

COUNTY SURVEYORS MAP NO. B-1062
SCALE-1 INCH = 100 FT.

JOB NUMBER 8097.

ALFRED JONES, COUNTY SURVEYOR.
SURVEYED-JUNE, 1935.

BEARINGS ARE BASED ON THE BEARING OF THE SOUTHERLY BOUNDARY OF THE SUBDIVISION OF THE RANCHO AZUSA DE DUARTE PER C.S.8928.

F. B. 270 - 119 TO 124.

FIELD WORK BY . . . R. B. EMMOTT.
OFFICE WORK BY . . . J. D. PRICE.
CHECKED BY . . . D. M. FINLEY.

INDEX 46

THIS SITE ABANDONED BY DEPARTMENT OF FORESTER AND FIRE WARDEN FOR NEW. LOCATION SEE CSB-1301H

JOB BLUE PRINTING
WIDTH OF MAP = 36 INCHES
AREA / FOOT LENGTH = 3 F
TOTAL AREA OF MAP = 30 F