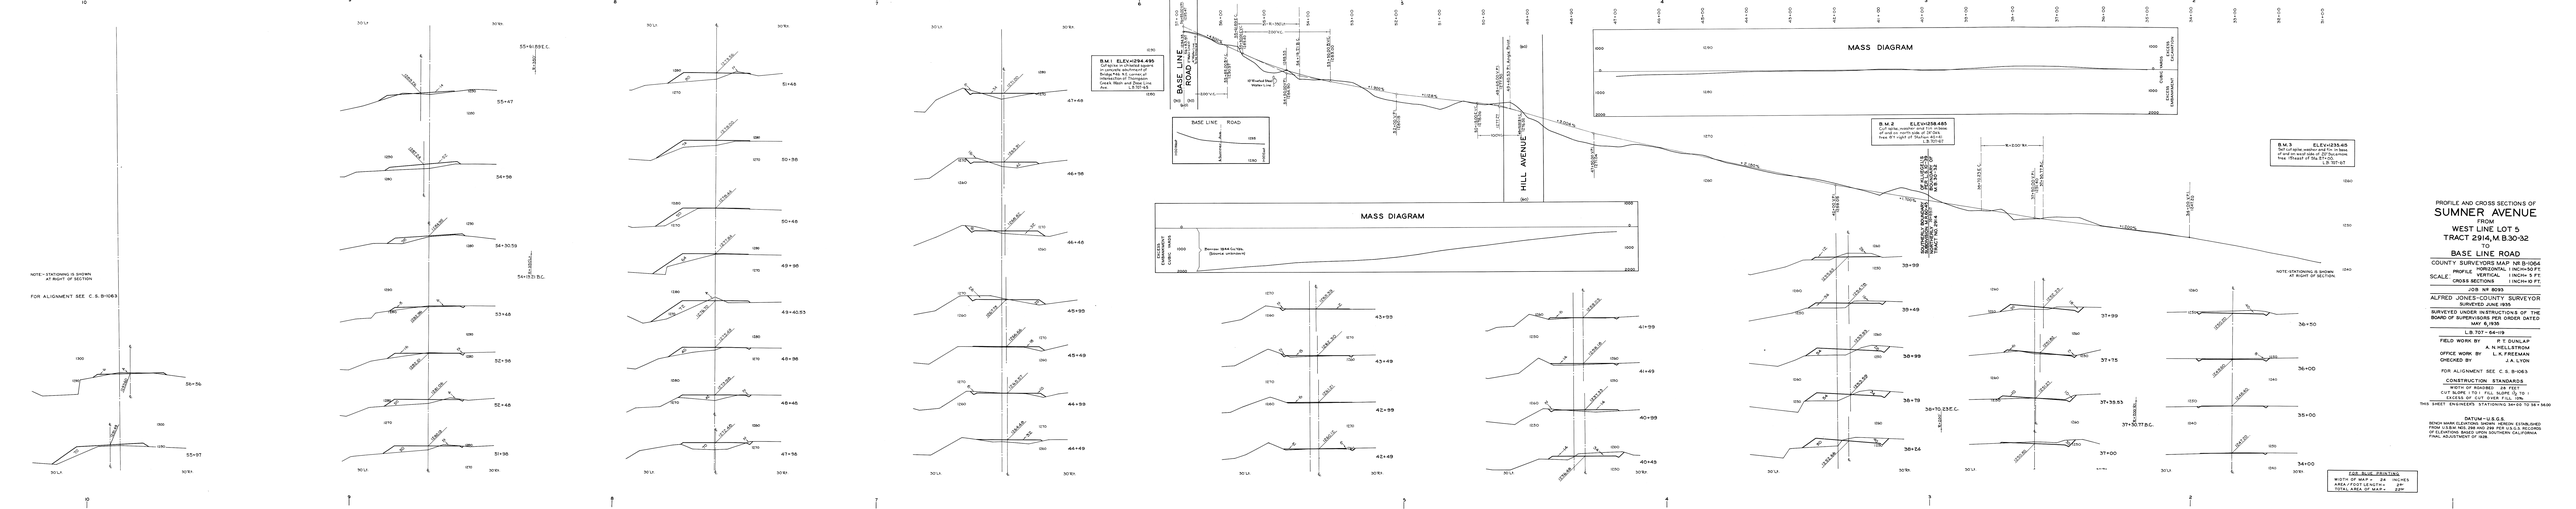
B.M.1 ELEV.=294.495
Cut spike in offset square
concrete monument at
Bridge Feb. 1-2, corner of
Base Line Road and Hill
Court, West side Base Line
Ave. L.B.707-45
B.M.2 ELEV.=258.485
Cut spike, notched and tin inlaid
in top of curb, 10 ft. West and
two ft. south of Station 40+50
L.B. 707-67
B.M.3 ELEV.=235.45
Cut spike setin end of 6 in. tree
on property of Mrs. Ethel Bell
tree 45 east of the B.T.C.
L.B. 707-67
BASE LINE ROAD
HILL AVENUE
MASS DIAGRAM
Borrow 1844 Cu.Yds.
(Balance unbalanced)
NOTE-STATIONING IS SHOWN AT RIGHT OF SECTION.
FOR ALIGNMENT SEE C.S. B-1063
PROFILE AND CROSS SECTIONS OF
SUMNER AVENUE
FROM
WEST LINE LOT 5
TRACT 2914, M.B.30-32
TO
BASE LINE ROAD
COUNTY SURVEYORS MAP NR B-1064
PROFILE HORIZONTAL 1 INCH=50 FT.
VERTICAL 1 INCH= 5 FT.
SCALE CROSS SECTIONS 1 INCH= 10 FT.
JOB NR 8093
ALFRED JONES-COUNTY SURVEYOR
SURVEYED JUNE 1935
SURVEYED UNDER INSTRUCTIONS & OF THE
BOARD OF SUPERVISORS PER ORDER DATED
MAY 6, 1935
L.B. 707 - 64-119
FIELD WORK BY P.T. DUNLAP
A. N. NELLESTAD
OFFICE WORK BY L. K. FREEMAN
CHECKED BY J. A. LYON
FOR ALIGNMENT SEE C.S. B-1063
CONSTRUCTION STANDARDS
WIDTH OF ROADWAY 24 FEET
CUT SLOPE 1 TO 1 FILL SLOPE 1½ TO 1
CURB AND GUTTER TYPE "A"
THIS SHEET SHOWS ENTIRE SURVEY FROM STA. 30+00 TO STA. 56+00
DATUM-U.S.C.&G.
BENCH MARK ELEVATIONS SHOWN HEREON ESTABLISHED
BY LEVELS FROM BENCH MARKS OF U.S.C.&G. RECORDS
OF ELEVATIONS, BASED UPON SOUTHERN CALIFORNIA
FINAL ADJUSTMENT OF 1928.
FOR BLUE PRINTING
WIDTH OF MAP = 24 INCHES
AREA PROFILE SHEET = 24"
TOTAL AREA OF MAP = 22"