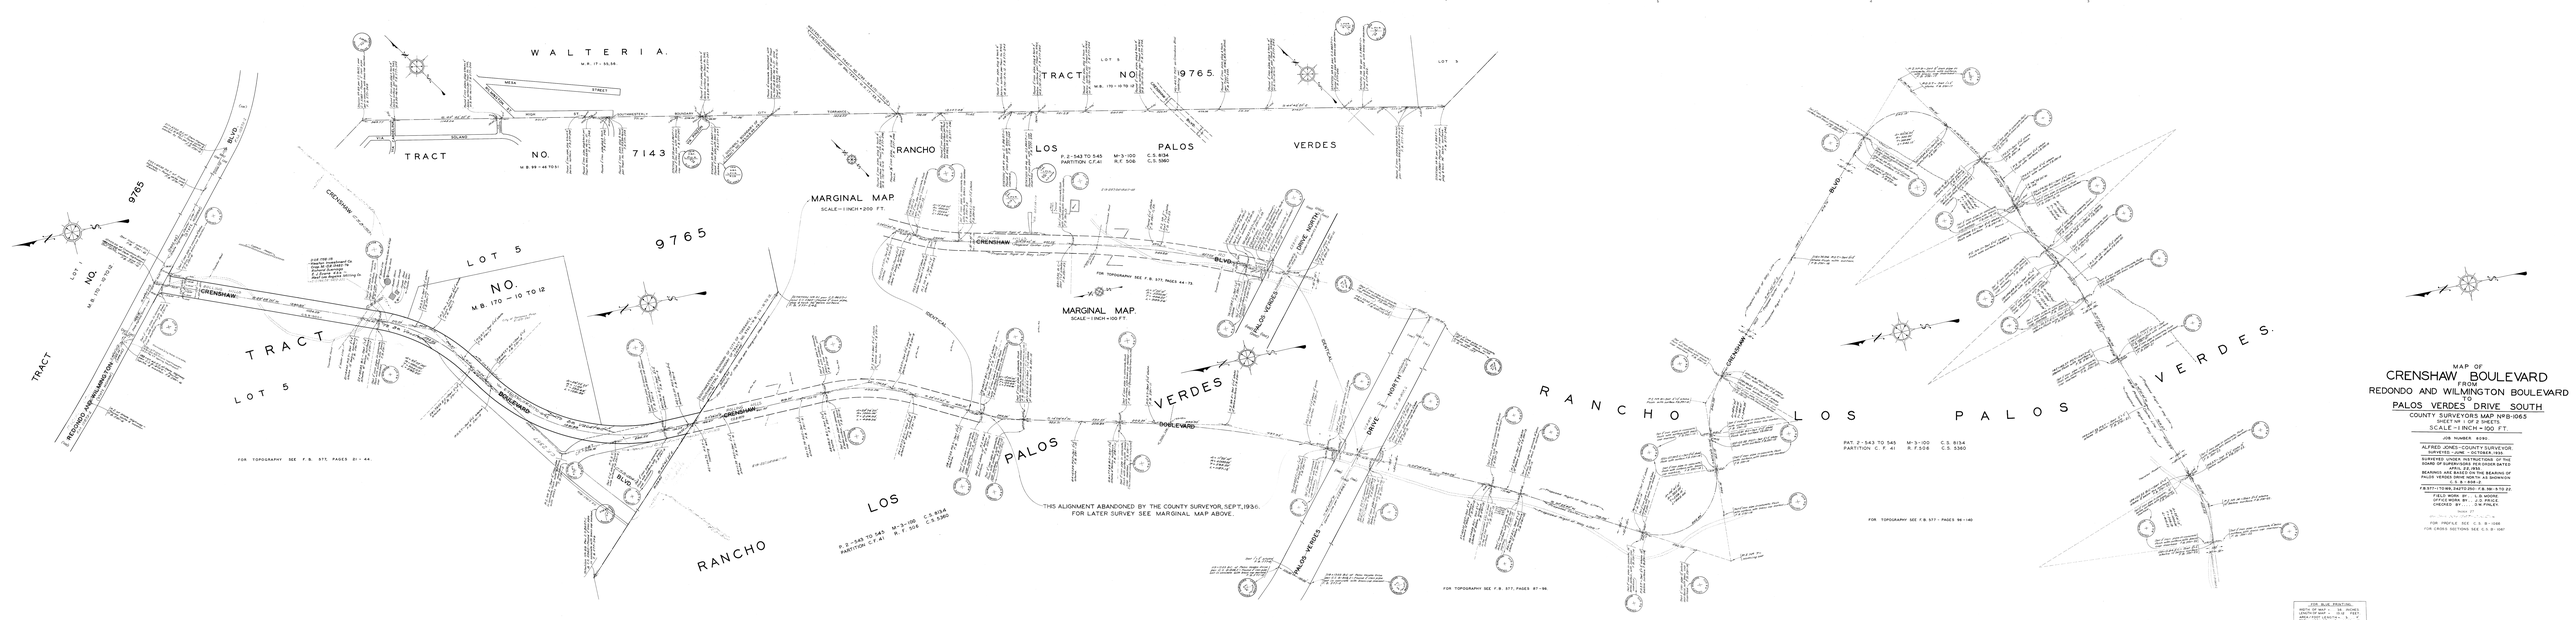
MAP OF
CRENSHAW BOULEVARD
FROM
REDONDO AND WILMINGTON BOULEVARD
TO
PALOS VERDES DRIVE SOUTH
COUNTY SURVEYOR'S MAP NO. B-1063
SHEET NO. 1 OF 2 SHEETS
SCALE = 1 INCH = 100 FT.
JOB NUMBER 8290.
ALFRED JONES - COUNTY SURVEYOR
SURVEYED - JUNE - OCTOBER 1935
SURVEYED UNDER INSTRUCTIONS OF THE
BOARD OF SUPERVISORS PER ORDER DATED
MAY 1, 1935
BEARINGS ARE BASED ON THE BEARING OF
PALOS VERDES DRIVE NORTH AS SHOWN
ON M.B. 170 - 10 TO 12
F.B.371 (TIERS, PARTIES) F.B. 98-3 TO 22
FIELD WORK BY: L.B. MOORE
OFFICE WORK BY: J.D. HALL
CHECKED BY: C.W. FINLEY
FOR PROFILE SEE C.S. B-1058
FOR CROSS SECTIONS SEE C.S. B-1067
FOR BLUE PRINTING
WIDTH OF MAP: 24 INCHES
LENGTH OF MAP: 36 INCHES
AREA (FOOT LENGTH) = 6
WALTERIA.
TRACT NO. 7143
M.B. 69 - 44 TO 51
TRACT NO. 9765.
M.B. 170 - 10 TO 12
RANCHO LOS PALOS VERDES
P.2-543 TO 545 M-3-100 C.S. 8134
PARTITION C.F. 41 R.F. 506 C.S. 5360
MARGINAL MAP
SCALE = 1 INCH = 200 FT.
MARGINAL MAP.
SCALE = 1 INCH = 100 FT.
FOR TOPOGRAPHY SEE F.B. 577, PAGES 44-73
THIS ALIGNMENT ABANDONED BY THE COUNTY SURVEYOR, SEPT. 1936.
FOR LATER SURVEY SEE MARGINAL MAP ABOVE.
FOR TOPOGRAPHY SEE F.B. 577, PAGES 81-44.
FOR TOPOGRAPHY SEE F.B. 577, PAGES 87-96.
FOR TOPOGRAPHY SEE F.B. 577 - PAGES 98-140
CRENSHAW BOULEVARD
PALOS VERDES DRIVE NORTH
SERVICE
REDONDO AND WILMINGTON BLVD.
LOT 5
LOT 1
TRACT NO. 9765