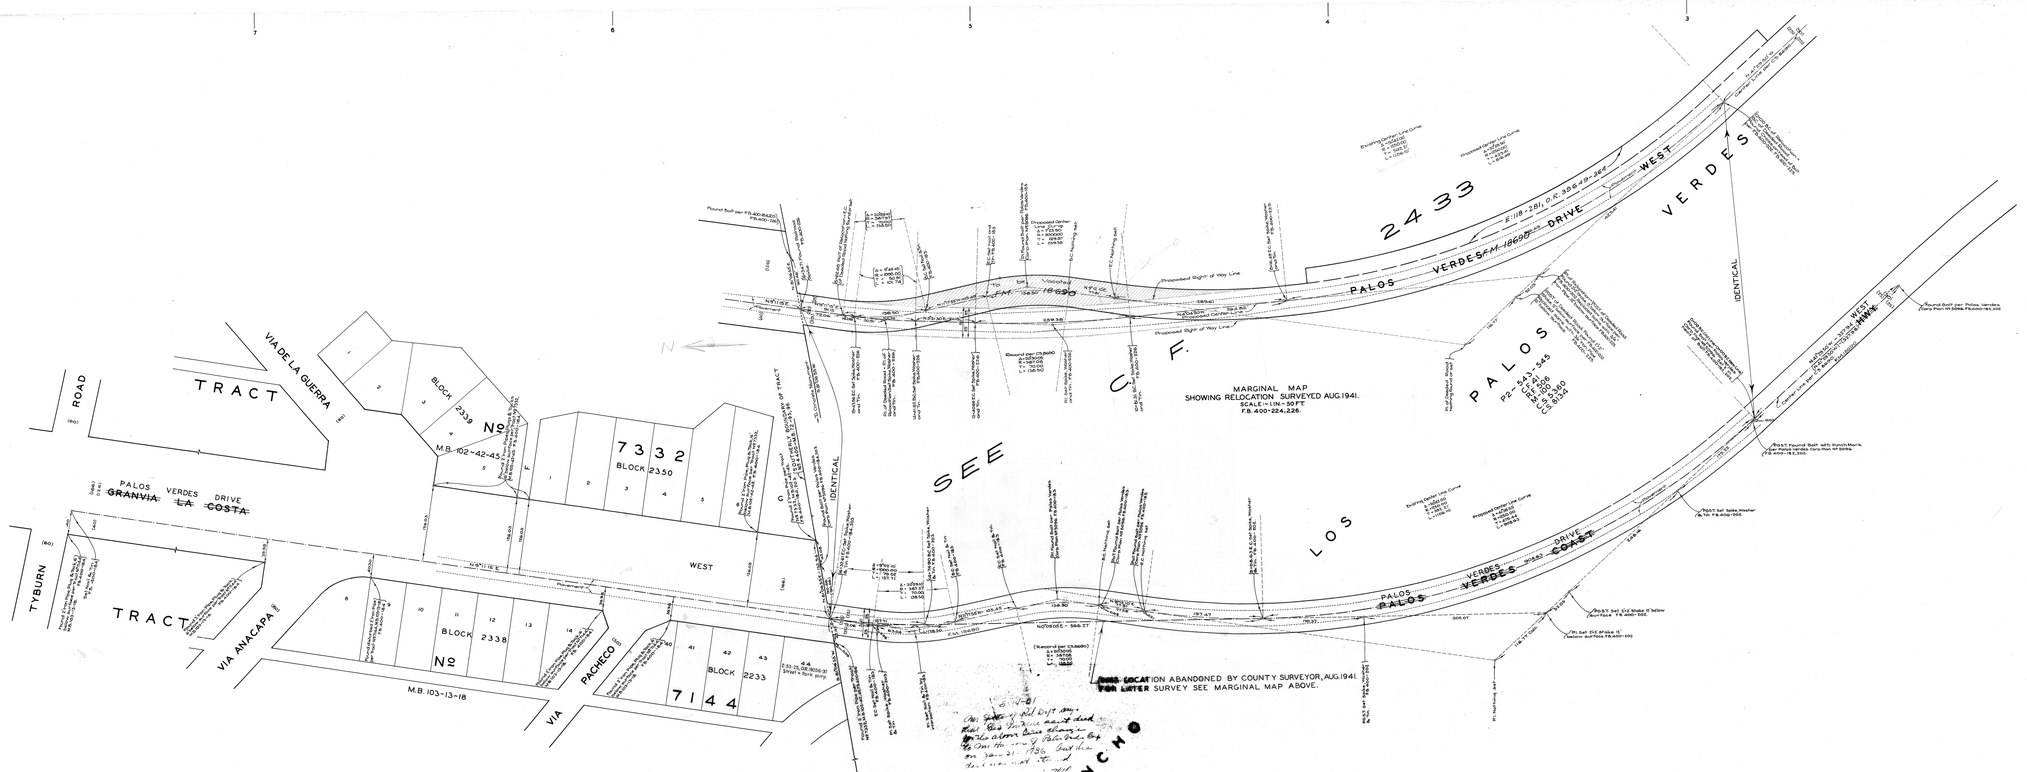

MAP OF RELOCATION OF

PALOS VERDES COAST HIGHWAY.

FROM

SOUTH LINE OF TRACT Nº 4400, M.B. 72-95,96.

TO

TO A POINT 724 FEET SOUTHERLY.

COUNTY SURVEYORS MAP Nº B-1069.

SCALE-1 INCH = 50 FT

JOB NUMBER 7166

ALFRED JONES-COUNTY SURVEYOR.
SURVEYED MAY TO JULY 1935

SURVEYED UNDER INSTRUCTIONS OF THE BOARD OF SUPERVISORS PER ORDER DATED OCTOBER 10TH 1932.
BEARINGS ARE BASED ON THE BEARING OF PALOS VERDES COAST HIGHWAY. PER C.S. 8690.
F.B. 400-181-216

FIELD WORK BY.. L.D. MOORE
K.R.MS PHERSON
OFFICE WORK BY. R.S. BRUMMETT
R.W. MCALLISTER
CHECKED BY.. K.R.MS PHERSON

INDEX 27

FOR PROFILE & CROSS SECTIONS SEE C.S. B-1071.