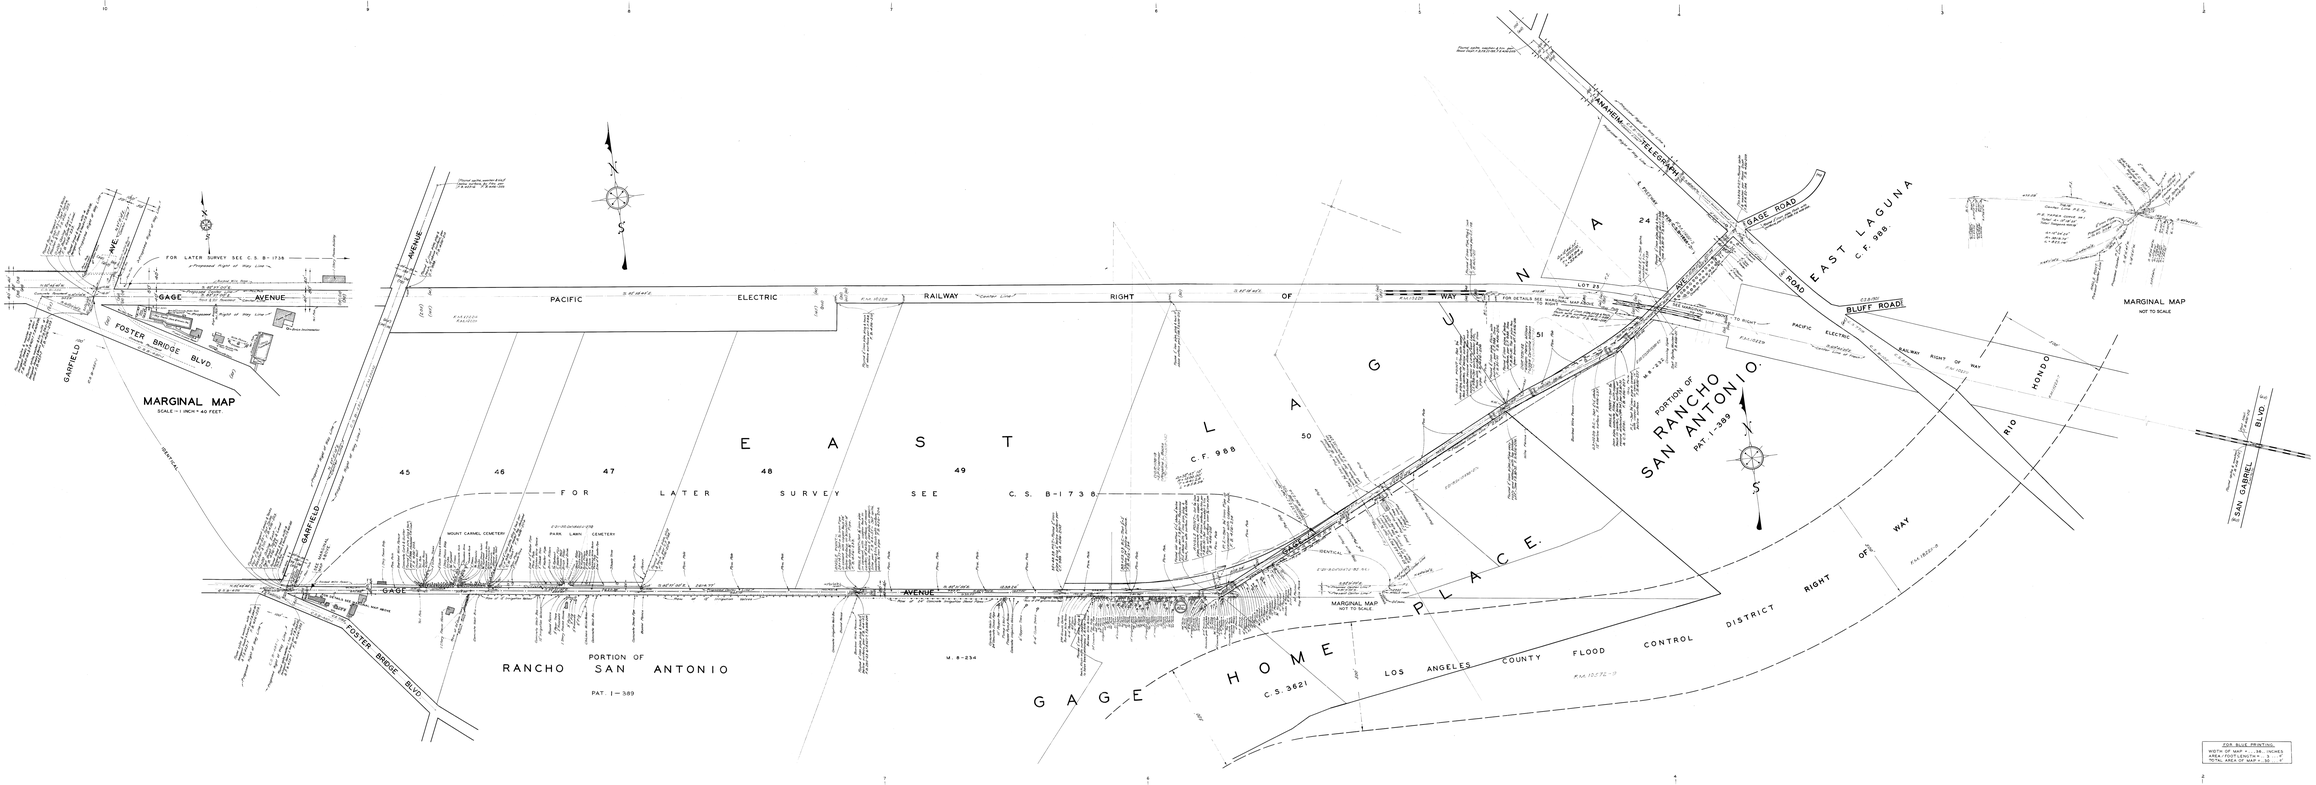

MAP OF
GAGE AVENUE
FROM
GARFIELD AVENUE
TO
ANAHEIM - TELEGRAPH ROAD
COUNTY SURVEYORS MAP Nº B-1072
SCALE - 1 INCH = 100 FT.

JOB NUMBER 8099

ALFRED JONES - COUNTY SURVEYOR.
SURVEYED - JUNE, 1935 & APRIL, 1936.

SURVEYED UNDER INSTRUCTIONS OF THE BOARD OF SUPERVISORS PER ORDER DATED JUNE, 1935.

BEARINGS ARE BASED ON THE BEARING OF ANAHEIM-TELEGRAPH RD. PER C.S. B-105

F.B. 456-201-240

FIELD WORK BY.....H.F. EVANS.
OFFICE WORK BY.....J.D. PRICE.
CHECKED BY.....A.A. ROESER.

NOTE
THIS MAP SUPERSEDED BY C.S. B-1738

FOR BLUE PRINTING
WIDTH OF MAP = 38 INCHES
AREA = FOOT LENGTH = 3 "
TOTAL AREA OF MAP = 30 "