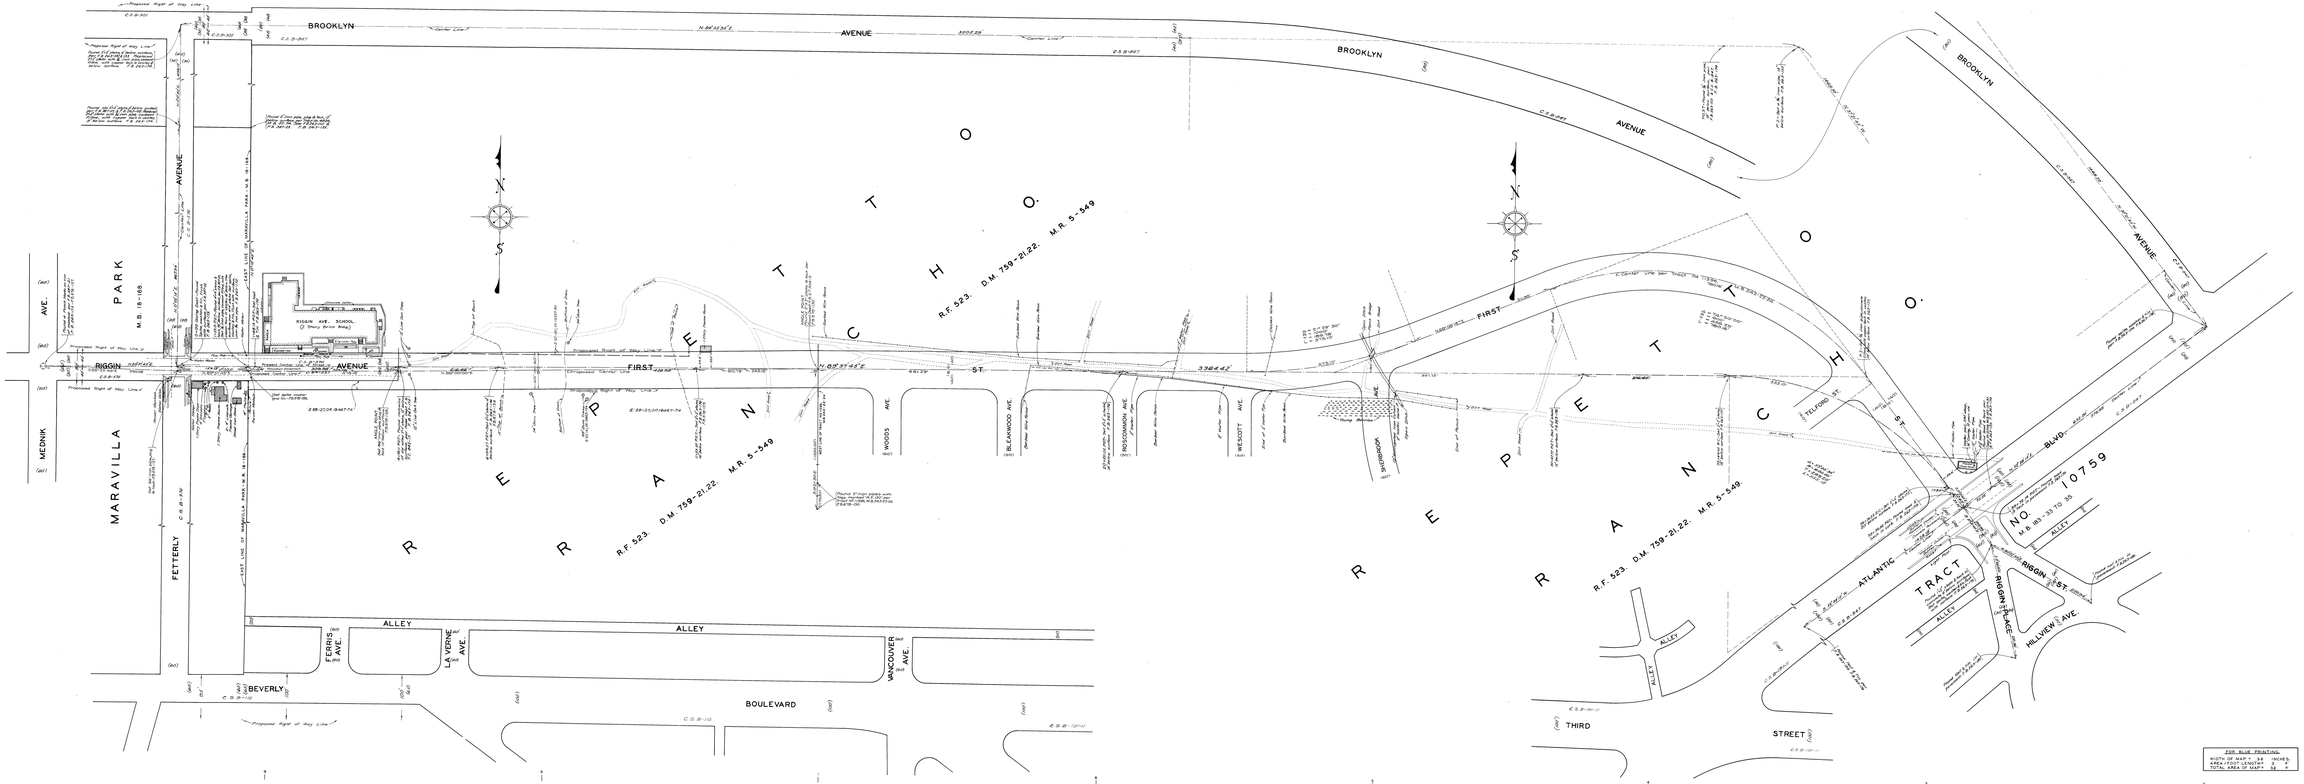

MAP OF

FIRST STREET

FROM

FETTERLY AVENUE

TO

ATLANTIC BOULEVARD

COUNTY SURVEYORS MAP NO. B-1074

SCALE- 1 INCH = 50 FT.

JOB NUMBER 8230

ALFRED JONES, COUNTY SURVEYOR.
SURVEYED- APRIL, 1935.

SURVEYED UNDER INSTRUCTIONS OF THE BOARD OF SUPERVISORS PER ORDER DATED JANUARY 22, 1934.

BEARINGS ARE BASED ON THE BEARING OF ATLANTIC BOULEVARD PER C.S. B-847.

F. B. 263 - 171 TO 192

FIELD WORK BY.....H.F.EVANS
OFFICE WORK BY.....J.D.PRICE
CHECKED BY.....A.H.DREW

FOR PROFILE SEE..... C.S. B-1086
FOR CROSS SECTIONS SEE C.S. B-1087
FOR GRADING PLAN SEE C.S. B-1088

FOR BLUE PRINTING		
WIDTH OF MAP =	34	INCHES
AREA / FOOT LENGTH =	3	F
TOTAL AREA OF MAP =	38	F