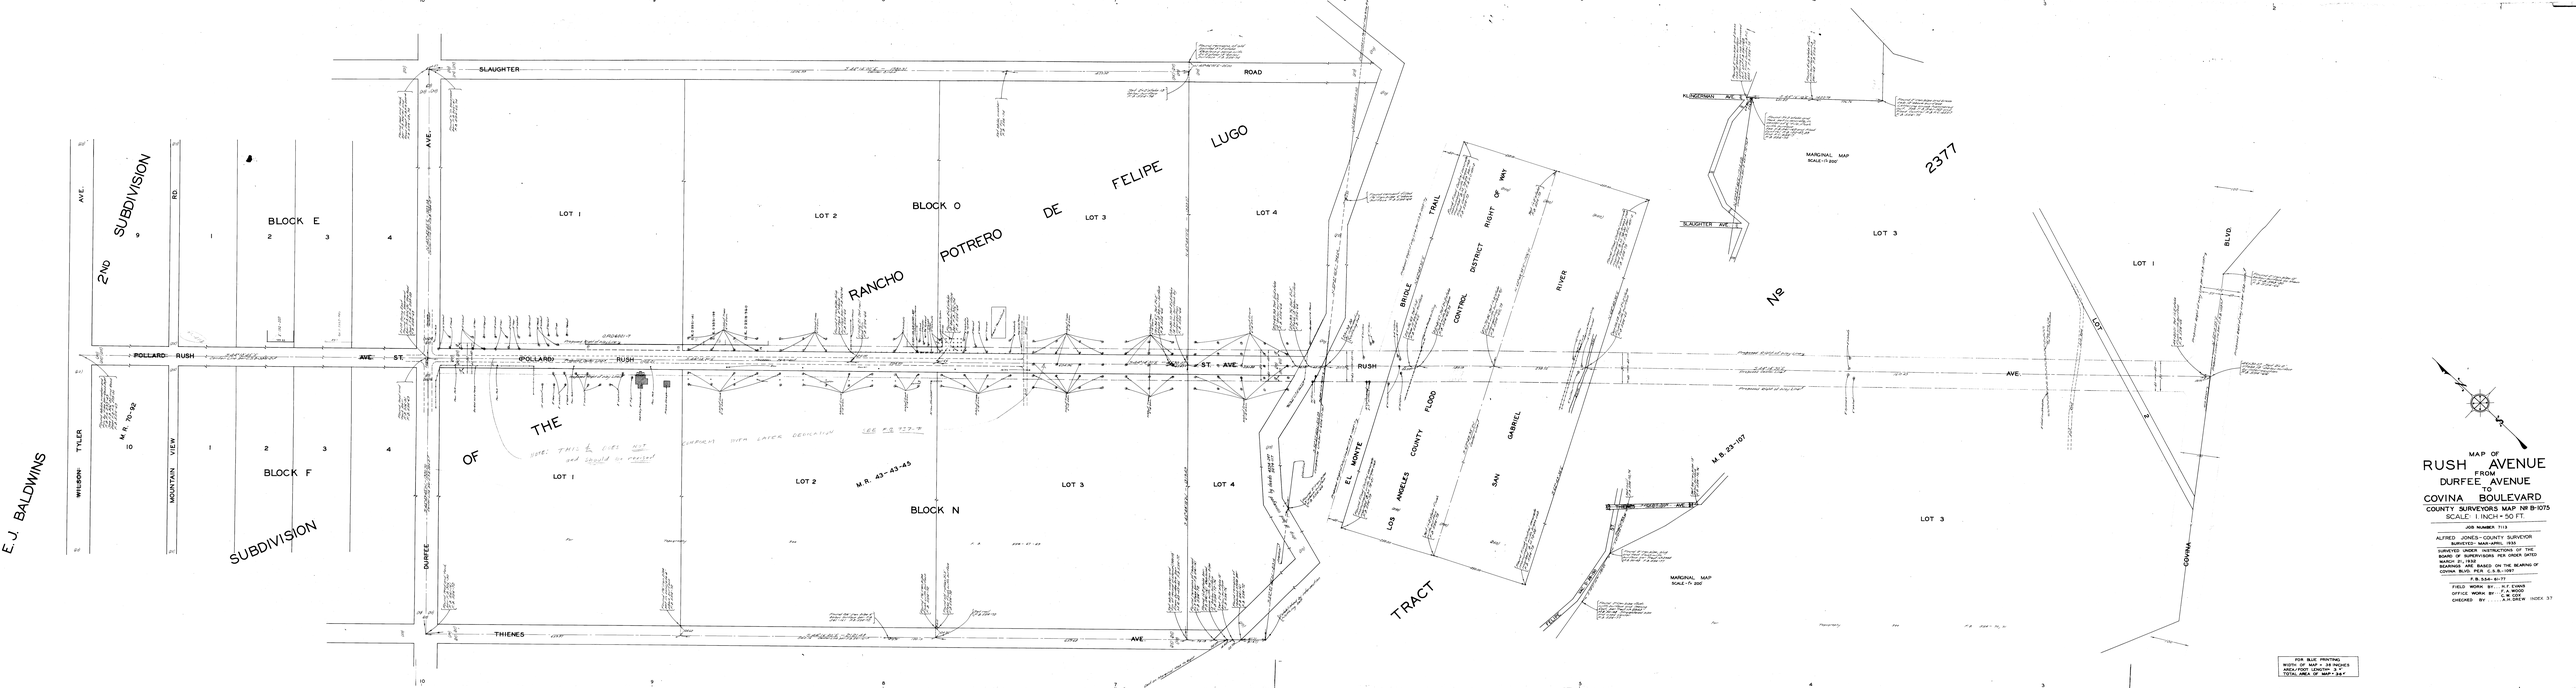
E.J. BALDWINS SUBDIVISION
2ND SUBDIVISION OF THE RANCHO POTRERO DE FELIPE LUGO
SUBDIVISION
BLOCK E
BLOCK F
BLOCK O
BLOCK N
LOT 1
LOT 2
LOT 3
LOT 4
SLAUGHTER ROAD
POLLARD RUSH AVE ST
RUSH ST AVE
THIENES AVE
TYLER AVE.
WILSON AVE.
MOUNTAIN VIEW RD.
DURFEE AVE.
M.R. 10-92
M.R. 43-43-45
LEE P.B. 223-9
USE THIS & LOT NOT SHOWN THEN LATER DEVIATION
EL MONTE
LOS ANGELES COUNTY FLOOD CONTROL DISTRICT RIGHT OF WAY
SAN GABRIEL RIVER
BRIDLE TRAIL
TRACT
KLINGERMAN AVE.
SLAUGHTER AVE.
MARGINAL MAP SCALE: 1"= 200'
2377
NO
LOT 3
LOT 1
AVE.
LOS
BLVD.
COVINA
M.B. 23-107
TEXAS
MAP OF
RUSH AVENUE
FROM
DURFEE AVENUE
TO
COVINA BOULEVARD
COUNTY SURVEYOR'S MAP NO B-1075
SCALE: 1 INCH = 50 FT.
JOB NUMBER 7113
ALFRED JONES - COUNTY SURVEYOR
SURVEYED - MAY-APRIL 1935
SURVEYED UNDER INSTRUCTIONS OF THE BOARD OF SUPERVISORS PER ORDER DATED MARCH 21, 1933
BEARINGS ARE BASED ON THE BEARING OF COVINA BLVD. PER C.S.B.-1087
F.B. 534-61-77
FIELD WORK BY J.T. EVANS
OFFICE WORK BY J.A. WOOD
CHECKED BY A.H. DIEHL
INDEX ST
JOB BLUE PRINTING
WIDTH OF BLUE PRINT 36 INCHES
AREA FOOT LENGTH 3.0
TOTAL AREA OF MAP = 24