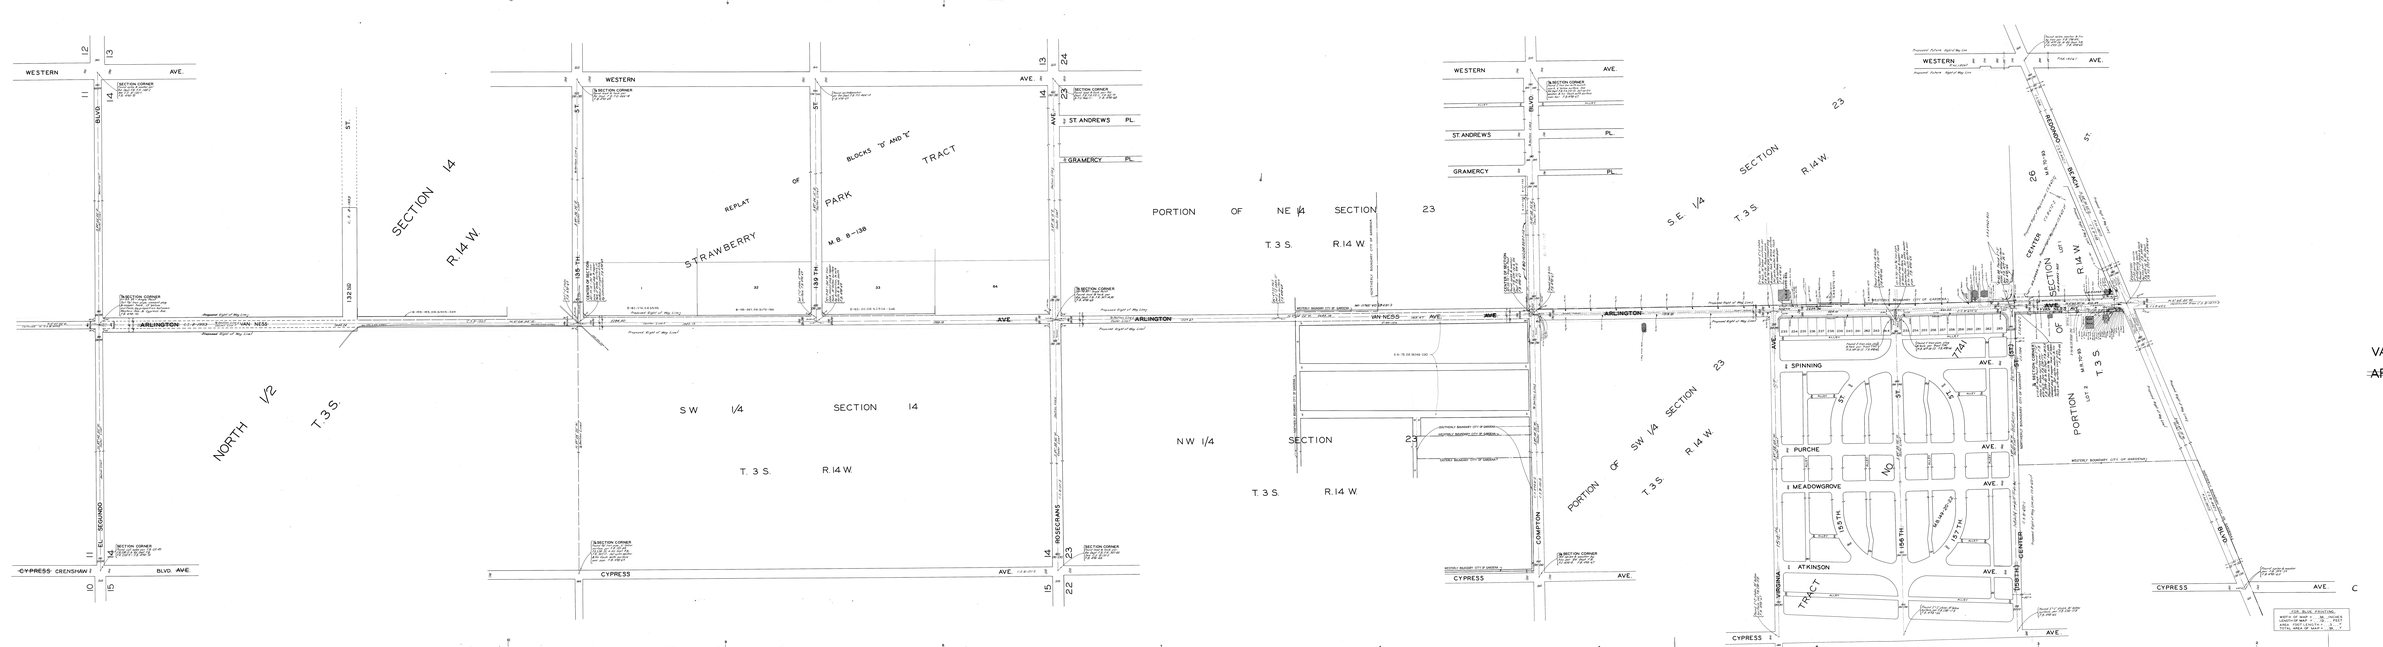

VAN NESS AVENUE
MAP OF
ARLINGTON AVENUE
FROM
BORDER AVENUE
TO
MANCHESTER AVENUE
COUNTY SURVEYORS MAP NR B-1077.
SHEET NR 4 OF 7 SHEETS
SCALE - 1 INCH = 100 FT.
JOB NUMBER 8086
ALFRED JONES - COUNTY SURVEYOR
SURVEYED - MAY TO JULY 1933.
SURVEYED UNDER INSTRUCTIONS OF THE BOARD OF SUPERVISORS PER ORDER DATED MARCH 13, 1933.
BEARINGS ARE BASED ON THE BEARING OF REDONDO BEACH BLVD PER C.S. B-1012-2
F.B. 4385-10-1-16
FIELD WORK BY: M.F. EVANS
OFFICE WORK BY: F.A. WOOD
CHECKED BY: A.A. SHEIN
Index 20-36
SECTION 14
R.14 W.
NORTH 1/2
T.3 S.
SW 1/4 SECTION 14
T. 3 S. R.14 W.
PORTION OF NE 1/4 SECTION 23
T. 3 S. R.14 W.
NW 1/4 SECTION 23
T. 3 S. R.14 W.
PORTION OF SW 1/4 SECTION 23
T. 3 S. R.14 W.
S.E. 1/4 SECTION 23
T. 3 S. R.14 W.
REPLAT OF BLOCKS "D" AND "E"
STRAWBERRY PARK TRACT
M.B. 8-138
WESTERN AVE.
ARLINGTON AVE.
CYPRESS AVE.
ST. ANDREWS PL.
GRAMERCY PL.
SPINNING AVE.
PURCHE AVE.
MEADOWGROVE AVE.
ATKINSON AVE.
VIRGINIA AVE.
CENTER ST.
REDONDO BEACH BLVD.
ROSECRANS AVE.
COMPTON BLVD.
CYPRESS CRENSHAW BLVD.
EL SEGUNDO BLVD.
135 TH.
139 TH.
155 TH.
157 TH.