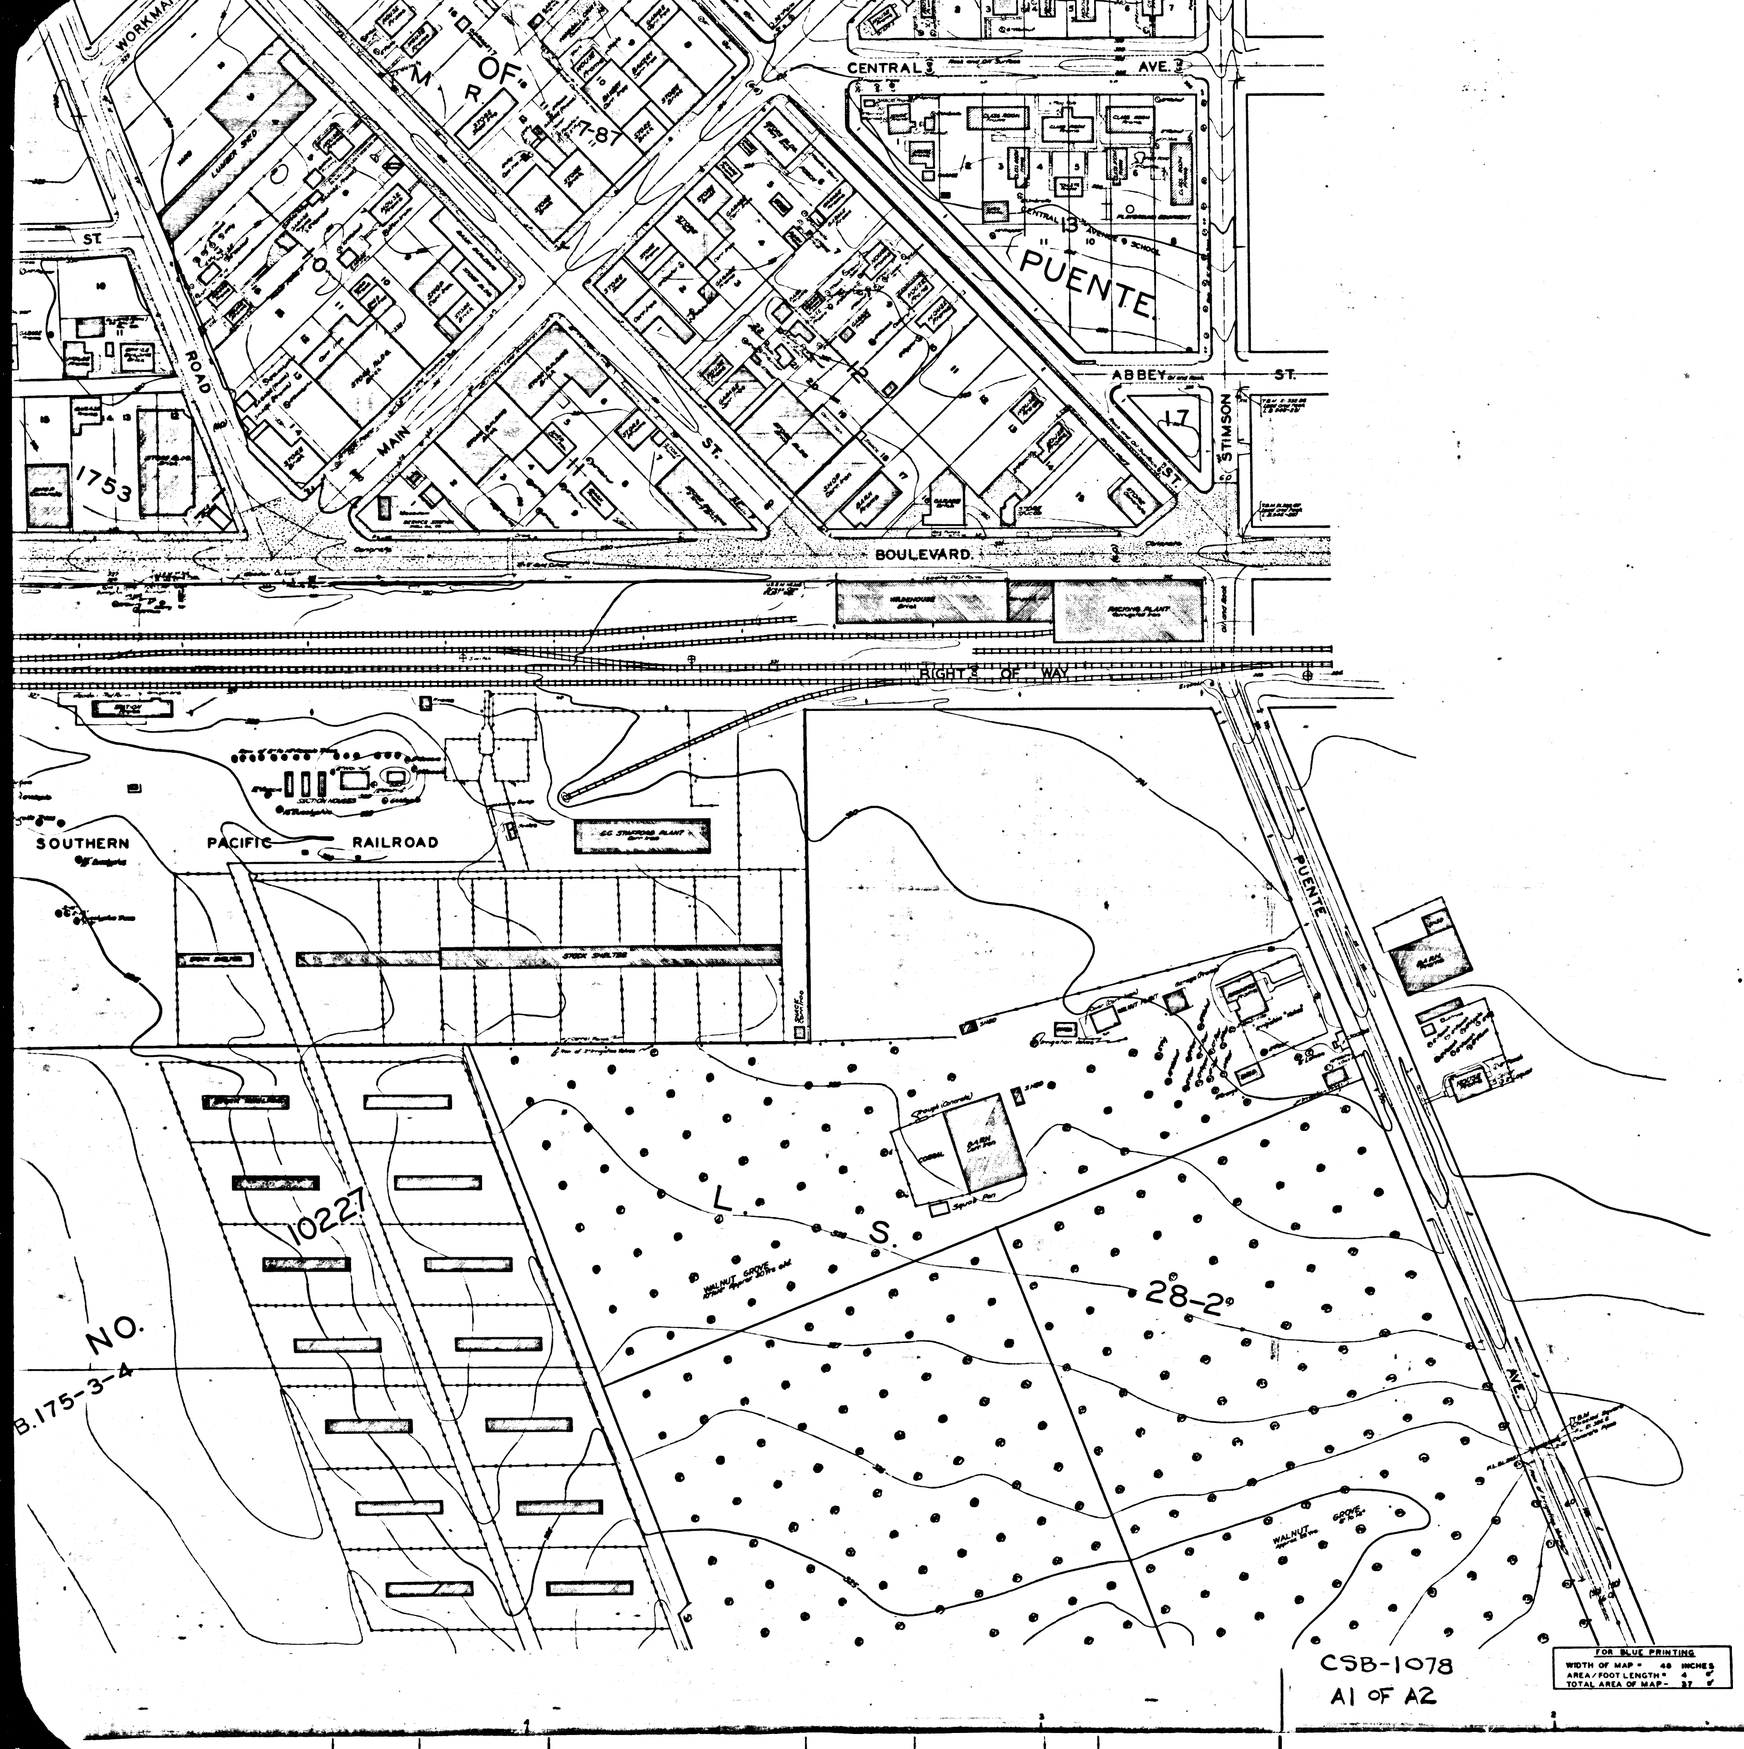

TOPOGRAPHIC MAP OF
A PORTION OF THE
TOWN OF PUENTE.
LOS ANGELES COUNTY, CALIFORNIA.

COUNTY SURVEYORS MAP Nº B-1078

SCALE:- 1 INCH = 50 FEET.

JOB NUMBER 8091.

ALFRED JONES, COUNTY SURVEYOR.
SURVEYED, - MAY - JULY, 1935.

SURVEYED UNDER INSTRUCTIONS OF THE BOARD OF SUPERVISORS PER ORDER DATED APRIL 22, 1935.

PLANE TABLE SURVEY.

FIELD WORK BY .. T. M. WALSH.
OFFICE WORK BY .. W. J. LUCAS.
CHECKED BY .... A. H. DREW.

FOR BLUE PRINTING	
WIDTH OF MAP =	48 INCHES
AREA / FOOT LENGTH =	4 "
TOTAL AREA OF MAP =	37 "

CSB-1078
A1 OF A2

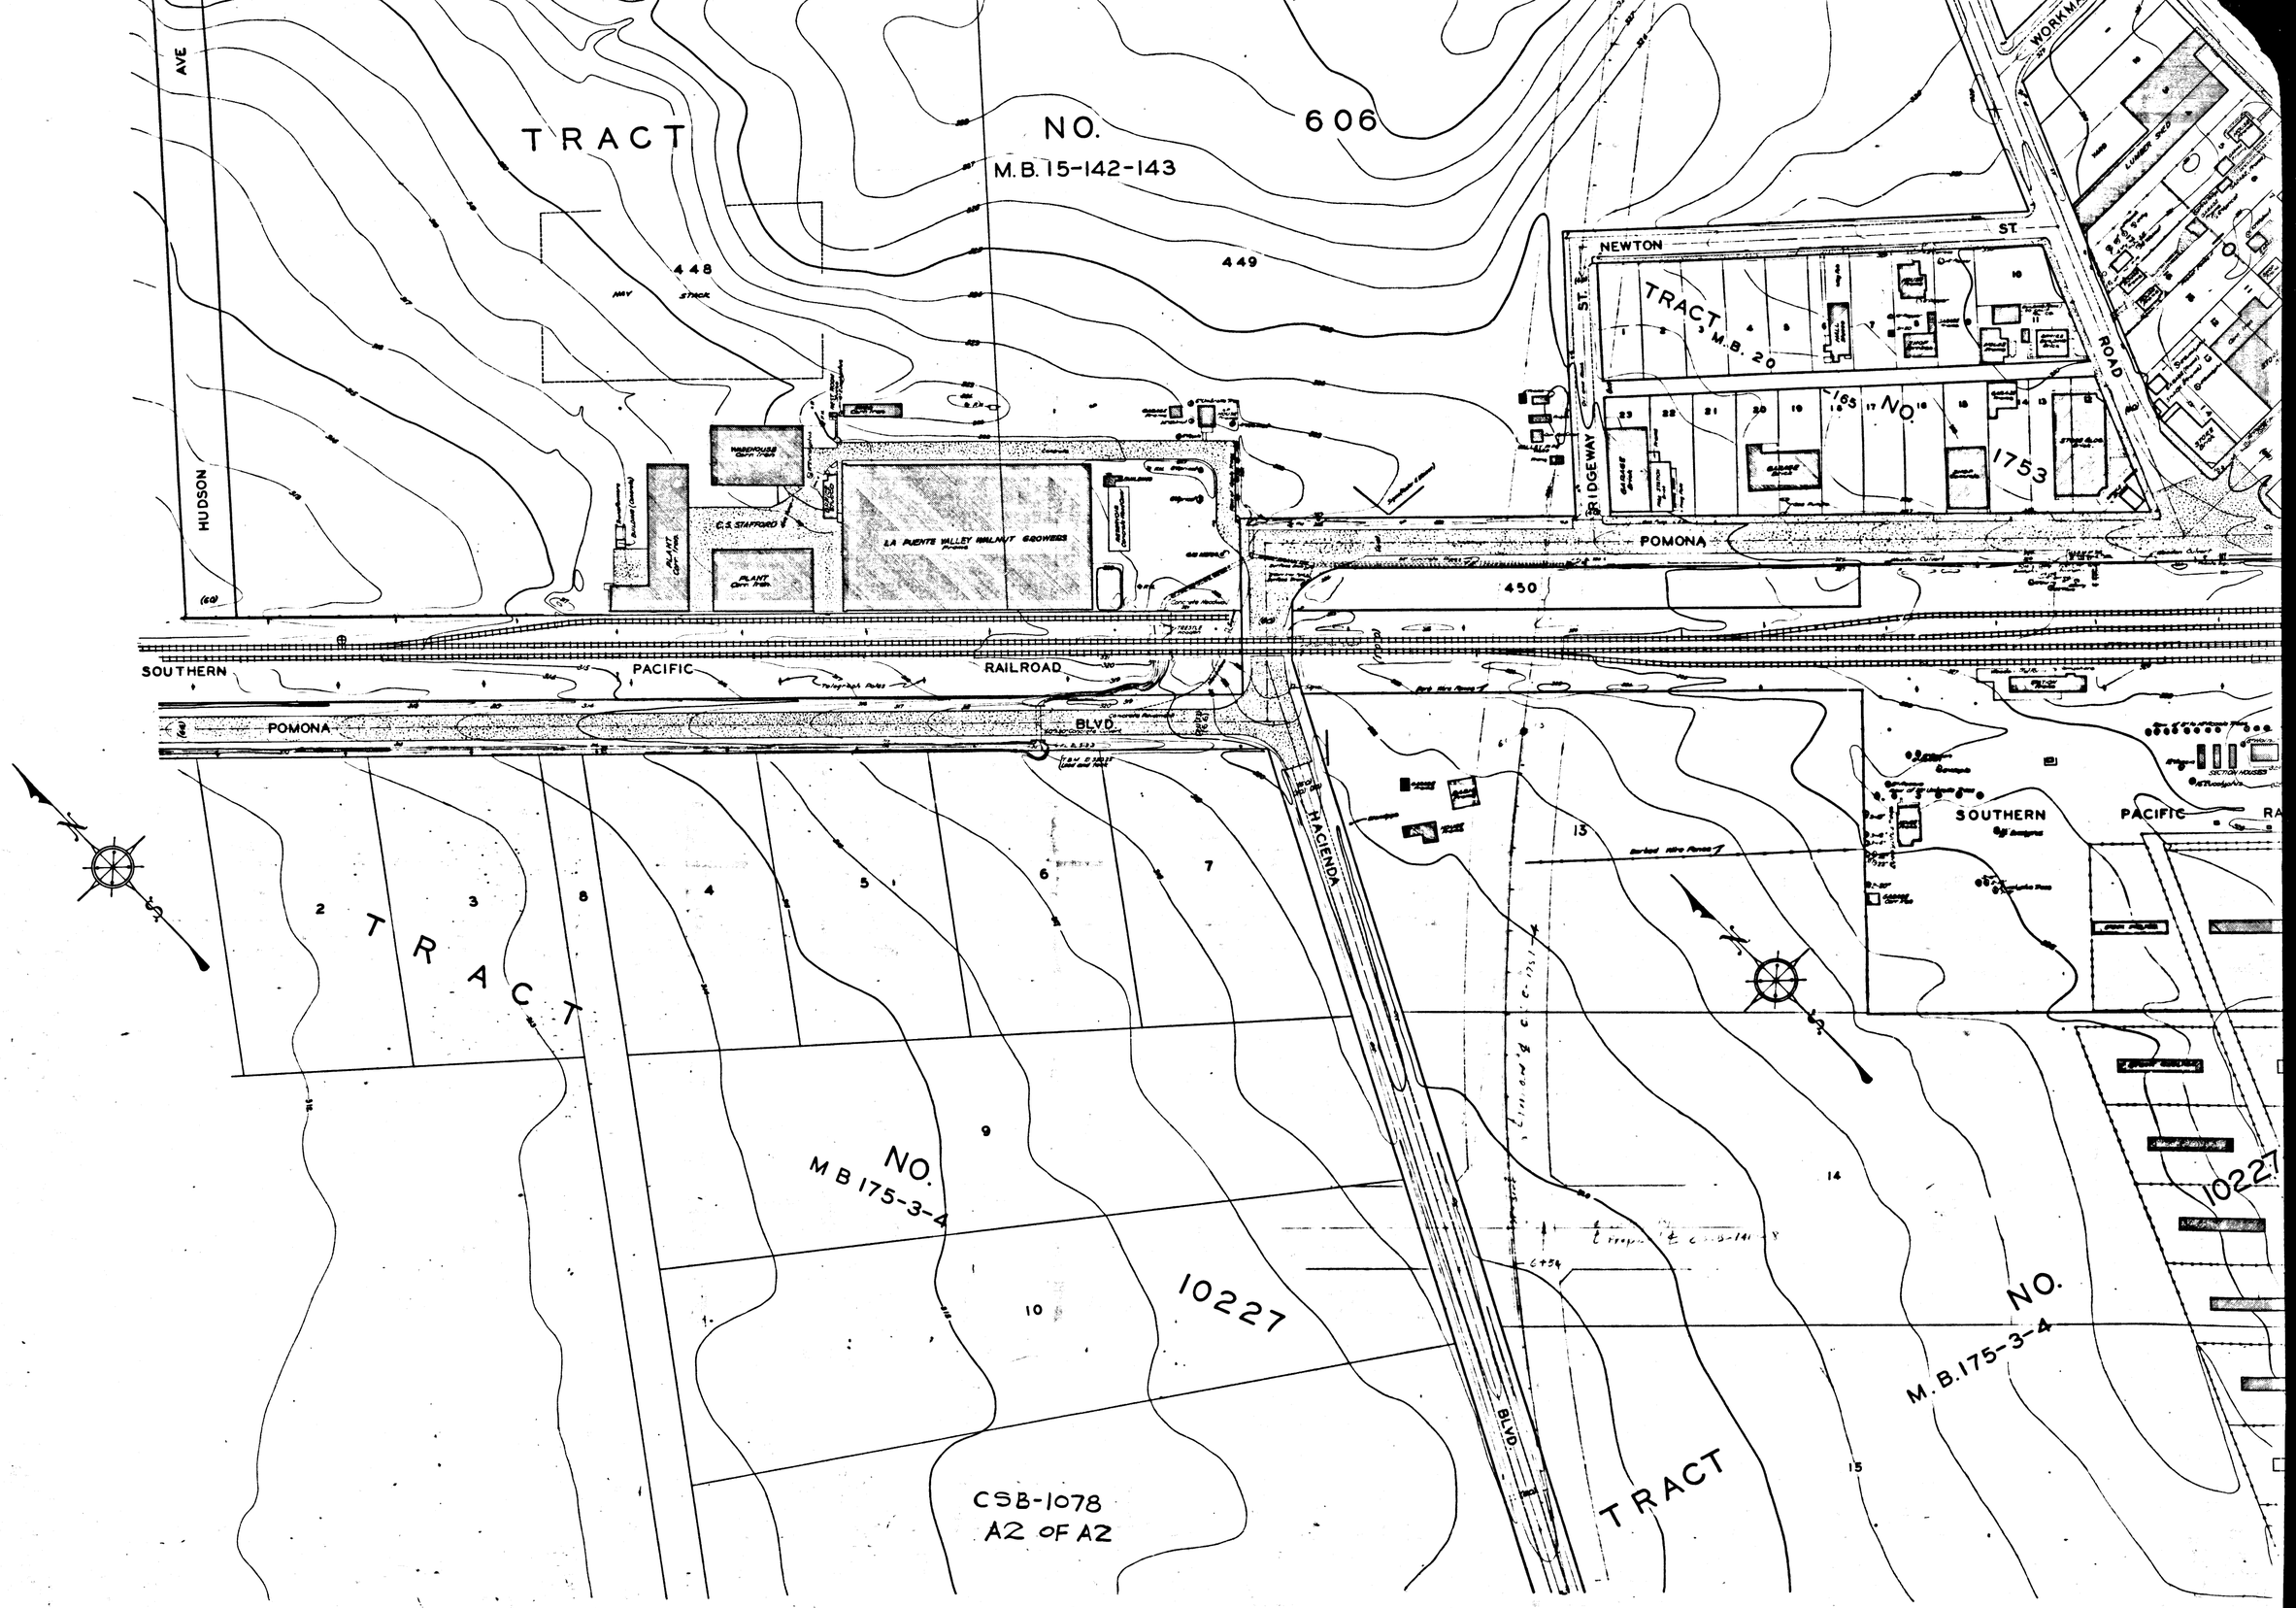
TRACT NO. 606
M.B. 15-142-143
448
449
450
HUDSON AVE
NEWTON ST.
TRACT M.B. 20
BRIDGEWAY ST.
NO. 1753
WORKMAN ROAD
POMONA
WAREHOUSE
C.S. STAFFORD
LA PUENTE VALLEY WALNUT GROWERS
SOUTHERN PACIFIC RAILROAD
POMONA BLVD
HACIENDA BLVD.
SOUTHERN PACIFIC
TRACT NO. M B 175-3-4
10227
CSB-1078
A2 OF A2
TRACT NO. M.B. 175-3-4
10227