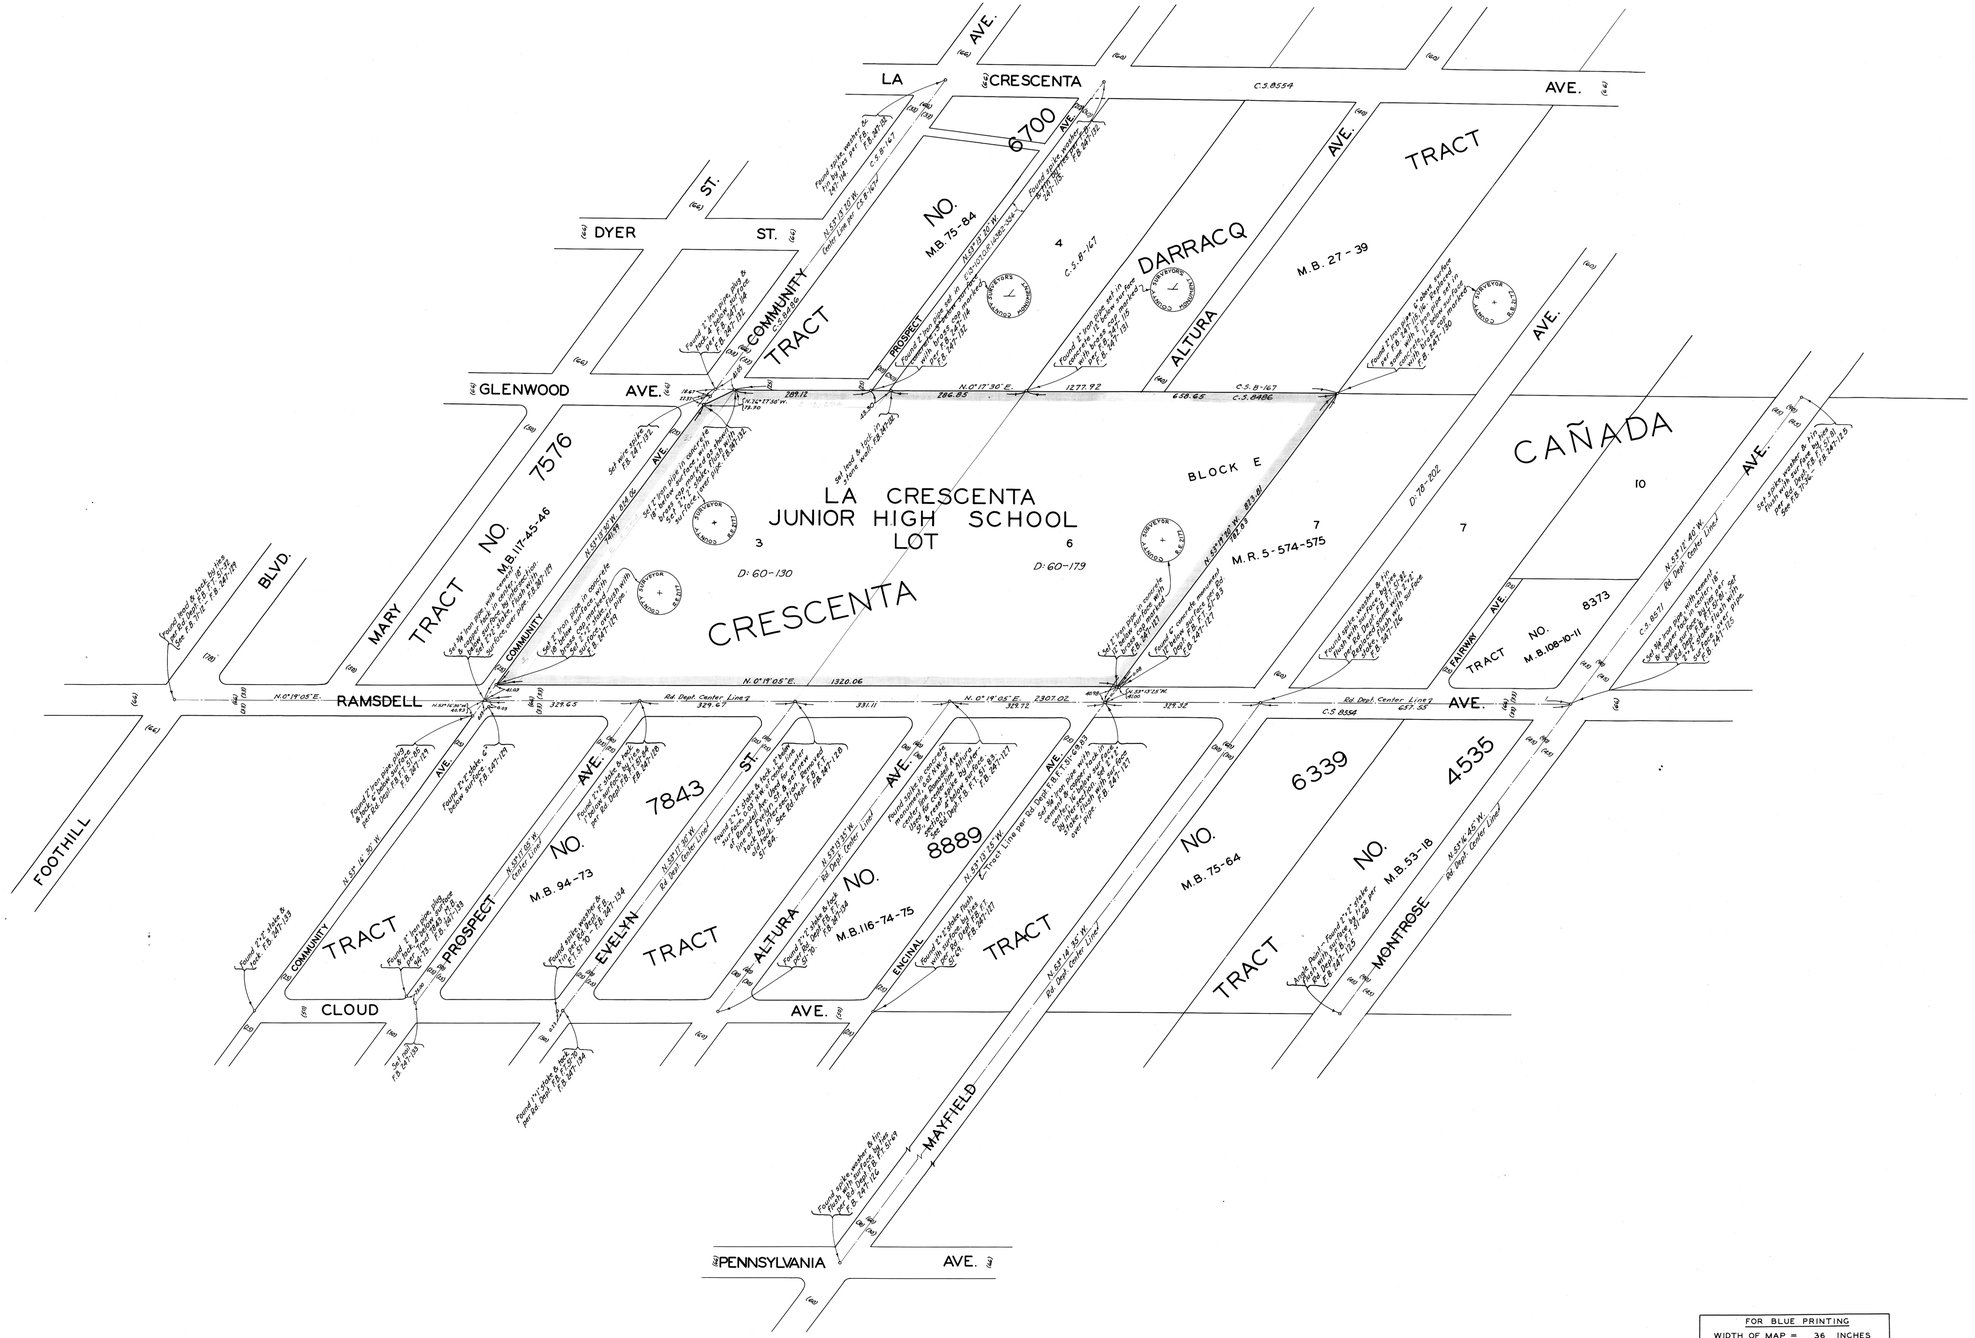

MAP OF
LA CRESCENTA JUNIOR HIGH SCHOOL LOT
IN
GLENDALE CITY HIGH SCHOOL DISTRICT

COUNTY SURVEYORS MAP NO. B-1079

SHEET Nº 1 OF 2 SHEETS

SCALE - 1 INCH = 100 FT.

JOB NUMBER 8103

ALFRED JONES - COUNTY SURVEYOR
SURVEYED AUGUST 1935.

SURVEYED UNDER INSTRUCTIONS OF THE BOARD OF SUPERVISORS PER ORDER DATED JULY 24, 1935.

BEARINGS ARE BASED ON THE BEARING OF WEST LINE DARRACQ TRACT M.B. 27-39 PER C.S. B-167

F.B. 247-123-134.

FIELD WORK BY.....H.F. EVANS.
OFFICE WORK BY.....F. A. WOOD.
CHECKED BY.....W.H.BLACKMER.

INDEX 51

For Topography, See C.S. B-1079 Sht. 2

FOR BLUE PRINTING
WIDTH OF MAP = 36 INCHES
AREA FOOT LENGTH = 3 '
TOTAL AREA OF MAP = 12 s'